
UNIVERSITI TENAGA NASIONAL

KAMPUS SULTAN HAJI AHMAD SHAH

CADANGAN PEMBANGUNAN KAMPUS TETAP UNIVERSITI TENAGA NASIONAL KAMPUS SULTAN HAJI AHMAD SHAH

FASA 3E – LIBRARY

ARCHITECTURE DRAWINGS

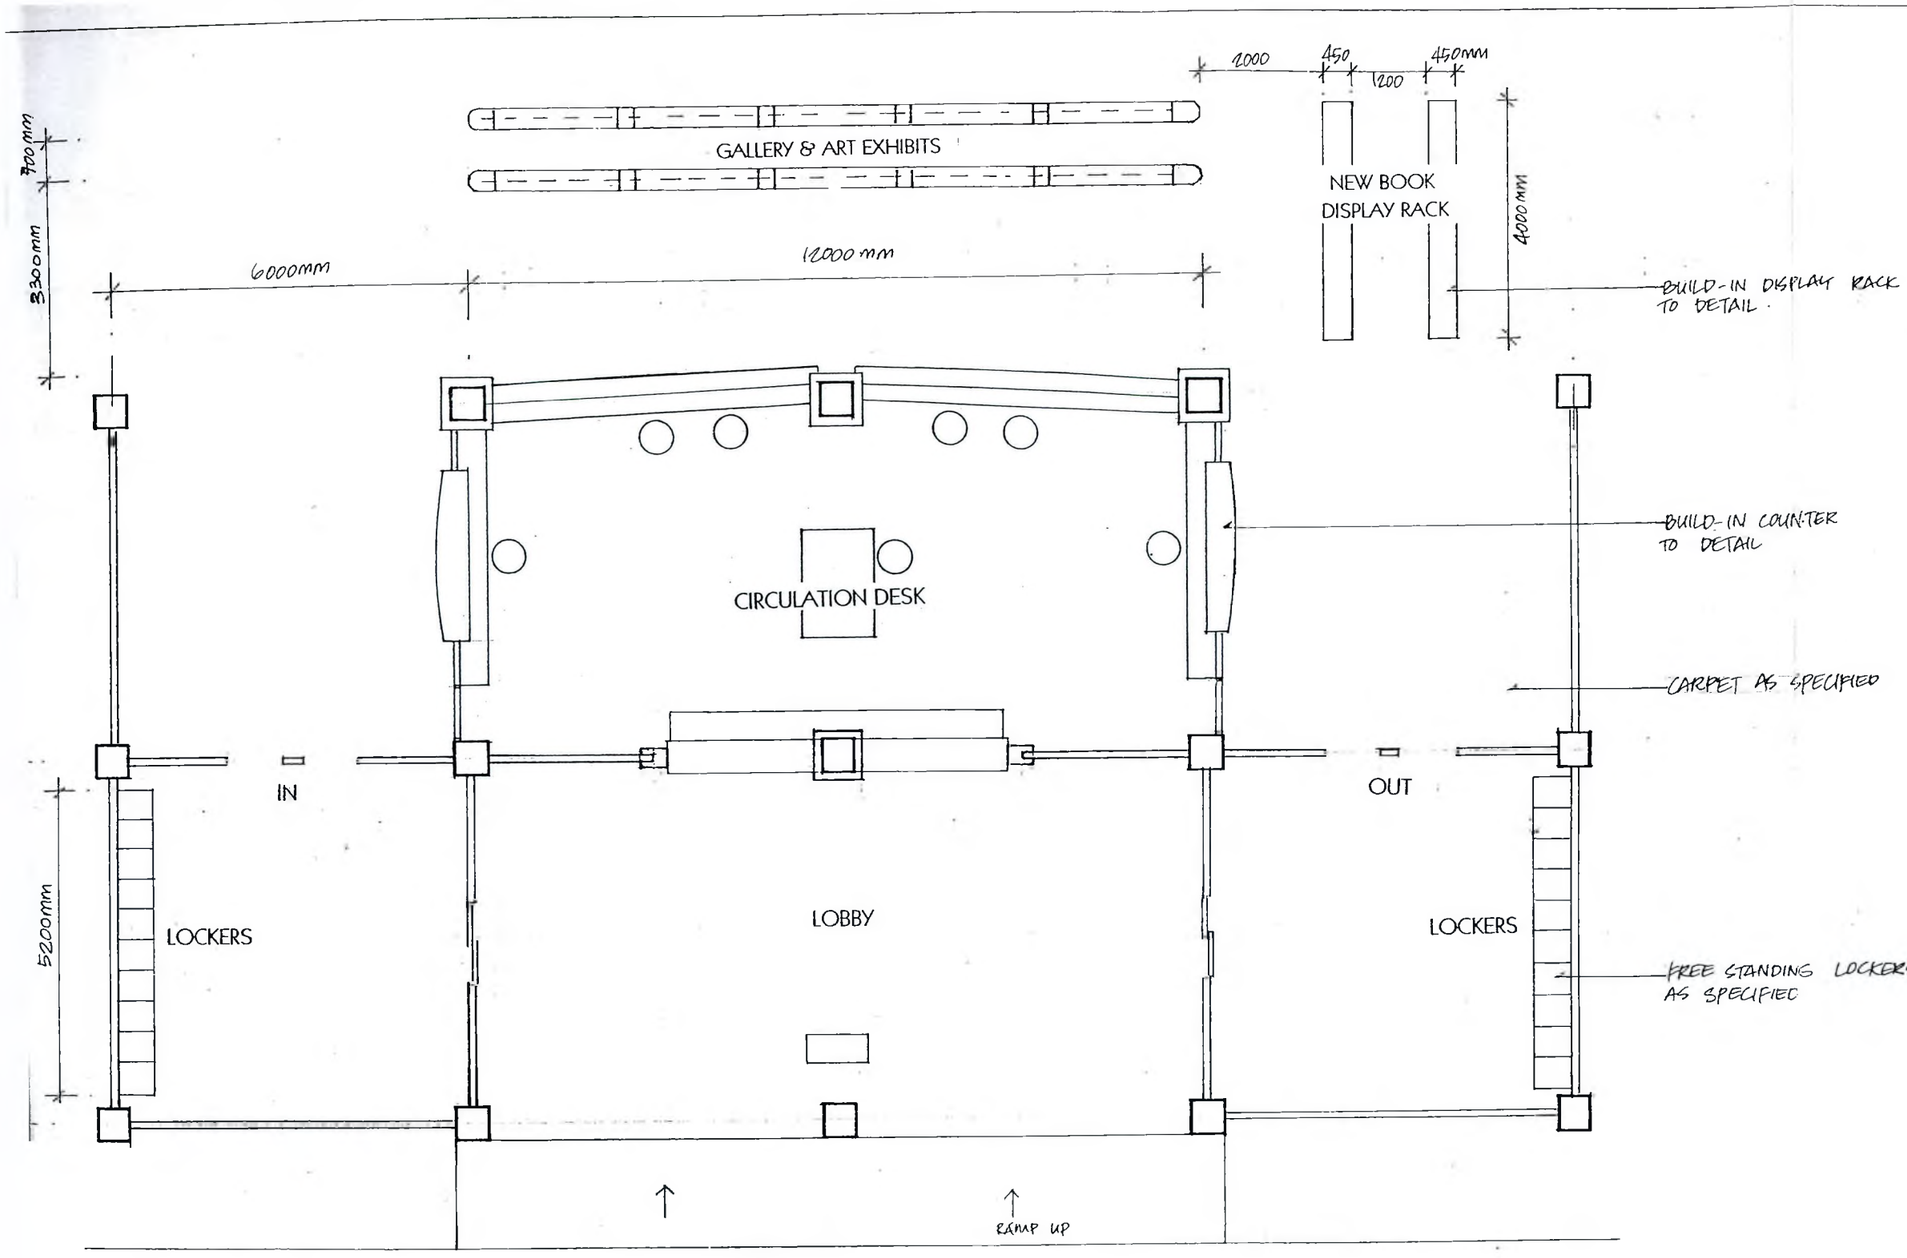

ENTRANCE LAYOUT PLAN
SCALE : 1 TO 100

LOBBY & CIRCULATION DESK

TENDER DRAWING

TENAGA NASIONAL BERHAD

UNIVERSITI TENAGA NASIONAL

KAMPUS MUADZAM SHAH, WISMA SULTAN AHMAD SHAH, PAHANG DARUL MAKMUR, MALAYSIA TEL : 4552020 FAX : 4557000

THIS DRAWING IS COPYRIGHT © 2001

This drawing shall remains the property of Ambre Consultants Sdn. Bhd and must not be used or copied without written permission.

NO.	DATE	AMENDMENT	NAME

PROJECT CONSULTANT

AMBRE CONSULTANTS SDN BHD.
Suite C22,2nd Floor,Block C,Plaza Pekeliling, No. 2 Jalan Tun Razak, 50400 Kuala Lumpur.
Tel No. 03-40410711,40413312,40413812 Fax No. 03-40421121

AMBRE

SUPPORTING CONSULTANTS

ARCHITECT
IDRIS BHAT & ASSOCIATES
architects
B-9-11, 9th Floor, Block B, Megan Phileo Avenue, No. 12, Jalan Yap Kwan Seng, 50450 Kuala Lumpur
Tel: 03-21629411 Fax No: 03-21610419

CONSULTING ENGINEERS
J & A Associates Sdn. Bhd.
CONSULTING ENGINEERS
Suite C22,2nd Floor,Block C,Plaza Pekeliling, No. 2 Jalan Tun Razak, 50400 Kuala Lumpur.
Tel No. 03-40410711,40413312,40413812 Fax No. 03-40421121

QUANTITY SURVEYOR
Besar + Harun Sdn.Bhd.
14b, Jalan 222, 46100 Petaling Jaya Selangor Darul Ehsan, Malaysia
Tel: 03-79559533 Fax: 03-79554991

INTERIOR DESIGNER
jhaf DESIGN
JHAF Design
Unit 14.02b Menara PSCI, 39, Jalan Sultan Ahmad Shah, 10050 Penang
Tel: 04-2282260 Fax: 04-2267098

LANDSCAPE ARCHITECT
SHAPAKAT CONSULTANTS
21-2, Jalan Utama 8, U2 S, Taman TTDI Jaya, 40150 Shah Alam, Selangor, West Malaysia
Tel : 03-78456525 Fax : 03-78456525

OWNER'S SIGNATURE

ADNAN BIN SULAIMAN
Pengurus Besar (Pembangunan Harta)
TNB Properties Sdn. bhd.
Aras 3, Wisma TNB, Jalan Kepong,
52000 Kuala Lumpur

ARCHITECT'S/ENGINEER'S SIGNATURE

PROJECT TITLE:
CADANGAN PEMBANGUNAN KAMPUS TETAP KOLEJ PENGURUSAN BISNES, UNIVERSITI TENAGA NASIONAL DI BANDAR MUADZAM SHAH, PAHANG DARUL MAKMUR

PACKAGE: ACADEMIC BLOCK (PHASE 3E - ID)

DRAWING TITLE:
LIBRARY
GROUND FLOOR

CONTRACT NO.

SCALE:	DATE: JAN 04
DRAWN BY:	CHECKED BY:
ENGINEER:	APPROVED BY:

DRAWING NO. JD / AC / 0203 - 1183 | 01 / 58



LOBBY & LOCKERS

TENDER DRAWING

TENAGA NASIONAL BERHAD

UNIVERSITI TENAGA NASIONAL

KAMPUS MUADZAM SHAH, WISMA SULTAN AHMAD SHAH, PAHANG DARUL MAKMUR, MALAYSIA TEL : 4552020 FAX : 4552000

THIS DRAWING IS COPYRIGHT @ 2001

This drawing shall remains the property of Ambre Consultants Sdn. Bhd. and must not be used or copied without written permission.

NO.	DATE	AMENDMENT	NAME

PROJECT CONSULTANT

AMBRE CONSULTANTS SDN. BHD.
Suite C22,2nd Floor,Block C,Plaza Petaling, No. 2 Jalan Tun Razak, 50400 Kuala Lumpur. Tel No. 03-40410711,40413812 40413812 Fax No. 03-40426124

AMBRE

SUPPORTING CONSULTANTS

ARCHITECT
KRIS BHAT & ASSOCIATES
a r c h i t e c t s
6-8-11, 8th Floor, Block B, Megan Phileo Avenue, No.12, Jalan Yap Kwan Seng, 50450 Kuala Lumpur
Tel: 03-21629411 Fax No: 03-21618419

CONSULTING ENGINEERS
J & A Associates Sdn. Bhd.
CONSULTING ENGINEERS
Suite C22,2nd Floor,Block C,Plaza Petaling, No. 2 Jalan Tun Razak, 50400 Kuala Lumpur. Tel No. 03-40410711,40413812 40413812 Fax No. 03-40426124

QUANTITY SURVEYOR
Bosar + Harun Sdn.Bhd.
14b, Jalan 222, 46100 Petaling Jaya Selangor Darul Ehsan, Malaysia
Tel: 03-79559533 Fax: 03-79554991

INTERIOR DESIGNER
jhaf DESIGN
JHAF Design
Unit 14.02b Menara PSCI, 39, Jalan Sultan Ahmad Shah, 10050 Penang
Tel: 04-2282260 Fax: 04-2287078

LANDSCAPE ARCHITECT
SHAPAKAT CONSULTANTS
21-2, Jalan Otara 8, U2 D, Taman ITDI Jaya, 40150 Shah Alam, Selangor Darul Ehsan
Tel : 03-7843623 Fax : 03-7844123

OWNER'S SIGNATURE

ADNAN BIN SULAIMAN
Pengurus Besar (Pembangunan Harta)
TNB Properties Sdn. bhd.
Aras 3, Wisma TNB, Jalan Kepong,
52000 Kuala Lumpur

ARCHITECT'S/ENGINEER'S SIGNATURE

PROJECT TITLE:
CADANGAN PEMBANGUNAN KAMPUS TETAP KOLEJ PENGURUSAN BISNES, UNIVERSITI TENAGA NASIONAL DI BANDAR MUADZAM SHAH, PAHANG DARUL MAKMUR


PACKAGE: ACADEMIC BLOCK (PHASE 3E - ID)

DRAWING TITLE:
LIBRARY
GROUND FLOOR


CONTRACT NO:

SCALE:	DATE: JAN 04
DRAWN BY:	CHECKED BY:
ENGINEER:	APPROVED BY:


DRAWING NO: JD / AC / 0203 - 1183 02/58

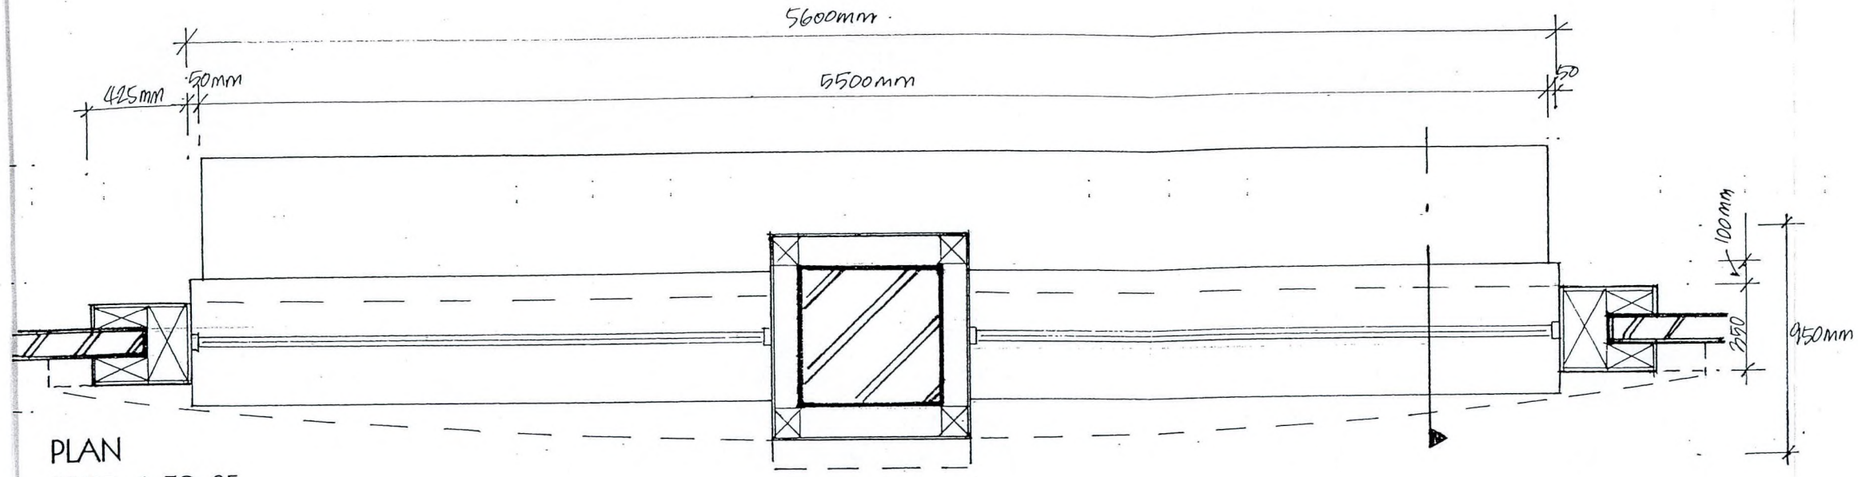

PLAN
SCALE : 1 TO 25

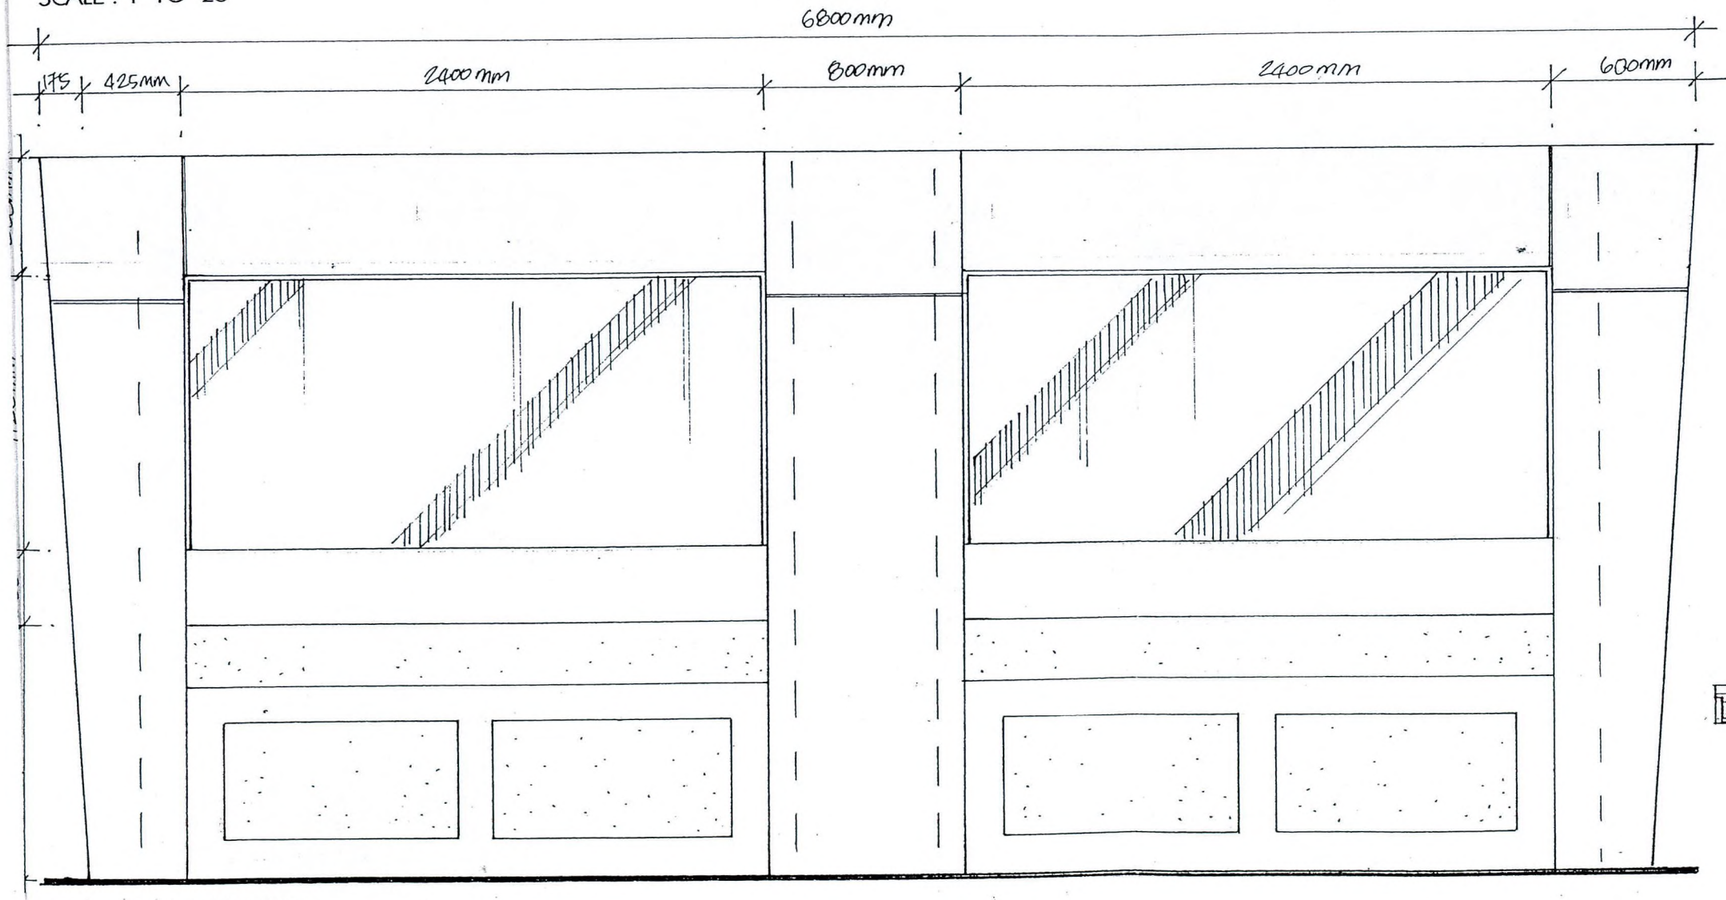

FRONT ELEVATION
SCALE : 1 TO 25

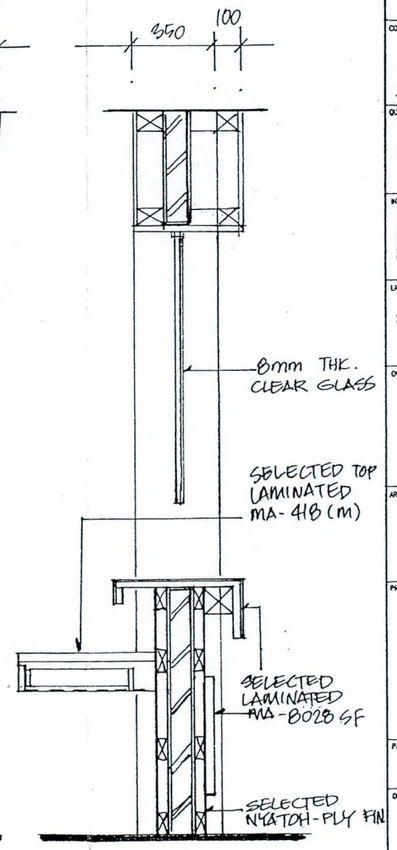

SIDE SECTION

LOBBY COUNTER

TENDER DRAWING

TENAGA NASIONAL BERHAD

UNIVERSITI TENAGA NASIONAL

KAMPUS SULTAN SHAH, PERSIARAN SULTAN AHMAD SHAH, PAHANG DARUL MAKMUR, MALAYSIA TEL : 4552020 FAX : 4552000

THIS DRAWING IS COPYRIGHT © 2001.
This drawing shall remains the property of Ambre Consultants Sdn. Bhd and must not be used or copied without written permission.

NO.	DATE	AMENDMENT	NAME

PROJECT CONSULTANT

AMBRE CONSULTANTS SDN. BHD.
Suite C22,2nd Floor,Block C,Plaza Pekeliling, No. 2 Jalan Tun Razak, 50400 Kuala Lumpur. Tel No. 03-40418711,40413812,40413812 Fax No. 03-40426124

AMBRE

SUPPORTING CONSULTANTS

ARCHITECT
BRS BHAF & ASSOCIATES
architects
B-8-11, 8th Floor, Block B, Uptown Plaza Avenue, No. 2, Jalan Yap Kwan Seng, 50450 Kuala Lumpur.
Tel: 03-21629411 Fax No: 03-21618419

CONSULTING ENGINEERS
J & A Associates Sdn. Bhd.
CONSULTING ENGINEERS
Suite C22,2nd Floor,Block C,Plaza Pekeliling, No. 2 Jalan Tun Razak, 50400 Kuala Lumpur. Tel No. 03-40418711,40413812 40413812 Fax No. 03-40426124

QUANTITY SURVEYOR
Basar + Harun Sdn.Bhd.
14b, Jalan 222, 46100 Petaling Jaya Selangor Darul Ehsan, Malaysia
Tel: 03-79559533 Fax: 03-79554991

INTERIOR DESIGNER
jhaf DESIGN
Jhaf Design
Unit 14.02b Menara PSCI, 39, Jalan Sultan Ahmad Shah, 10050 Penang
Tel: 04-2282260 Fax: 04-2287078

LANDSCAPE ARCHITECT
SHAPAKAT CONSULTANTS
21-2, Jalan Dana 8, U2 D, Taman TTDI Jaya, 40150 Shah Alam, Selangor, Darul Ehsan
Tel : 03-78451213 Fax : 03-78451213

OWNER'S SIGNATURE

ADNAN BIN SULAIMAN
Pengurus Besar (Pembangunan Harta)
TNB Properties Sdn. bhd.
Aras 3, Wisma TNB, Jalan Kepong,
52000 Kuala Lumpur

ARCHITECT'S/ENGINEER'S SIGNATURE

PROJECT TITLE:
CADANGAN PEMBANGUNAN KAMPUS TETAP KOLEJ PENGURUSAN BISNES, UNIVERSITI TENAGA NASIONAL DI BANDAR MUADZAM SHAH, PAHANG DARUL MAKMUR


PACKAGE: ACADEMIC BLOCK (PHASE 3E - ID)

DRAWING TITLE:
LIBRARY
GROUND FLOOR


CONTRACT NO:

SCALE:	DATE: JAN 04
DRAWN BY:	CHECKED BY:
ENGINEER:	APPROVED BY:


DRAWING NO: JD / AC / 0203 - 1183 | 03/58

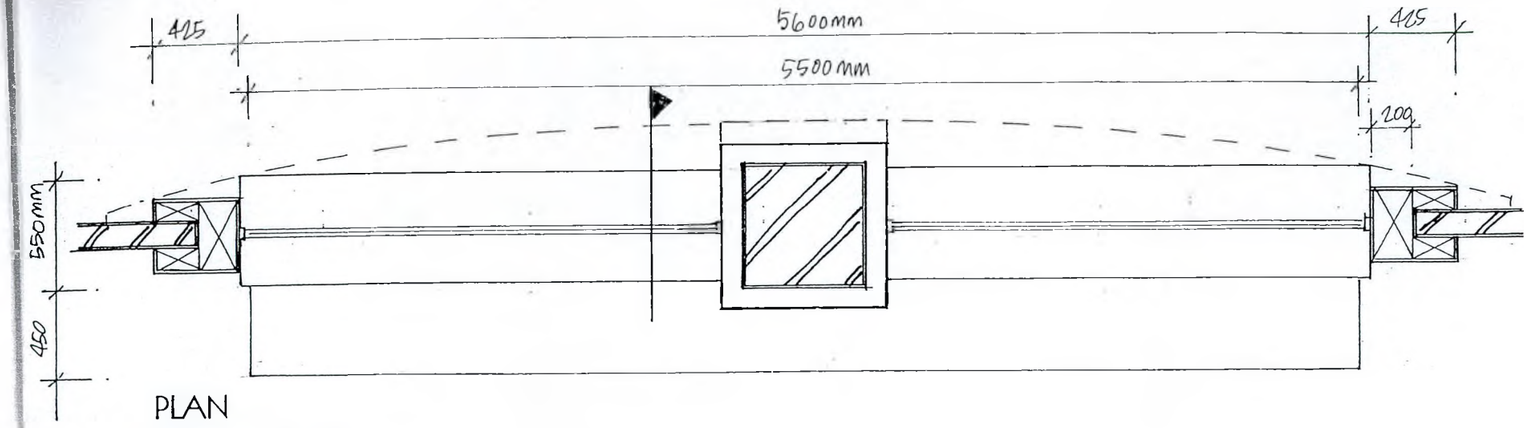

PLAN
SCALE : 1 TO 30

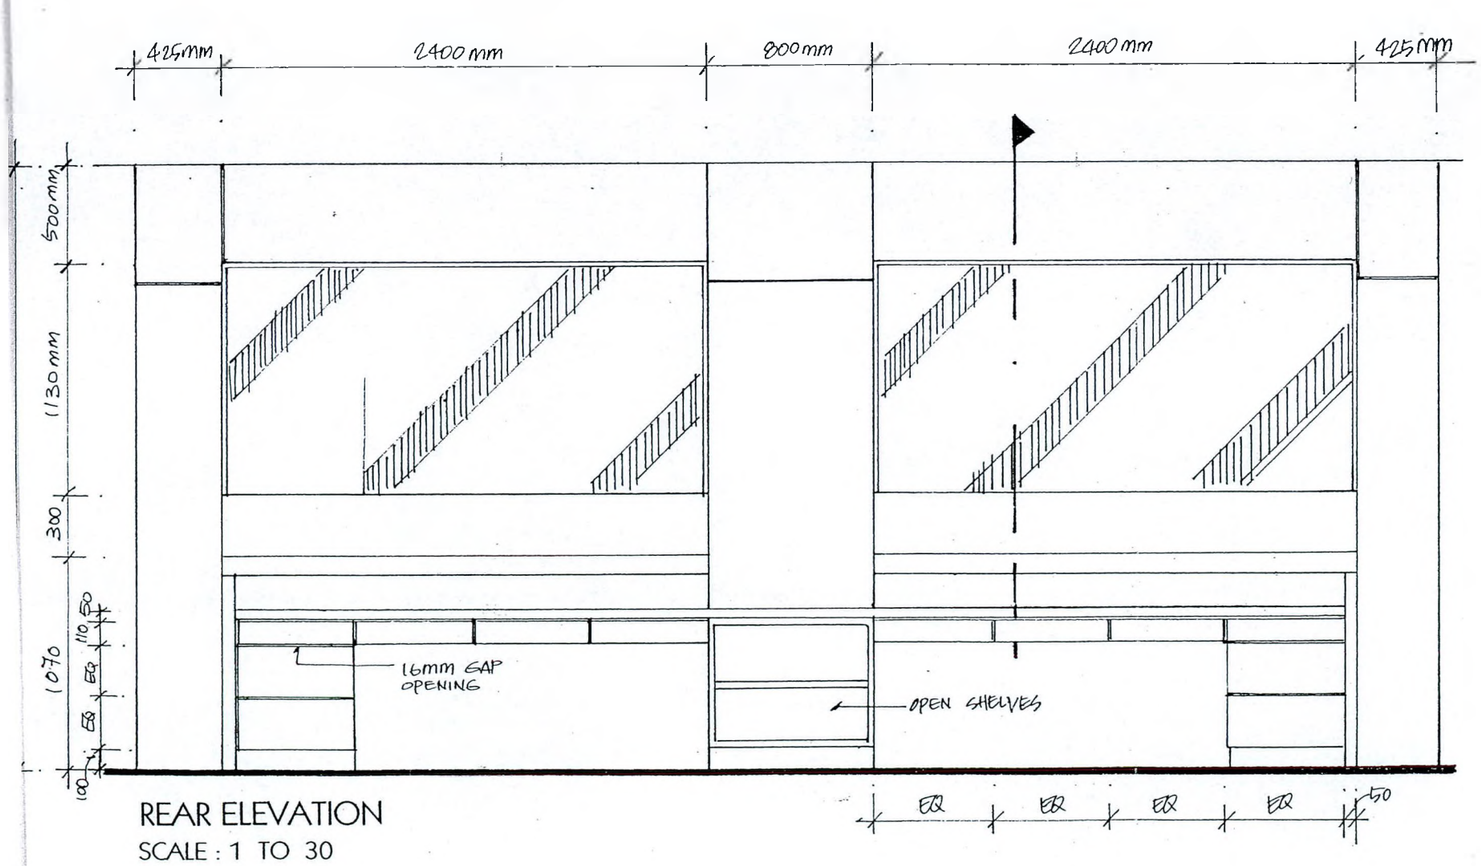

REAR ELEVATION
SCALE : 1 TO 30

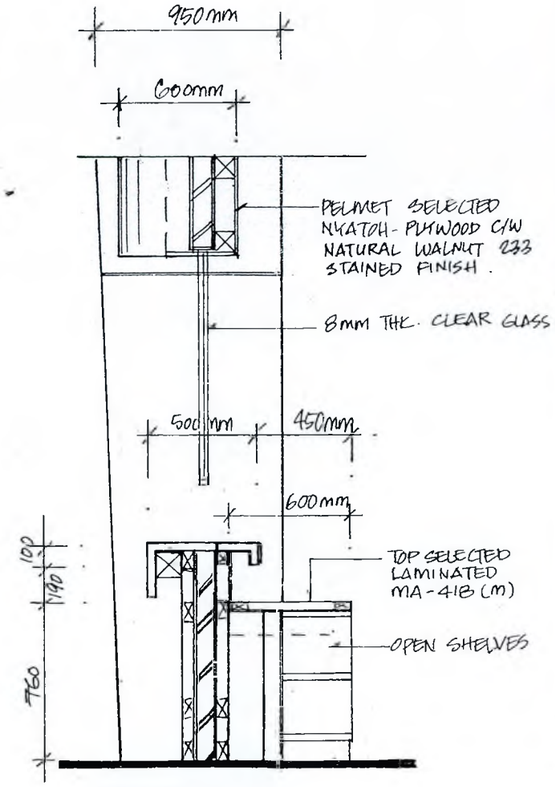

SIDE SECTION

INTERNAL LOBBY COUNTER

TENDER DRAWING

TENAGA NASIONAL BERHAD

UNIVERSITI TENAGA NASIONAL

KAMPUS SULTAN AHMAD SHAH, WISMA SULTAN AHMAD SHAH, PAHANG DARUL MAKMUR, MALAYSIA TEL : 4552020 FAX : 4552000

THIS DRAWING IS COPYRIGHT © 2001

This drawing shall remains the property of Ambre Consultants Sdn Bhd and must not be used or copied without written permission.

NO.	DATE	AMENDMENT	NAME

PROJECT CONSULTANT

AMBRE CONSULTANTS SDN BHD.
Suite C2,2nd Floor,Block C,Plaza Pekeliling,
No. 2 Jalan Tun Razak, 50400 Kuala Lumpur.
Tel No. 03-40401(1,4041312,4013812 Fax No. 03-4042474

AMBRE

SUPPORTING CONSULTANTS

ARCHITECT
KRIS BHAT & ASSOCIATES
a r c h i t e c t s
B-8-11, 8th Floor, Block B,
Megan Phileo Avenue,
No. 12, Jalan Yap Kwan Seng,
50450 Kuala Lumpur
Tel: 03-21629411 Fax No: 03-21616419

CONSULTING ENGINEERS
J & A Associates Sdn. Bhd.
CONSULTING ENGINEERS
Suite C2,2nd Floor,Block C,Plaza Pekeliling,
No. 2 Jalan Tun Razak, 50400 Kuala Lumpur.
Tel No. 03-4041711,4041312 4013812 Fax No. 03-4026121

QUANTITY SURVEYOR
Basar + Harun Sdn.Bhd.
14b, Jalan 222, 46100 Petaling Jaya
Selangor Darul Ehsan, Malaysia
Tel: 03-79559533 Fax: 03-79554991

INTERIOR DESIGNER
jhaf DESIGN
JHAF Design
Unit 14.02b Menara PSCI,
39, Jalan Sultan Ahmad Shah, 10050 Penang
Tel: 04-2282260 Fax: 04-2287078

LANDSCAPE ARCHITECT
SHAPAKAT CONSULTANTS
21-2, Jalan Opera B, U2 D, Taman TTDI Jaya,
40150 Shah Alam, Selangor Darul Ehsan
Tel : 03-78424572 Fax : 03-78424573

OWNER'S SIGNATURE

ADAM BIN SELAMAN
Pengurus Besar (Pembangunan Harta)
TNB Properties Sdn. bhd.
Aras 3, Wisma TNB, Jalan Kepong,
52000 Kuala Lumpur

ARCHITECT'S/ENGINEER'S SIGNATURE

PROJECT TITLE:
CADANGAN PEMBANGUNAN KAMPUS TETAP KOLEJ PENGURUSAN BISNES, UNIVERSITI TENAGA NASIONAL DI BANDAR MUADZAM SHAH, PAHANG DARUL MAKMUR


PACKAGE: ACADEMIC BLOCK (PHASE 3E - ID)

DRAWING TITLE:
LIBRARY
GROUND FLOOR

CONTRACT NO.

SCALE:	DATE: JAN 04
DRAWN BY:	CHECKED BY:
ENGINEER:	APPROVED BY:

DRAWING NO. JD / AC / 0203 - 1183 | 04 / 58

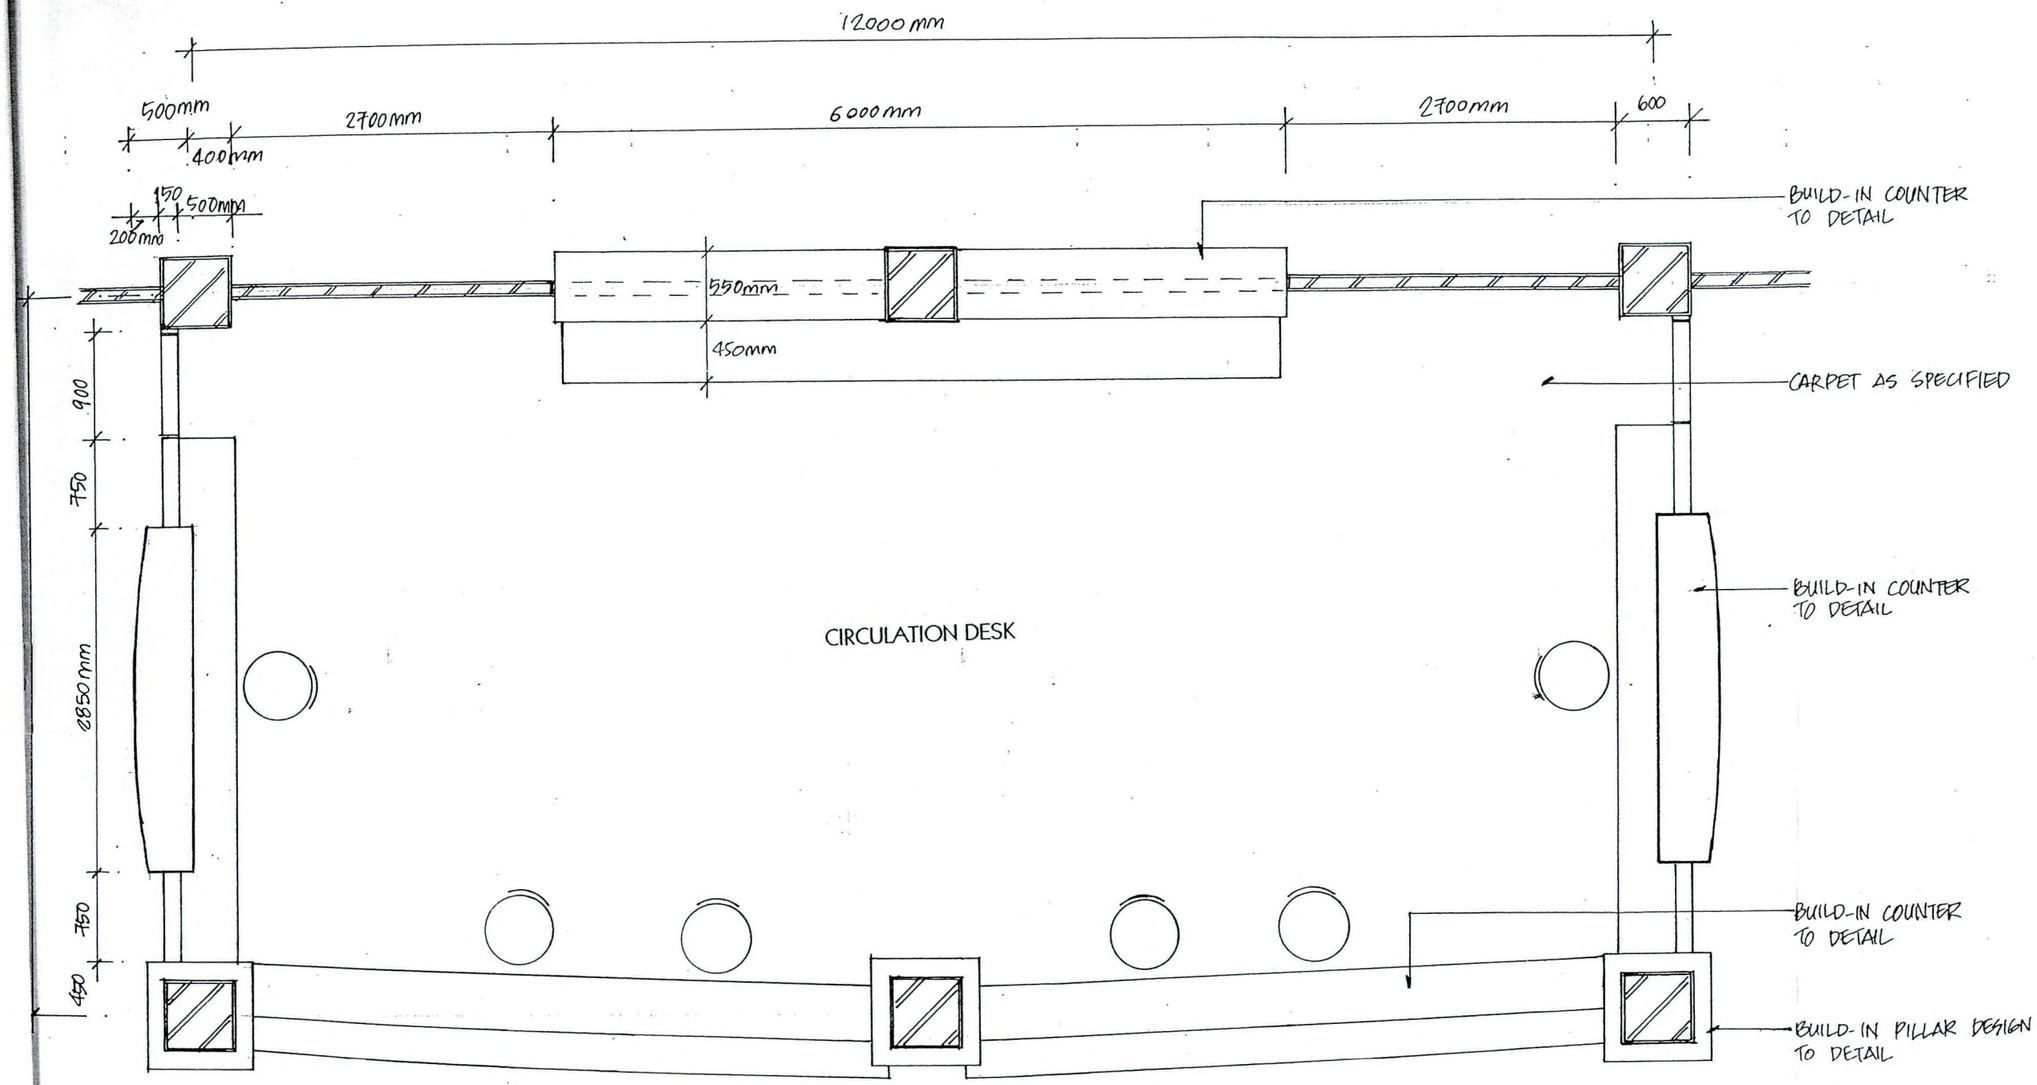

CIRCULATION DESK

LAYOUT PLAN
SCALE : 1 TO 50

CIRCULATION DESK

TENDER DRAWING

TENAGA NASIONAL BERHAD

UNIVERSITI TENAGA NASIONAL

KAMPUS MUADZAM SHAH, WISMA SULTAN AHMAD SHAH, PAHANG DARUL MAKMUR, MALAYSIA TEL : 4552020 FAX : 4552000

THIS DRAWING IS COPYRIGHT © 2001

This drawing shall remains the property of Ambre Consultants Sdn. Bhd and must not be used or copied without written permission.

NO.	DATE	AMENDMENT	NAME

PROJECT CONSULTANT

AMBRE CONSULTANTS SDN. BHD.
Suite C22,2nd Floor,Block C,Plaza Pekeliling, No. 2 Jalan Tun Razak, 50400 Kuala Lumpur. Tel No. 03-40410711,40413812,40413912 Fax No. 03-4043174

AMBRE

SUPPORTING CONSULTANTS

ARCHITECT
IDRIS BHAT & ASSOCIATES
a r c h i t e c t s
B-9-11, 9th Floor, Block B, Megan Phileo Avenue, No. 12, Jalan Tsp Kwan Seng, 50450 Kuala Lumpur
Tel: 03-21629411 Fax No: 03-21618419

CONSULTING ENGINEERS
J & A Associates Sdn. Bhd.
CONSULTING ENGINEERS
Suite C22,2nd Floor,Block C,Plaza Pekeliling, No. 2 Jalan Tun Razak, 50400 Kuala Lumpur. Tel No. 03-40410711,40413812 40413912 Fax No. 03-40426124

QUANTITY SURVEYOR
Basar + Harun Sdn.Bhd.
14b, Jalan 222, 46100 Petaling Jaya Selangor Darul Ehsan, Malaysia
Tel: 03-79559333 Fax: 03-79554991

INTERIOR DESIGNER
jhaf DESIGN
JHAF Design
Unit 14.02b Menara PSCI, 39, Jalan Sultan Ahmad Shah, 10050 Penang
Tel: 04-2282260 Fax: 04-2287078

LANDSCAPE ARCHITECT
SHAPAKAT CONSULTANTS
21-2, Jalan Opera 8, U2 0, Taman PJDI Jaya, 4003 Bdr. Ara, Selangor Darul Ehsan
Tel : 03-7845823 Fax : 03-7844123

OWNER'S SIGNATURE

ADNAN BIN SULAIMAN
Pengurus Besar (Pembangunan Harta)
TNB Properties Sdn. bhd.
Aras 3, Wisma TNB, Jalan Kepong,
52000 Kuala Lumpur

ARCHITECT'S/ENGINEER'S SIGNATURE

PROJECT TITLE:
CADANGAN PEMBANGUNAN KAMPUS TETAP KOLEJ PENGURUSAN EISNES, UNIVERSITI TENAGA NASIONAL DI BANDAR MUADZAM SHAH, PAHANG DARUL MAKMUR


PACKAGE: ACADEMIC BLOCK (PHASE 3E - ID)

DRAWING TITLE:
LIBRARY
GROUND FLOOR

CONTRACT NO:

SCALE:	DATE: JAN 04
DRAWN BY:	CHECKED BY:
ENGINEER:	APPROVED BY:

DRAWING NO: JD / AC / 0203 - 1183 05/58

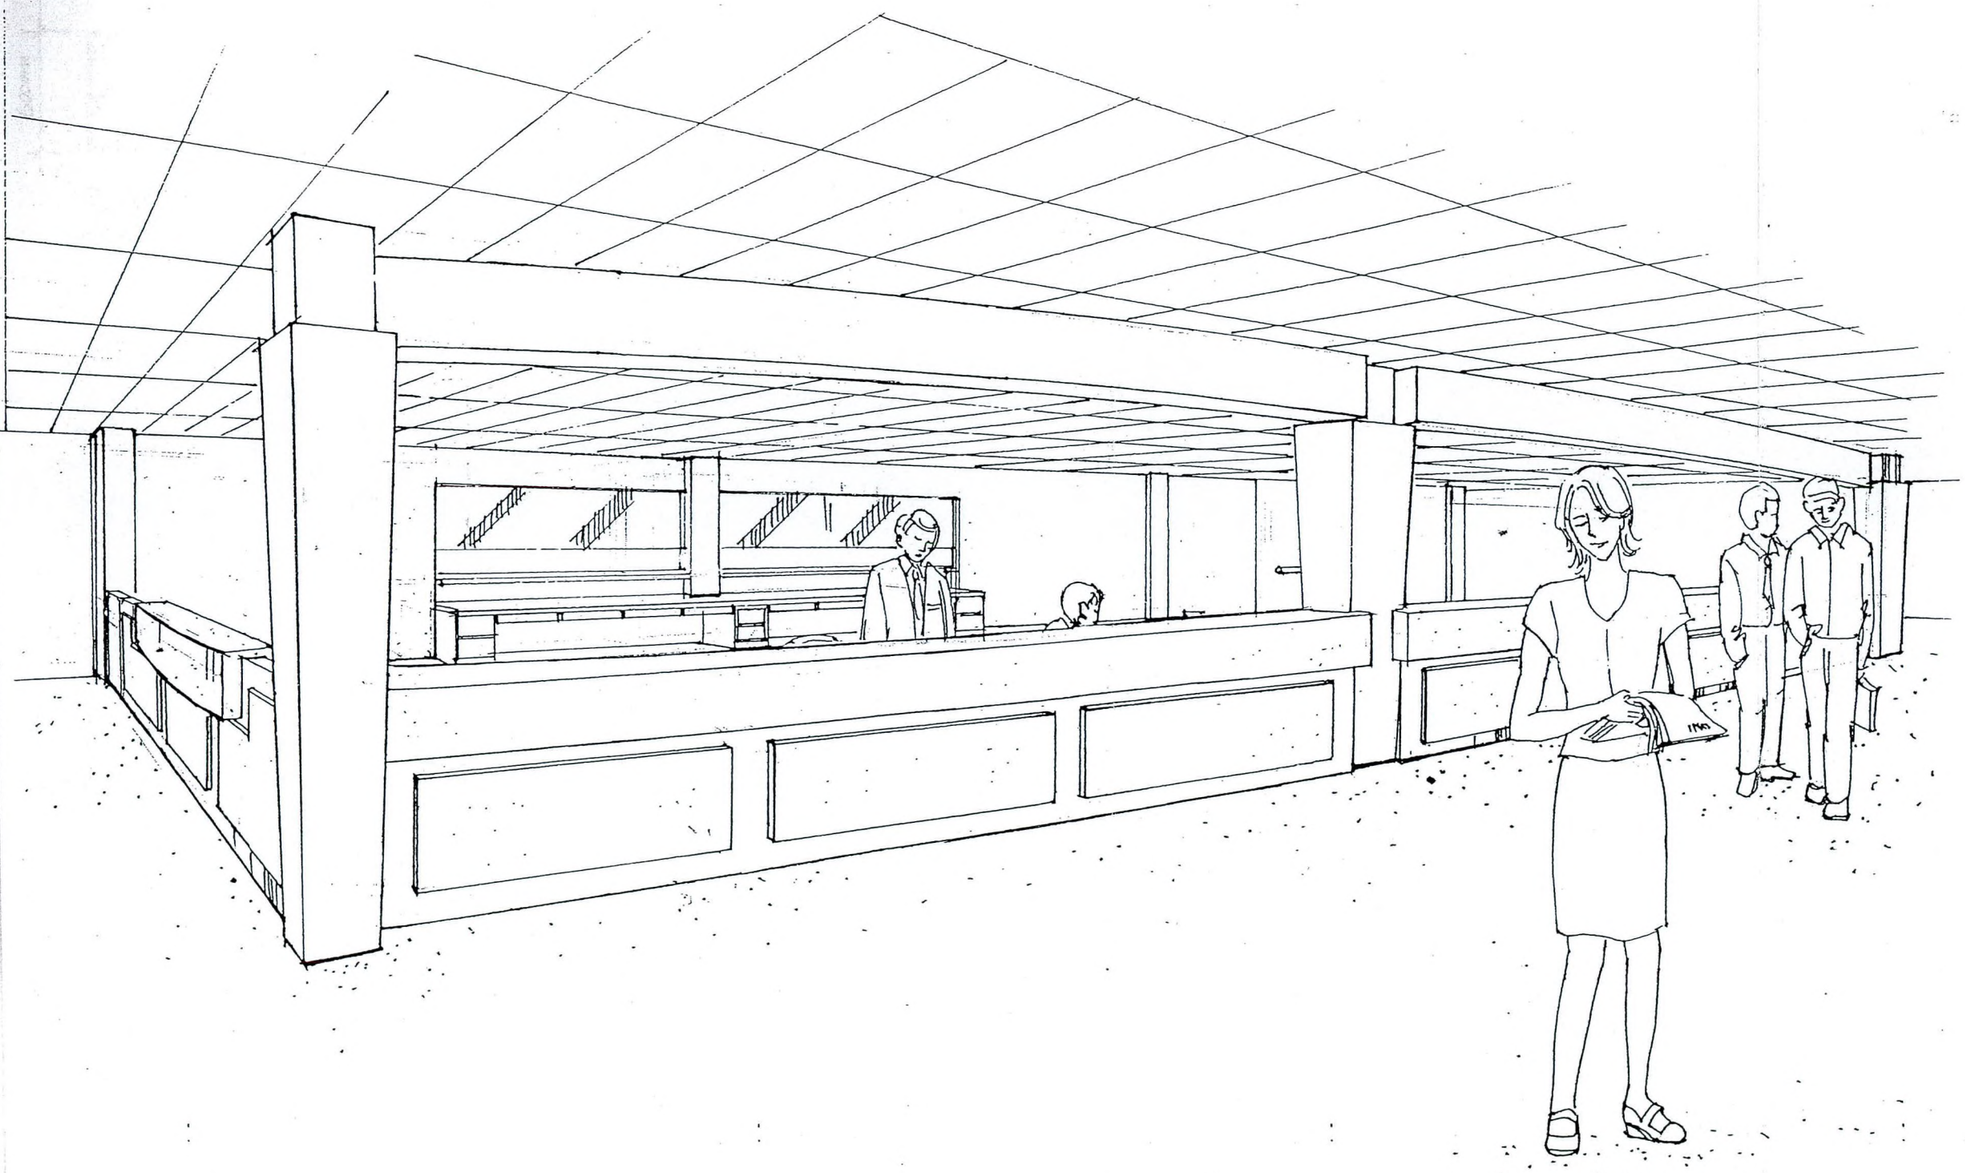

CIRCULATION DESK

TENDER DRAWING

TENAGA NASIONAL BERHAD

UNIVERSITI TENAGA NASIONAL

KAMPUS MUADZAM SHAH, WISMA SULTAN AHMAD SHAH, PAHANG DARUL MAKMUR, MALAYSIA TEL : 4552020 FAX : 4552000

THIS DRAWING IS COPYRIGHT © 2001

This drawing shall remains the property of Ambre Consultants Sdn. Bhd. and must not be used or copied without written permission.

NO.	DATE	AMENDMENT	NAME

PROJECT CONSULTANT

AMBRE CONSULTANTS SDN BHD.
Suite C22,2nd Floor,Block C,Plaza Peketing,
No. 2 Jalan Tun Razak, 50400 Kuala Lumpur.
Tel. No. 03-40418211,40413812,40413912 Fax No. 03-40426124

AMBRE

SUPPORTING CONSULTANTS

ARCHITECT

KRIS BHAT & ASSOCIATES
a r c h i t e c t s
B-8-11, 8th Floor, Block B,
Megan Phileo Avenue
No.12, Jalan Top Kwan Seng,
50450 Kuala Lumpur
Tel: 03-21629411 Fax No: 03-21618419

CONSULTING ENGINEERS

J & A Associates Sdn. Bhd.
CONSULTING ENGINEERS
Suite C22,2nd Floor,Block C,Plaza Peketing,
No. 2 Jalan Tun Razak, 50400 Kuala Lumpur.
Tel. No. 03-40418211,40413812 40413912 Fax No. 03-40426124

QUANTITY SURVEYOR

Basar + Harun Sdn.Bhd.
14b, Jalan 222, 46100 Petaling Jaya
Selangor Darul Ehsan, Malaysia
Tel: 03-79559533 Fax: 03-79554991

INTERIOR DESIGNER

JHAF Design
Unit 14.02b Menara PSCI,
39, Jalan Sultan Ahmad Shah, 10050 Penang
Tel: 04-2282260 Fax: 04-2287078

LANDSCAPE ARCHITECT

SHAPAKAT CONSULTANTS
21-2, Jalan Opera B, U2 D, Taman TTDI Jaya,
40150 Shah Alam, Selangor Darul Ehsan
Tel : 03-7843423 Fax : 03-7844123

OWNER'S SIGNATURE

ADNAN BIN SULAIMAN
Pengurus Besar (Pembangunan Harta)
TNB Properties Sdn. bhd.
Aras 3, Wisma TNB, Jalan Kepong,
52000 Kuala Lumpur

ARCHITECT'S/ENGINEER'S SIGNATURE

PROJECT TITLE:

CADANGAN PEMBANGUNAN
KAMPUS TETAP KOLEJ
PENGURUSAN BISNES,
UNIVERSITI TENAGA NASIONAL
DI BANDAR MUADZAM SHAH,
PAHANG DARUL MAKMUR

PACKAGE: ACADEMIC BLOCK
(PHASE 3E - ID)

DRAWING TITLE:


LIBRARY
GROUND FLOOR

CONTRACT NO:


SCALE:	DATE: JAN 04
DRAWN BY:	CHECKED BY:
ENGINEER:	APPROVED BY:

DRAWING NO.: JD / AC / 0203 - 1183


06/58

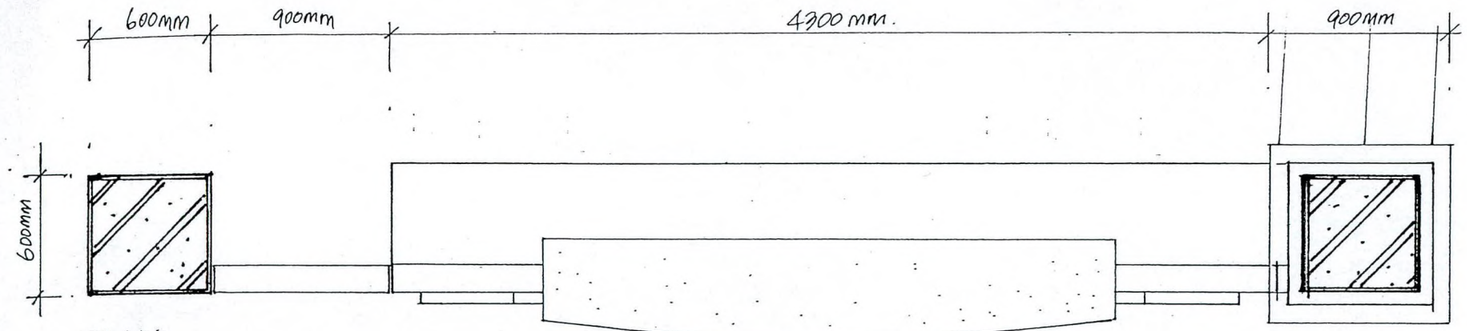


PLAN
SCALE : 1 TO 30

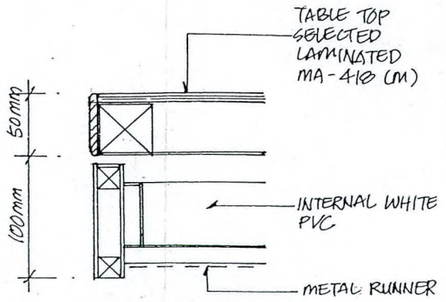

DETAIL A
SCALE : 1 TO 5

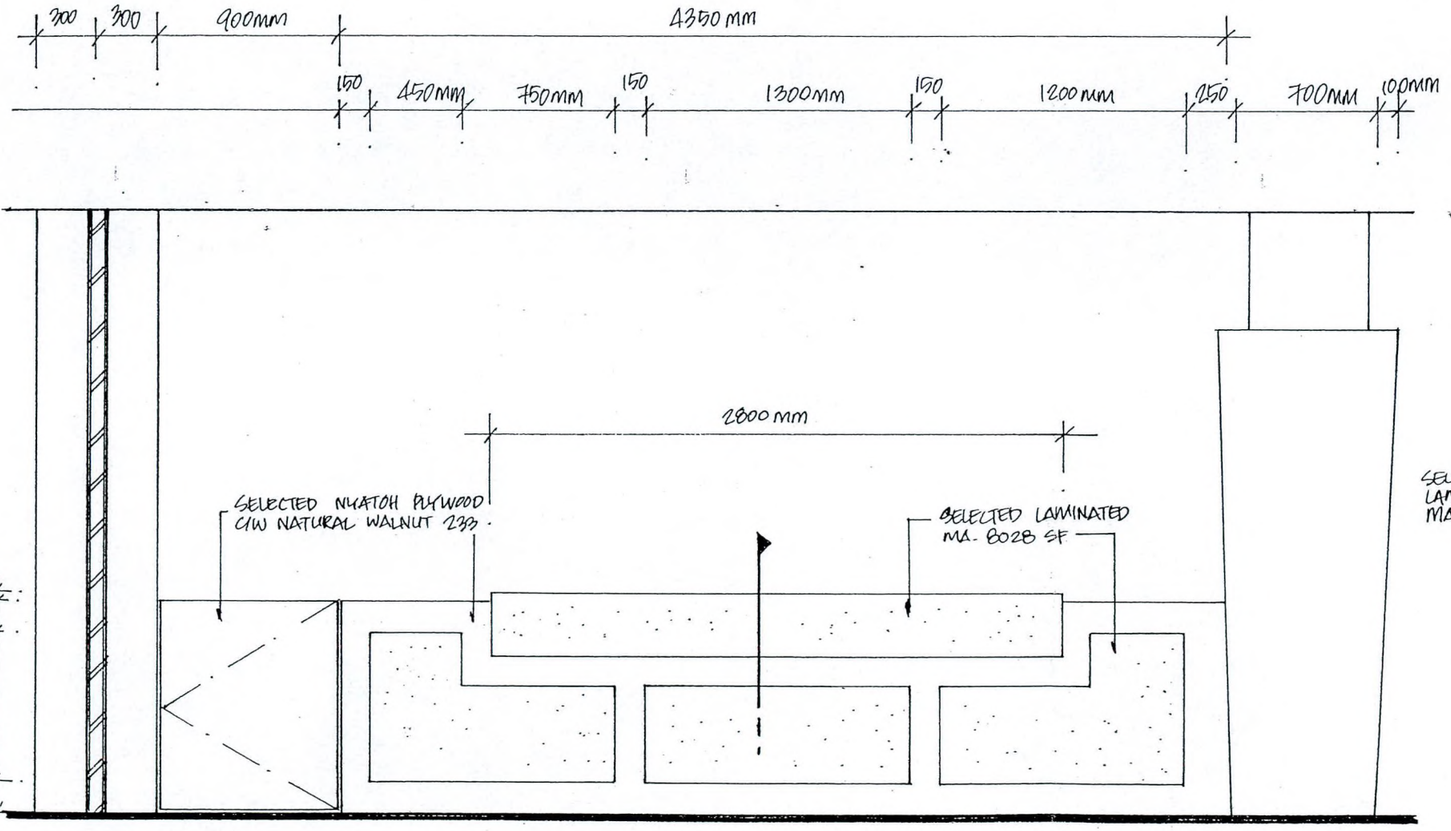

FRONT ELEVATION
SCALE : 1 TO 30

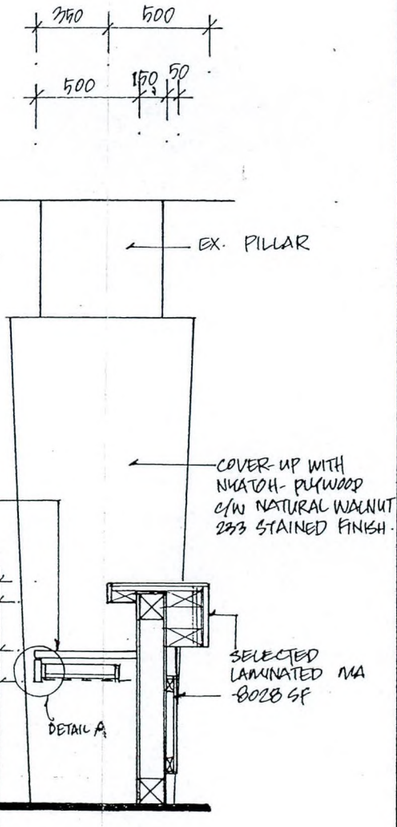

SIDE SECTION

SIDE COUNTER CIRCULATION DESK

TENDER DRAWING

TENAGA NASIONAL BERHAD

UNIVERSITI TENAGA NASIONAL

KAMPUS MUADZAM SHAH, WISMA SULTAN AHMAD SHAH, PAHANG DARUL MAKMUR, MALAYSIA TEL : 4552020 FAX : 4552000

THIS DRAWING IS COPYRIGHT © 2001

This drawing shall remains the property of Ambre Consultants Sdn. Bhd. and must not be used or copied without written permission.

NO.	DATE	AMENDMENT	INITIAL

PROJECT CONSULTANT

AMBRE CONSULTANTS SDN. BHD.
Suite C22,2nd Floor,Block C,Plaza Pekeliling, No. 2 Jalan Tun Razak, 50400 Kuala Lumpur. Tel No. 03-40410711/40413212/40413812 Fax No. 03-40421124

AMBRE Architecture Studio · Interior Architecture · Landscape Architecture · Urban Design Architecture

SUPPORTING CONSULTANTS

ARCHITECT
KRIS BHAT & ASSOCIATES
architects
B-9-11, 8th Floor, Block B, Megan Phileo Avenue, No. 12, Jalan Yap Kwan Seng, 50450 Kuala Lumpur. Tel: 03-21629411 Fax No: 03-21618419

CONSULTING ENGINEERS
J & A Associates Sdn. Bhd.
CONSULTING ENGINEERS
Suite C22,2nd Floor,Block C,Plaza Pekeliling, No. 2 Jalan Tun Razak, 50400 Kuala Lumpur. Tel No. 03-40410711/40413212/40413812 Fax No. 03-40421124

QUANTITY SURVEYOR
Basar + Harun Sdn.Bhd.
14b, Jalan 222, 46100 Petaling Jaya Selangor Darul Ehsan, Malaysia Tel: 03-79559533 Fax: 03-79554991

INTERIOR DESIGNER
jhaf DESIGN
JHAF Design Unit 14.02b Menara PSCI, 39, Jalan Sultan Ahmad Shah, 10050 Penang Tel: 04-2282260 Fax: 04-2287078

LANDSCAPE ARCHITECT
SHAPAKAT CONSULTANTS
21-2, Jalan Opera B, U2 D, Taman TTDI Jaya, 40150 Shah Alam, Selangor, Darul Ehsan Tel : 03-78436125 Fax : 03-78441125

OWNER'S SIGNATURE

ADNAN BIN SULAIMAN
Pengurus Besar (Pembangunan Harta)
TNB Properties Sdn. bhd.
Aras 3, Wisma TNB, Jalan Kepong,
52000 Kuala Lumpur

ARCHITECT'S/ENGINEER'S SIGNATURE

PROJECT TITLE:
CADANGAN PEMBANGUNAN KAMPUS TETAP KOLEJ PENGURUSAN BISNES, UNIVERSITI TENAGA NASIONAL DI BANDAR MUADZAM SHAH, PAHANG DARUL MAKMUR


PACKAGE: ACADEMIC BLOCK (PHASE 3E - ID)

DRAWING TITLE:
LIBRARY
GROUND FLOOR

CONTRACT NO:


SCALE:	DATE: JAN 04
DRAWN BY:	CHECKED BY:
ENGINEER:	APPROVED BY:

DRAWING NO.
JD / AC / 0203 - 1183 | 07 / 58

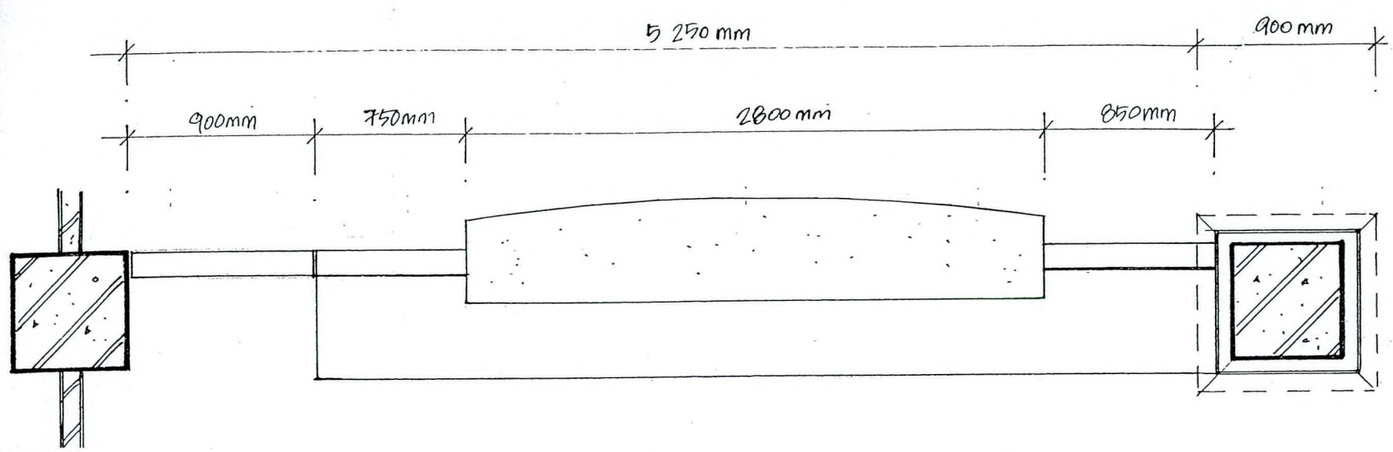


PLAN

SCALE : 1 TO 30

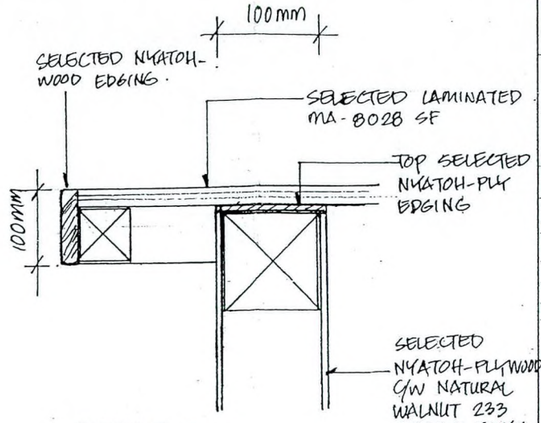


DETAIL B

FREE SCALE

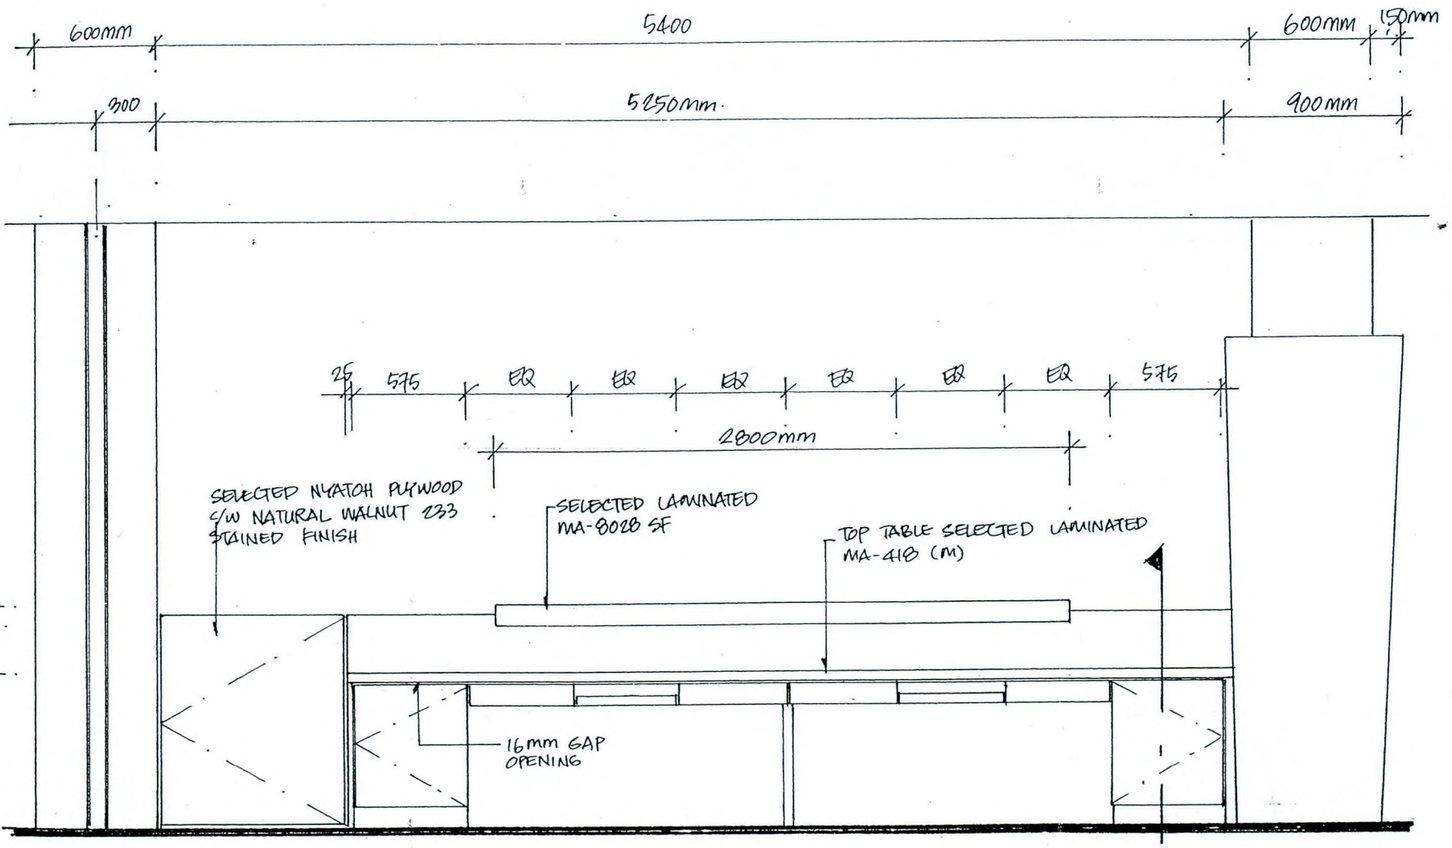

REAR ELEVATION

SCALE : 1 TO 30

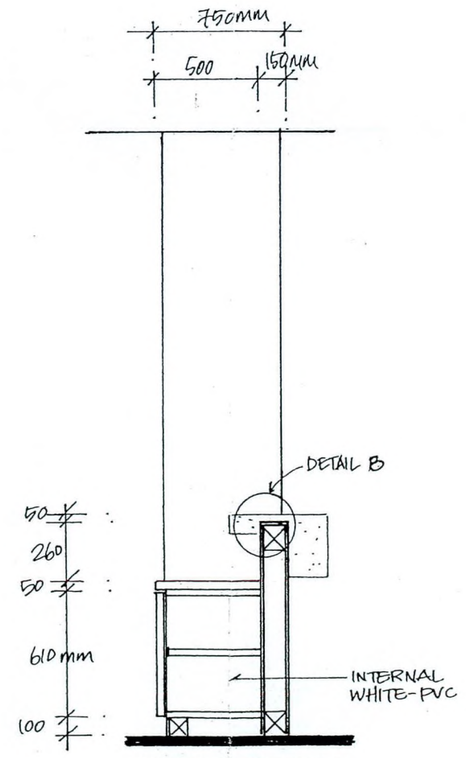

SIDE SECTION

SIDE COUNTER CIRCULATION DESK

TENDER DRAWING

TENAGA NASIONAL BERHAD

UNIVERSITI TENAGA NASIONAL

KAMPUS MUADZAM SHAH, WISMA SULTAN AHMAD SHAH, PAHANG DARUL MAKMUR, MALAYSIA TEL : 4552020 FAX : 4552000

THIS DRAWING IS COPYRIGHT © 2001

This drawing shall remains the property of Ambre Consultants Sdn. Bhd and must not be used or copied without written permission.

NO.	DATE	AMENDMENT	NAME

PROJECT CONSULTANT

AMBRE CONSULTANTS SDN BHD.
Suite C22,2nd Floor,Block C,Plaza Petaling, No. 2 Jalan Tun Razak, 50400 Kuala Lumpur. Tel No. 03-40418711,40413212,40413812 Fax No. 03-40428124

AMBRE

SUPPORTING CONSULTANTS

ARCHITECT
IDRIS BHAF & ASSOCIATES
architects
B-9-11, 8th Floor, Block B, Wisma Mesra Avenue, No 2, Jalan Tun Razak, 50450 Kuala Lumpur
Tel: 03-21629411 Fax No: 03-21618419

CONSULTING ENGINEERS
J & A Associates Sdn. Bhd.
CONSULTING ENGINEERS
Suite C22,2nd Floor,Block C,Plaza Petaling, No. 2 Jalan Tun Razak, 50400 Kuala Lumpur. Tel No. 03-40418711,40413212,40413812 Fax No. 03-40428124

QUANTITY SURVEYOR
Basar + Harun Sdn.Bhd.
14b, Jalan 222, 46100 Petaling Jaya Selangor Darul Ehsan, Malaysia
Tel: 03-79559533 Fax: 03-79554991

INTERIOR DESIGNER
jhaf DESIGN
JHAF Design
Unit 14.02b Menara PSCI, 39, Jalan Sultan Ahmad Shah, 10050 Penang
Tel: 04-2282260 Fax: 04-2287078

LANDSCAPE ARCHITECT
SHAPAKAT CONSULTANTS
21-2, Jalan Opera B, U2 0, Taman TTDI Jaya, 1050 Bar Raya, Selangor Darul Ehsan
Tel : 03-7043125 Fax : 03-7044125

OWNER'S SIGNATURE

ADNAN BIN SULAIMAN
Pengurus Besar (Pembangunan Harta)
TNB Properties Sdn. bhd.
Aras 3, Wisma TNB, Jalan Kepong,
52000 Kuala Lumpur

ARCHITECT'S/ENGINEER'S SIGNATURE

PROJECT TITLE:
CADANGAN PEMBANGUNAN KAMPUS TETAP KOLEJ PENGURUSAN BISNES, UNIVERSITI TENAGA NASIONAL DI BANDAR MUADZAM SHAH, PAHANG DARUL MAKMUR


PACKAGE: ACADEMIC BLOCK (PHASE 3E - ID)

DRAWING TITLE:
LIBRARY
GROUND FLOOR


CONTRACT NO.

SCALE:	DATE: JAN 04
DRAWN BY:	CHECKED BY
ENGINEER	APPROVED BY


DRAWING NO. JD / AC / 0203 - 1183 | 08/58

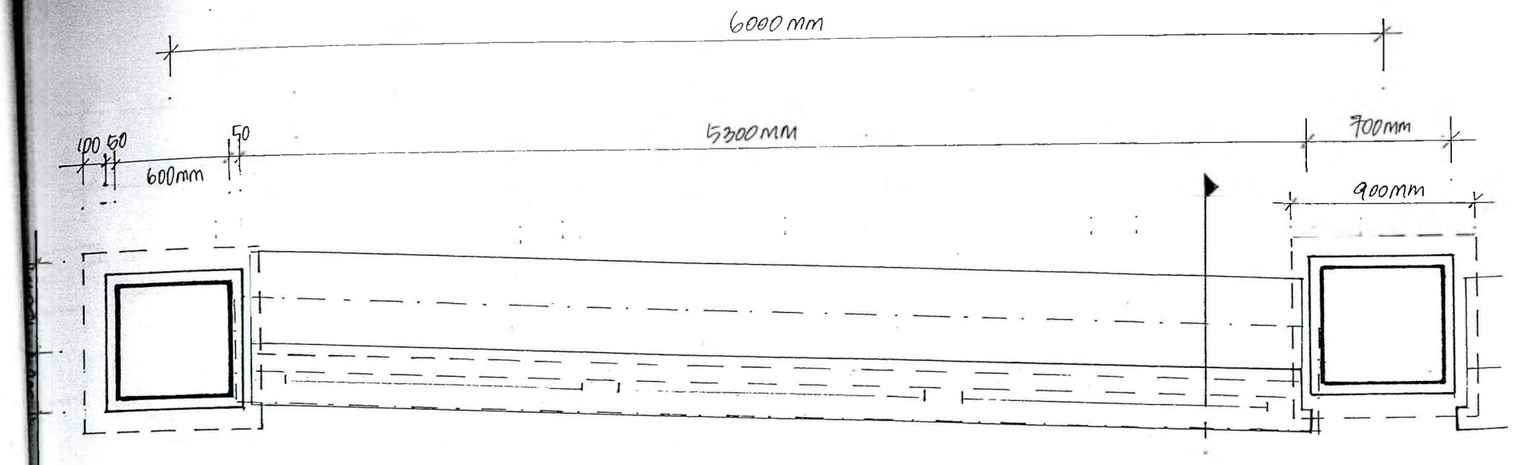


PLAN
SCALE : 1 TO 30

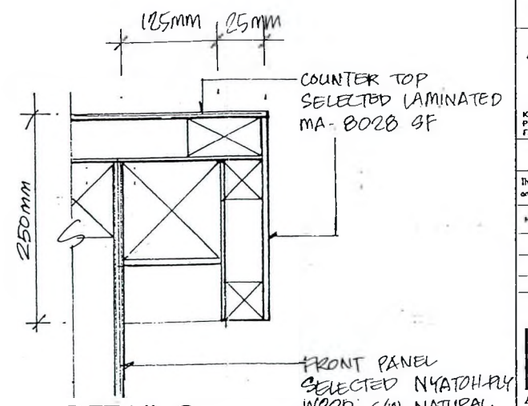

DETAIL C
SCALE : 1 TO 3

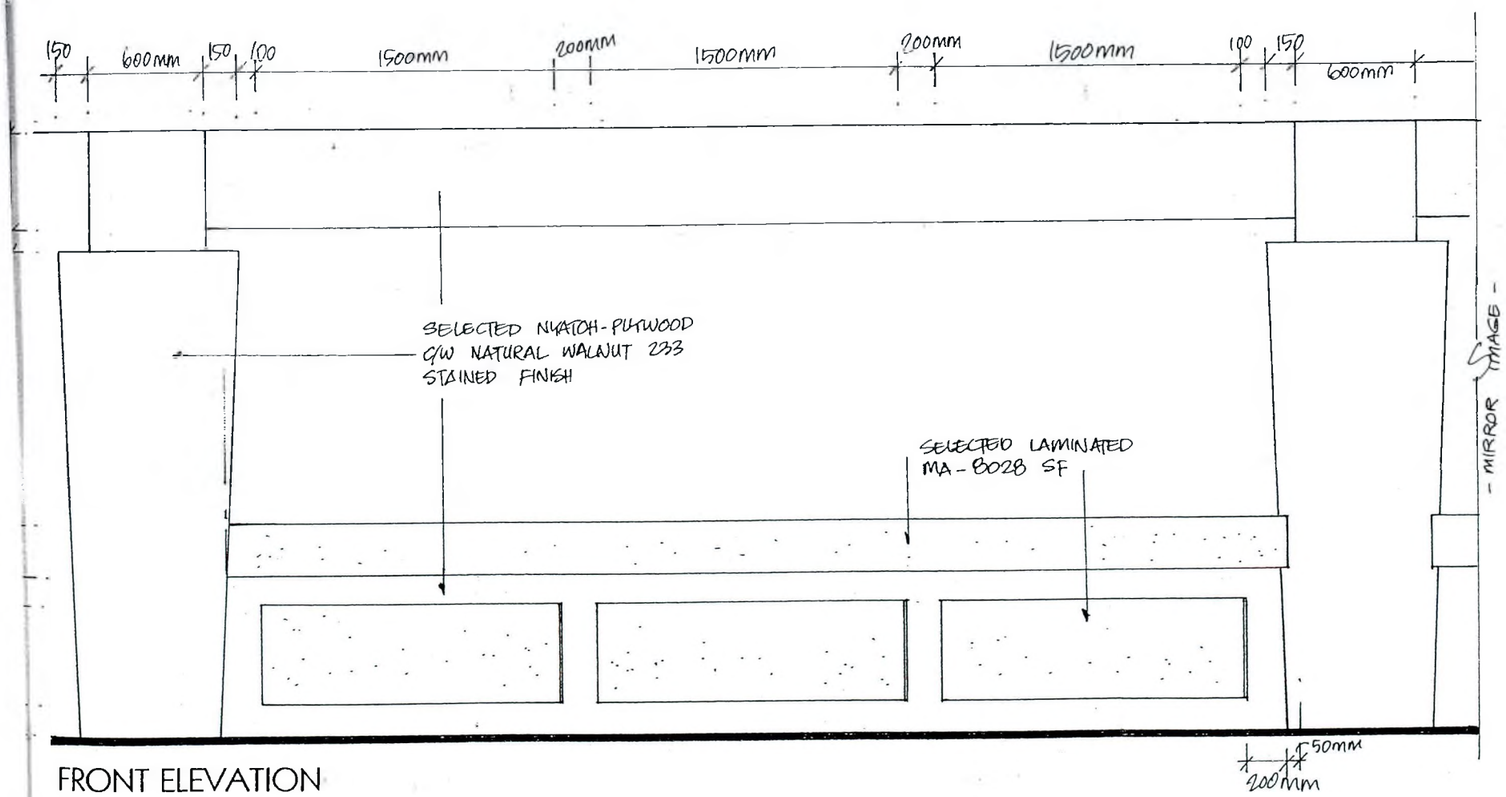

FRONT ELEVATION
SCALE : 1 TO 30

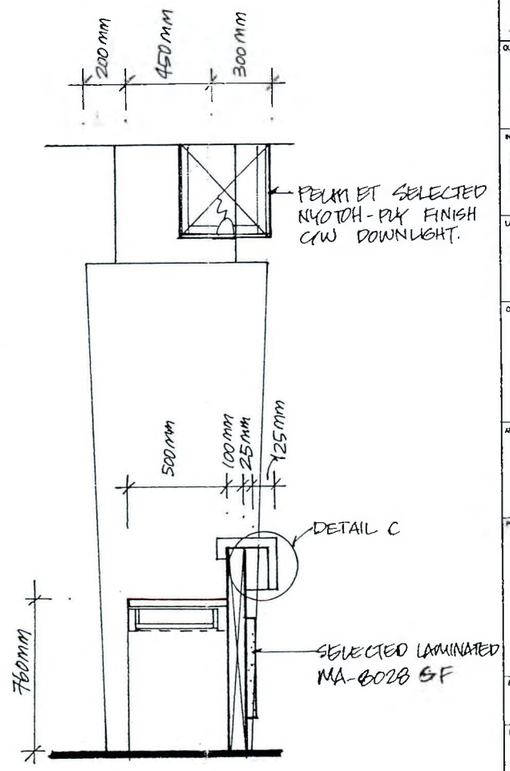

SIDE SECTION

FRONT CIRCULATION DESK

TENDER DRAWING

TENAGA NASIONAL BERHAD

UNIVERSITI TENAGA NASIONAL
KAMPUS MUADZAM SHAH, WISMA SULTAN AHMAD SHAH, PAHANG DARUL MAKMUR, MALAYSIA TEL : 4552020 FAX : 4552000

THIS DRAWING IS COPYRIGHT © 2001
This drawing shall remains the property of Ambre Consultants Sdn. Bhd. and must not be used or copied without written permission.

NO.	DATE	AMENDMENT	NAME

PROJECT CONSULTANT

AMBRE CONSULTANTS SDN BHD.
Suite C22,2nd Floor,Block C,Plaza Petaling
No. 2 Jalan Tun Razak, 50400 Kuala Lumpur.
Tel No. 03-40413111,40413212,40413512 Fax No. 03-40413131

AMBRE

SUPPORTING CONSULTANTS

ARCHITECT
EMRS BHAT & ASSOCIATES
a r c h i t e c t s
8-9-11, 9th Floor, Block B,
Dragon Palace Annexe
No. 21, Jalan Tun K-eon Seng,
50450 Kuala Lumpur
Tel: 03-21629411 Fax No: 03-21618419

CONSULTING ENGINEERS
J & A Associates Sdn. Bhd.
CONSULTING ENGINEERS
Suite C22,2nd Floor,Block C,Plaza Petaling,
No. 2 Jalan Tun Razak, 50400 Kuala Lumpur.
Tel No. 03-40413611,40413512-40413612 Fax No. 03-40426329

QUANTITY SURVEYOR
Basar + Harun Sdn.Bhd.
14b, Jalan 222, 46100 Petaling Jaya
Selangor Darul Ehsan, Malaysia
Tel: 03-79559533 Fax: 03-79554991

INTERIOR DESIGNER
JHAF Design
Unit 14.02b Menara PSCI,
39, Jalan Sultan Ahmad Shah, 10050 Penang
Tel: 04-2282260 Fax: 04-2287078

LANDSCAPE ARCHITECT
SHAPAKAT CONSULTANTS
21-2, Jalan Opera B, U2 D, Taman TTDI Jaya,
40150 Shah Alam, Selangor, Darul Ehsan
Tel : 03-78418822 Fax : 03-78418823

OWNER'S SIGNATURE

ADNAN BIN SULAIMAN
Pengurus Besar (Pembangunan Harta)
TNB Properties Sdn. bhd.
Aras 3, Wisma TNB, Jalan Kepong,
52000 Kuala Lumpur

ARCHITECT'S/ENGINEER'S SIGNATURE

PROJECT TITLE:
CADANGAN PEMBANGUNAN KAMPUS TETAP KOLEJ PENGURUSAN BISNES, UNIVERSITI TENAGA NASIONAL DI BANDAR MUADZAM SHAH, PAHANG DARUL MAKMUR


PACKAGE: ACADEMIC BLOCK (PHASE 3E - ID)

DRAWING TITLE:
LIBRARY
GROUND FLOOR


CONTRACT NO:

SCALE:	DATE: JAN 04
DRAWN BY:	CHECKED BY:
ENGINEER:	APPROVED BY:


DRAWING NO: JD / AC / 0203 - 1183

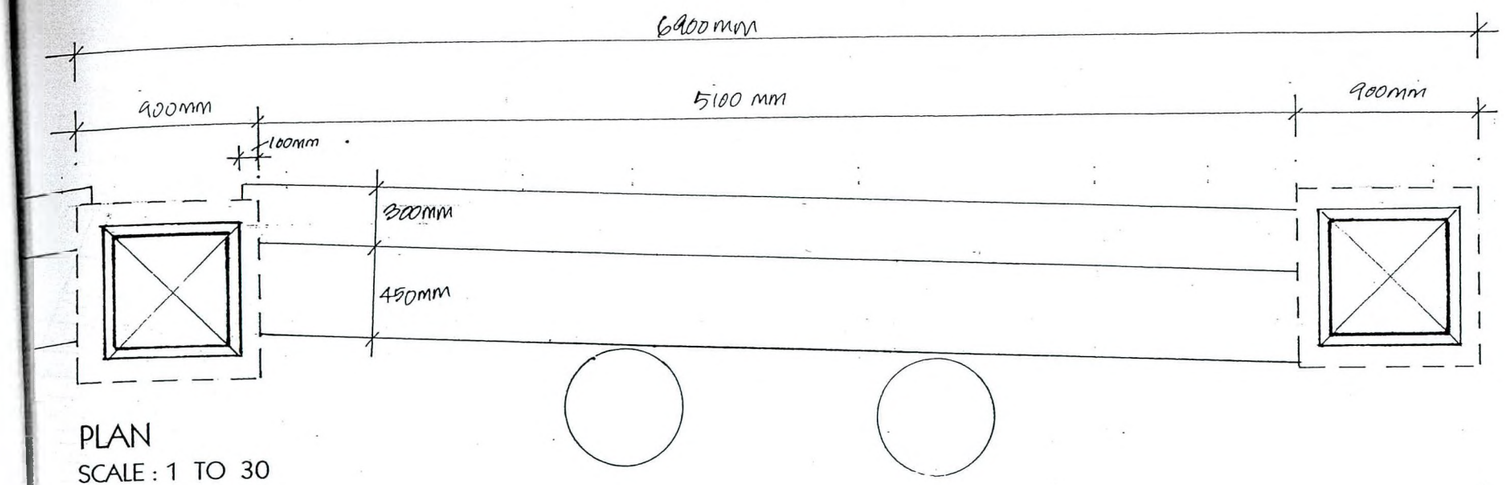


PLAN
SCALE : 1 TO 30

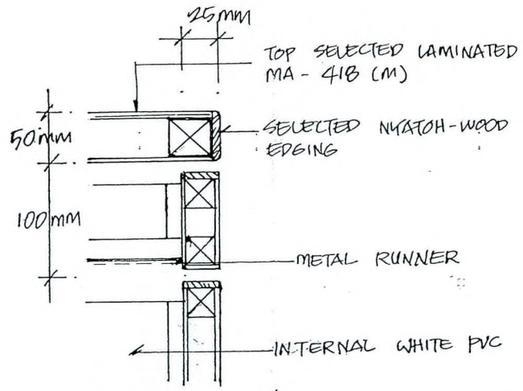

DETAIL D
SCALE : 1 TO 5

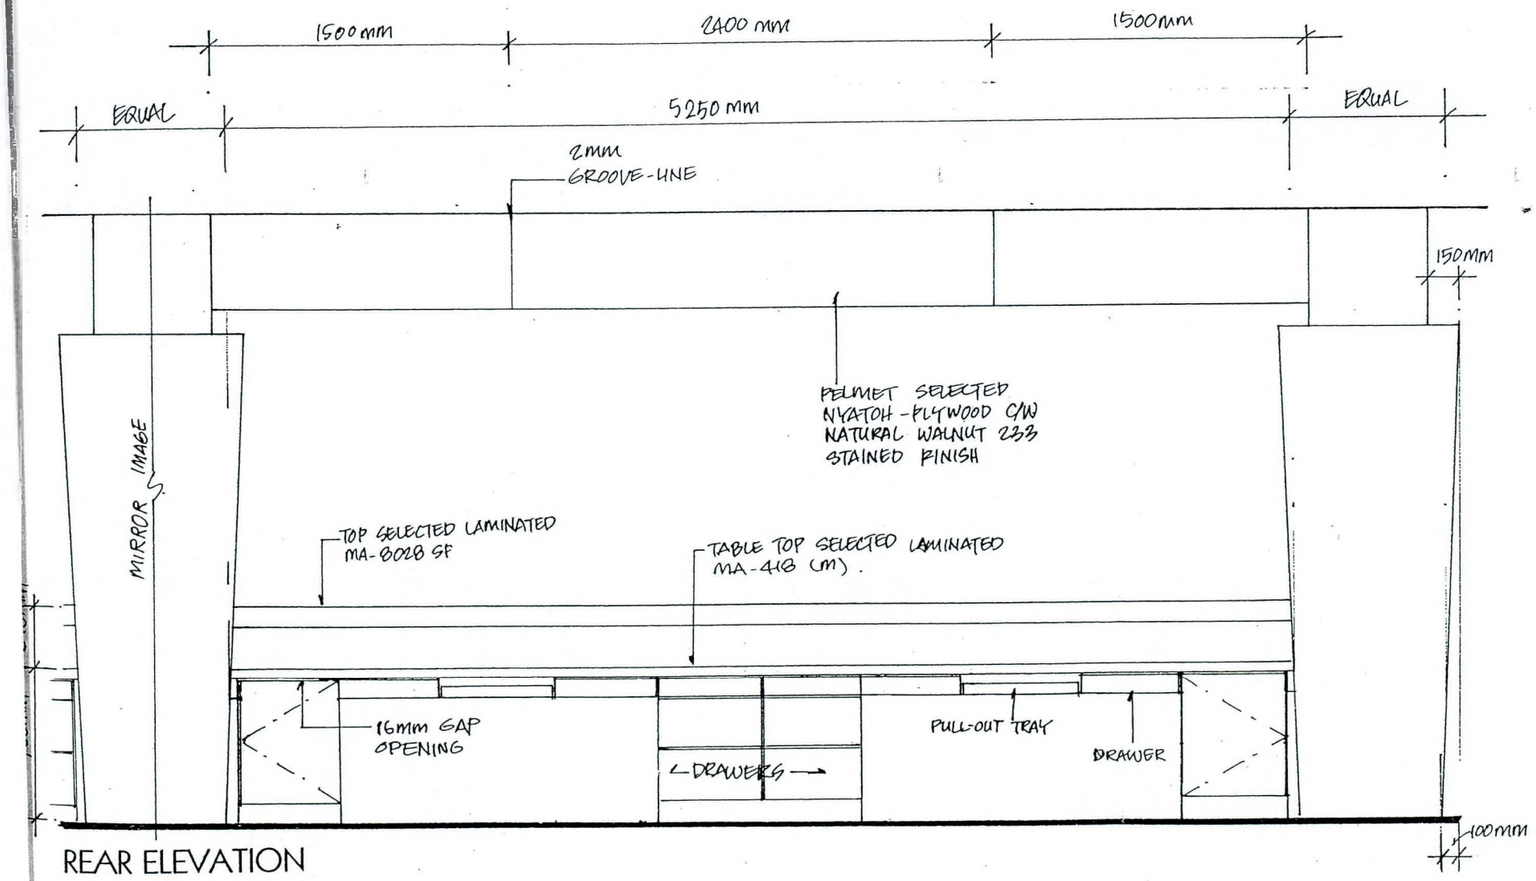

REAR ELEVATION
SCALE : 1 TO 30

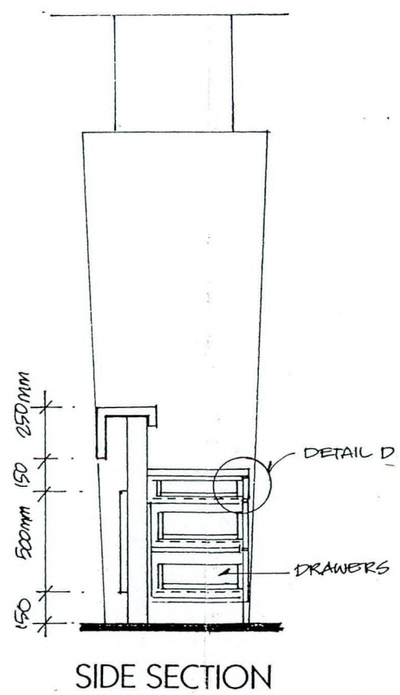

SIDE SECTION

FRONT CIRCULATION DESK

TENDER DRAWING

TENAGA NASIONAL BERHAD

UNIVERSITI TENAGA NASIONAL

KAMPUS MUADZAM SHAH, WISMA SULTAN AHMAD SHAH, PAHANG DARUL MAKMUR, MALAYSIA TEL : 4552020 FAX : 4552000

THIS DRAWING IS COPYRIGHT © 2001

This drawing shall remains the property of Ambre Consultants Sdn. Bhd and must not be used or copied without written permission.

NO.	DATE	AMENDMENT	NAME

PROJECT CONSULTANT

AMBRE CONSULTANTS SDN. BHD.
Suite C22,2nd Floor,Block C,Plaza Petaling, No. 2 Jalan Tun Razak, 50400 Kuala Lumpur. Tel No. 03-40418711,40413212,40413912 Fax No. 03-40426124

AMBRE

SUPPORTING CONSULTANTS

ARCHITECT
KRIS BHAT & ASSOCIATES
architects
B-9-11, 8th Floor, Block B, Megan Phileo Avenue, No. 12, Jalan Yap Kwan Seng, 50450 Kuala Lumpur
Tel: 03-21629411 Fax No: 03-21616419

CONSULTING ENGINEERS
J & A Associates Sdn. Bhd.
CONSULTING ENGINEERS
Suite C22,2nd Floor,Block C,Plaza Petaling, No. 2 Jalan Tun Razak, 50400 Kuala Lumpur. Tel No. 03-40418711,40413212 40413912 Fax No. 03-40426124

QUANTITY SURVEYOR
Basar + Harun Sdn.Bhd.
14b, Jalan 222, 46100 Petaling Jaya Selangor Darul Ehsan, Malaysia
Tel: 03-79559533 Fax: 03-79554991

INTERIOR DESIGNER
jhaf DESIGN
JHAF Design
Unit 14.02b Menara PSCI, 39, Jalan Sultan Ahmad Shah, 10050 Penang
Tel: 04-2262260 Fax: 04-2287078

LANDSCAPE ARCHITECT
SHAPAKAT CONSULTANTS
21-2, Jalan Opera B, U2 0, Taman TTDI Jaya, 4000 Bel. Am, Selangor, Darul Ehsan
Tel : 03-7804820 Fax : 03-7844420

OWNER'S SIGNATURE

ADNAN BIN SULAIMAN
Pengurus Besar (Pembangunan Harta)
TNB Properties Sdn. bhd.
Aras 3, Wisma TNB, Jalan Kepong,
52000 Kuala Lumpur

ARCHITECT'S/ENGINEER'S SIGNATURE

PROJECT TITLE:
CADANGAN PEMBANGUNAN KAMPUS TETAP KOLEJ PENGURUSAN BISNES, UNIVERSITI TENAGA NASIONAL DI BANDAR MUADZAM SHAH, PAHANG DARUL MAKMUR


PACKAGE: ACADEMIC BLOCK (PHASE 3E - ID)

DRAWING TITLE:
LIBRARY
GROUND FLOOR

CONTRACT NO.

SCALE:	DATE: JAN 04
DRAWN BY:	CHECKED BY:
ENGINEER:	APPROVED BY:

DRAWING NO.
JD / AC / 0203 - 1183

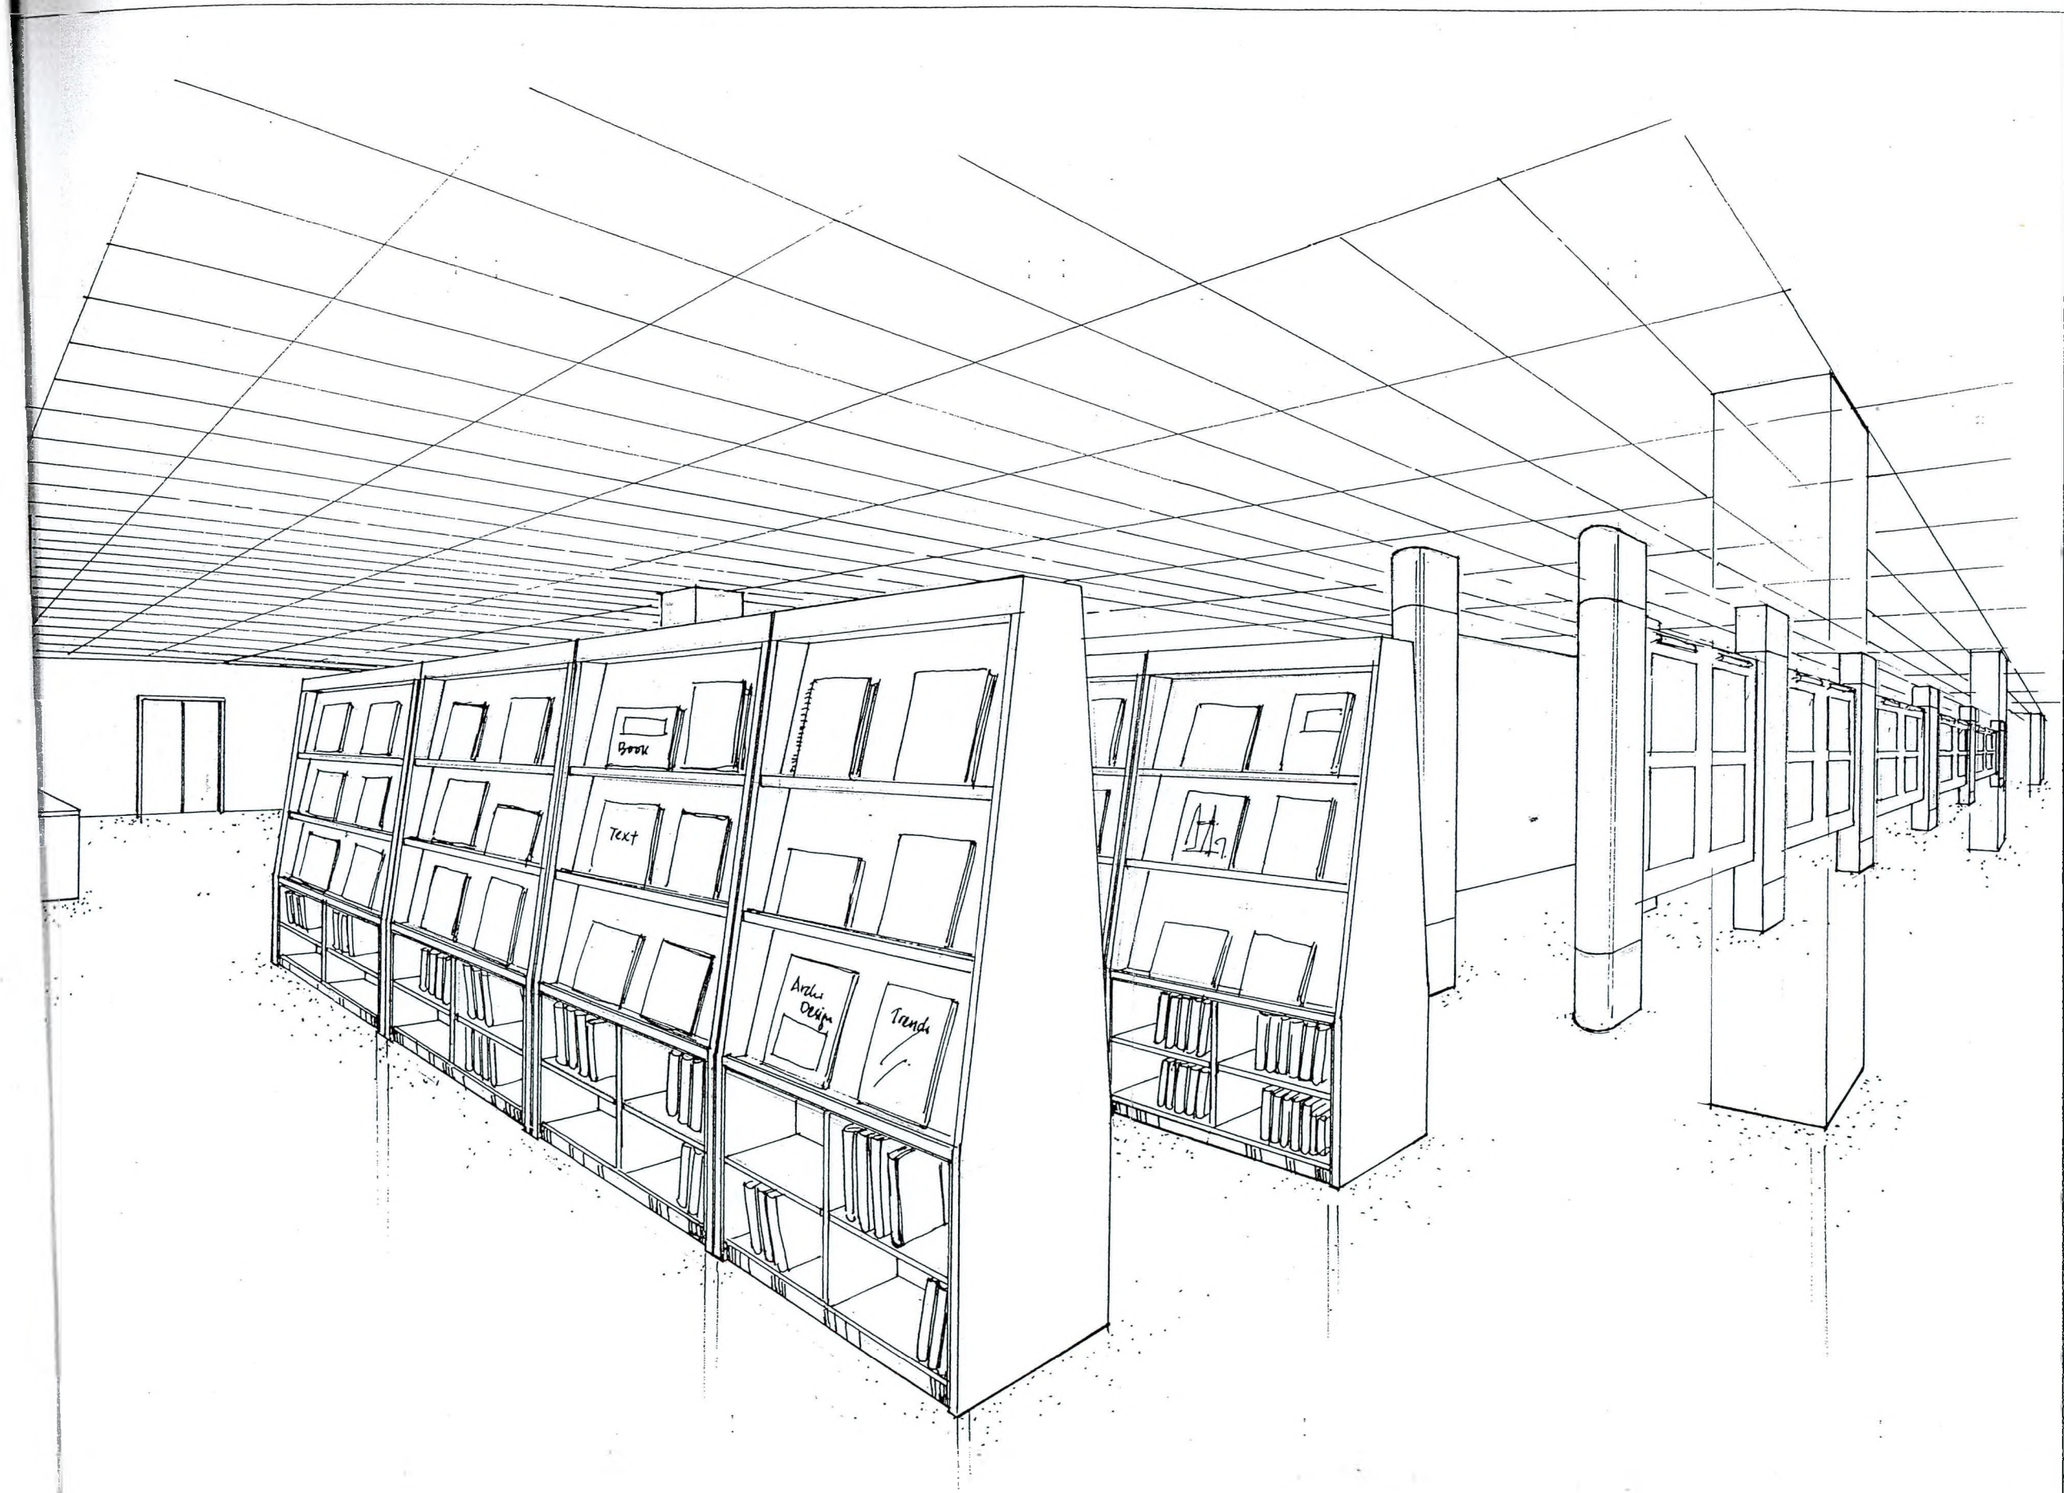

NEW BOOK AND ART EXHIBITS

TENDER DRAWING

TENAGA NASIONAL BERHAD

UNIVERSITI TENAGA NASIONAL

KAMPUS MUADZAM SHAH, WISMA SULTAN AHMAD SHAH, PAHANG DARUL MAKMUR, MALAYSIA TEL : 4552020 FAX : 4552000

THIS DRAWING IS COPYRIGHT © 2001

This drawing shall remains the property of Ambre Consultants Sdn. Bhd. and must not be used or copied without written permission.

NO.	DATE	AMENDMENT	NAME

PROJECT CONSULTANT

AMBRE CONSULTANTS SDN. BHD.
Suite C22,2nd Floor,Block C,Plaza Pekeliling,
No. 2 Jalan Tun Razak, 50400 Kuala Lumpur.
Tel No. 03-40410711,40413812 40413812 Fax No. 03-40426124

AMBRE

SUPPORTING CONSULTANTS

ARCHITECT
IDRIS BHAT & ASSOCIATES
architects
8-9-11, 8th Floor, Block B,
Wisma Phileo Annexe,
No. 46, Jalan Yap Kwan Seng,
50450 Kuala Lumpur
Tel: 03-21629411 Fax No: 03-21618419

CONSULTING ENGINEERS
J & A Associates Sdn. Bhd.
CONSULTING ENGINEERS
Suite C22,2nd Floor,Block C,Plaza Pekeliling,
No. 2 Jalan Tun Razak, 50400 Kuala Lumpur.
Tel No. 03-40410711,40413812 40413812 Fax No. 03-40426124

QUANTITY SURVEYOR
Basar + Harun Sdn.Bhd.
14b, Jalan 222, 46100 Petaling Jaya
Selangor Darul Ehsan, Malaysia
Tel: 03-79559533 Fax: 03-79554991

INTERIOR DESIGNER
jhaf DESIGN
JHAF Design
Unit 14.02b Menara PSCI,
39, Jalan Sultan Ahmad Shah, 10050 Penang
Tel: 04-2282260 Fax: 04-2287078

LANDSCAPE ARCHITECT
SHAPAKAT CONSULTANTS
21-2, Jalan Opera B, U2 D, Taman TTDI Jaya,
40150 Shah Alam, Selangor, Darul Ehsan
Tel : 03-7845823 Fax : 03-7844823

OWNER'S SIGNATURE

ADNAN BIN SULAIMAN
Pengurus Besar (Pembangunan Harta)
TNB Properties Sdn. bhd.
Aras 3, Wisma TNB, Jalan Kepong,
52000 Kuala Lumpur

ARCHITECT'S/ENGINEER'S SIGNATURE

PROJECT TITLE:
CADANGAN PEMBANGUNAN KAMPUS TETAP KOLEJ PENGURUSAN BISNES, UNIVERSITI TENAGA NASIONAL DI BANDAR MUADZAM SHAH, PAHANG DARUL MAKMUR


PACKAGE: ACADEMIC BLOCK (PHASE 3E - ID)

DRAWING TITLE:
LIBRARY
GROUND FLOOR


CONTRACT NO:

SCALE:	DATE: JAN 04
DRAWN BY:	CHECKED BY:
ENGINEER:	APPROVED BY:


DRAWING NO: JD / AC / 0203 - 1183 | 11/58

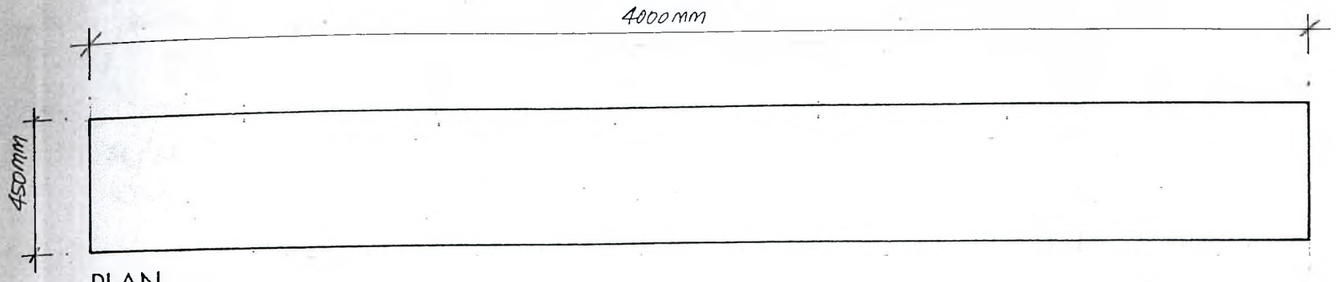


PLAN
SCALE : 1 TO 20

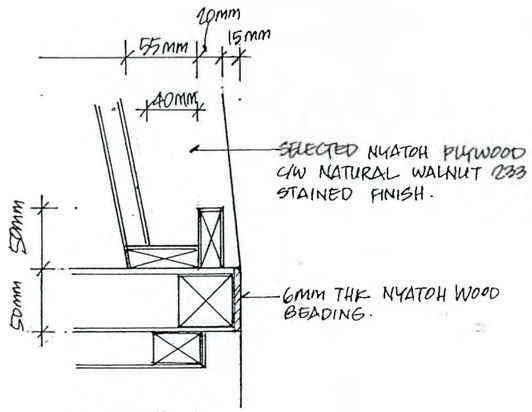


DETAIL A
SCALE : 1 TO 5

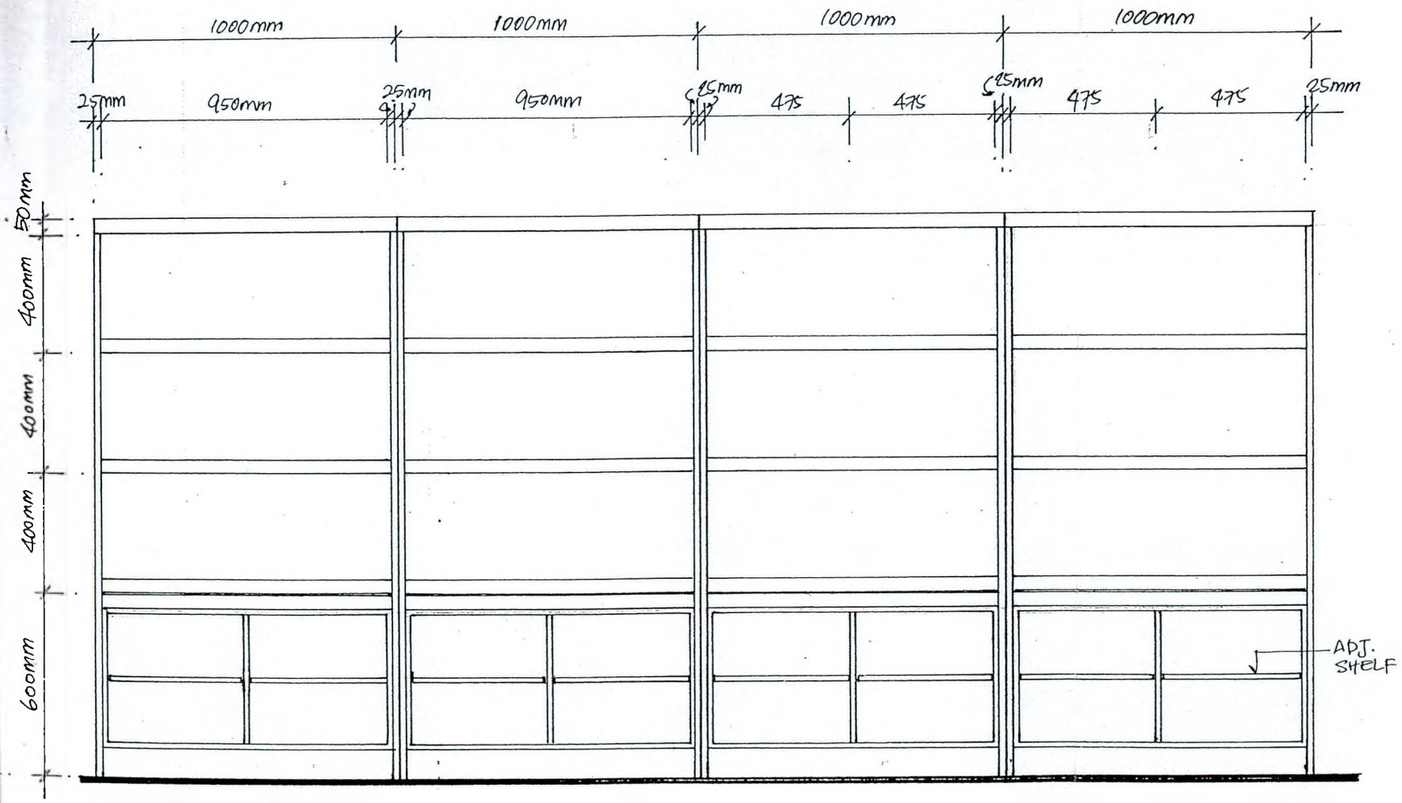

FRONT ELEVATION
SCALE : 1 TO 20

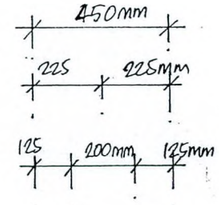

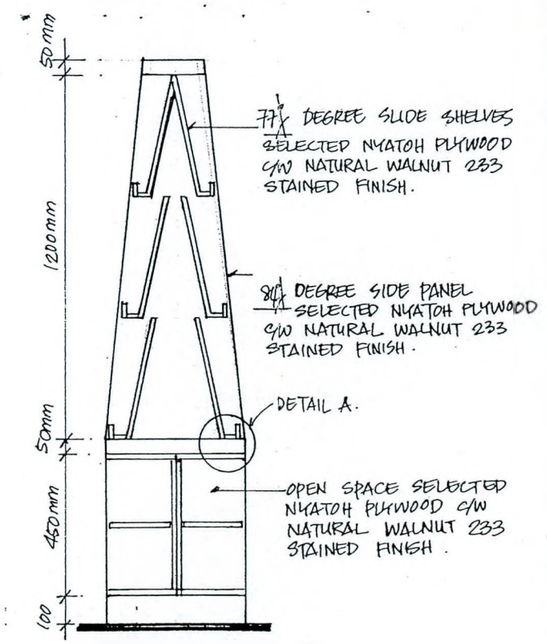

SIDE SECTION

NEW BOOK DISPLAY

TENDER DRAWING

TENAGA NASIONAL BERHAD

UNIVERSITI TENAGA NASIONAL

KAMPUS SULTAN SHAH, WISMA SULTAN AHMAD SHAH, PAHANG DARUL MAKMUR, MALAYSIA TEL : 4552020 FAX : 4552000

THIS DRAWING IS COPYRIGHT © 2001

This drawing shall remains the property of Ambre Consultants Sdn. Bhd. and must not be used or copied without written permission.

NO.	DATE	AMENDMENT	NAME

PROJECT CONSULTANT

AMBRE CONSULTANTS SDN BHD.
Suite C22,2nd Floor,Block C,Plaza Pekeliling, No. 2 Jalan Tun Razak, 50400 Kuala Lumpur. Tel No. 03-40163711,40113812 40413812 Fax No. 03-40121N

AMBRE

SUPPORTING CONSULTANTS

ARCHITECT
IDRIS BHAT & ASSOCIATES
a r c h i t e c t s
B-9-11, 9th Floor, Block B, Megan Phileo Avenue, No. 12, Jalan Yap Kwan Seng, 50450 Kuala Lumpur
Tel: 03-21629411 Fax No: 03-21618419

CONSULTING ENGINEERS
J & A Associates Sdn. Bhd.
CONSULTING ENGINEERS
Suite C22,2nd Floor,Block C,Plaza Pekeliling, No. 2 Jalan Tun Razak, 50400 Kuala Lumpur. Tel No. 03-40163711,40113812 40413812 Fax No. 03-40126124

QUANTITY SURVEYOR
Bazar + Harun Sdn.Bhd.
14b, Jalan 222, 46100 Petaling Jaya Selangor Darul Ehsan, Malaysia
Tel: 03-79559533 Fax: 03-79554991

INTERIOR DESIGNER
jhaf DESIGN
Jhaf Design
Unit 14.02b Menara PSCL
39, Jalan Sultan Ahmad Shah, 10050 Penang
Tel: 04-2282260 Fax: 04-2287078

LANDSCAPE ARCHITECT
SHAPAKAT CONSULTANTS
21-2, Jalan Dpara 8, U2 S, Taman TTDI Jaya, 40150 Shah Alam, Selangor Darul Ehsan
Tel : 03-7845613 Fax : 03-7845613

OWNER'S SIGNATURE

ADNAN BIN SULAIMAN
Pengurus Besar (Pembangunan Harta)
TNB Properties Sdn. bhd.
Aras 3, Wisma TNB, Jalan Kepong,
52000 Kuala Lumpur

ARCHITECT'S/ENGINEER'S SIGNATURE

PROJECT TITLE:
CADANGAN PEMBANGUNAN KAMPUS TETAP KOLEJ PENGURUSAN BISNES, UNIVERSITI TENAGA NASIONAL DI BANDAR MUADZAM SHAH, PAHANG DARUL MAKMUR


PACKAGE: ACADEMIC BLOCK (PHASE 3E - ID)

DRAWING TITLE:
LIBRARY
GROUND FLOOR


CONTRACT NO.

SCALE:	DATE: JAN 04
DRAWN BY:	CHECKED BY:
ENGINEER	APPROVED BY:


DRAWING NO. JD / AC / 0203 - 1183 | 12/58

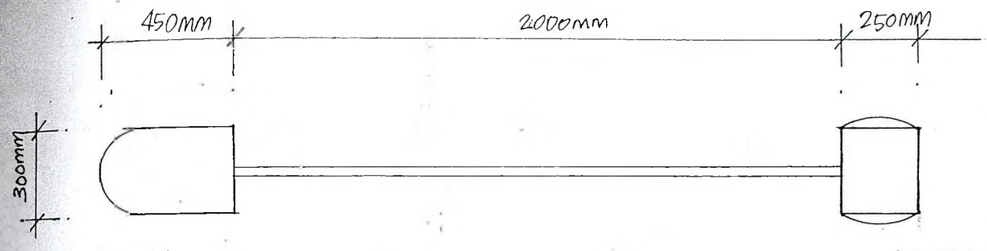


PLAN
SCALE : 1 TO 20

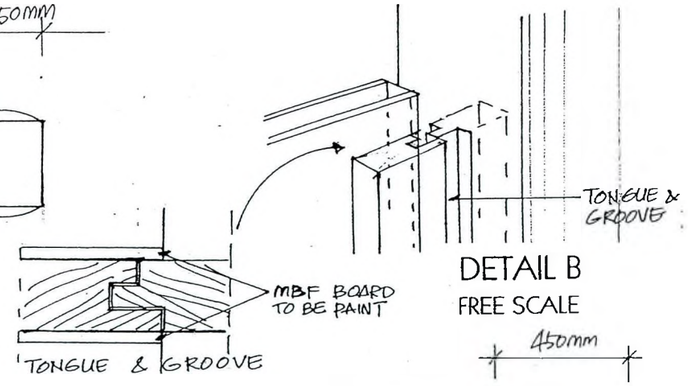


DETAIL B
FREE SCALE

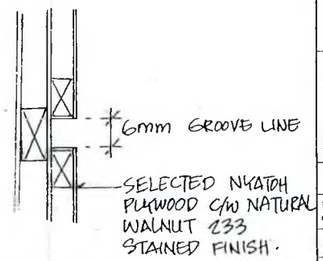


DETAIL C
FREE SCALE

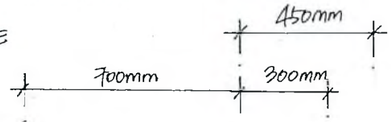

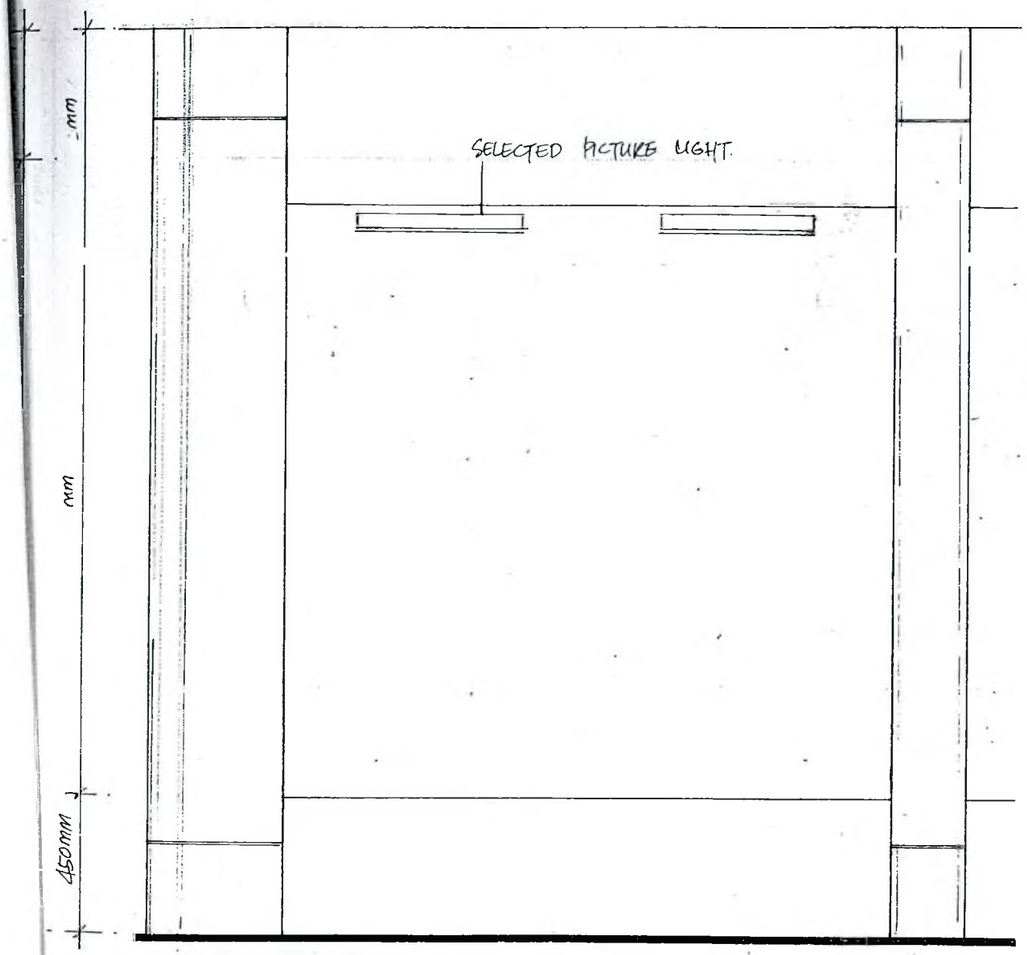

FRONT ELEVATION
SCALE : 1 TO 20

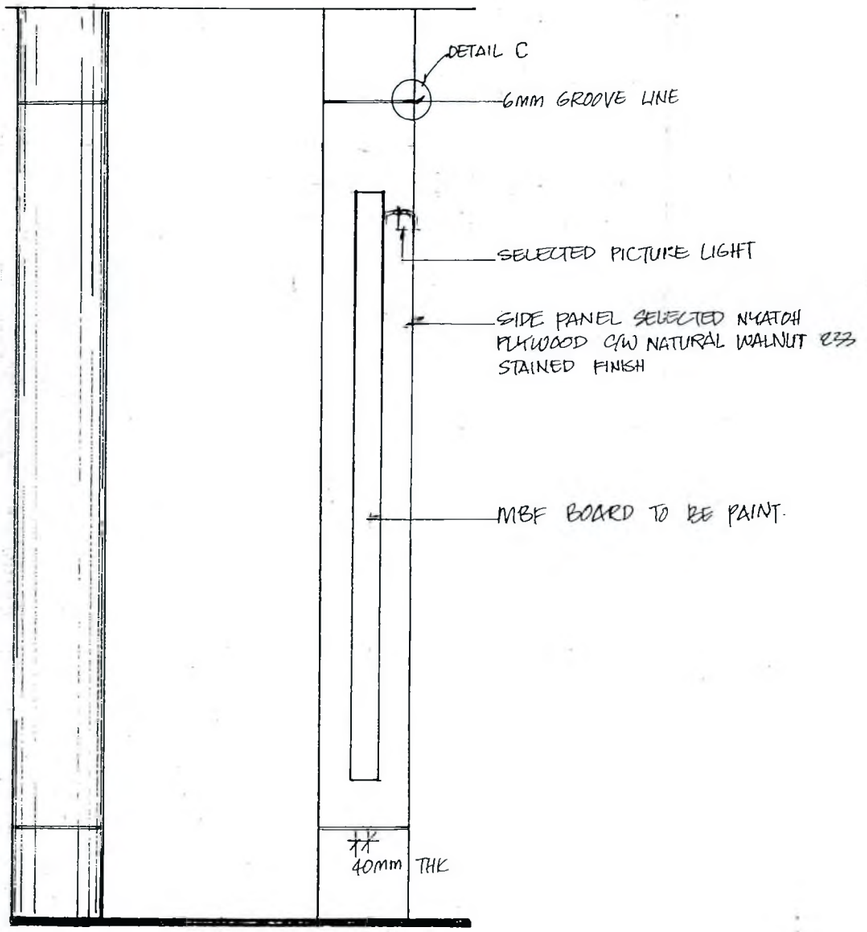

SIDE SECTION

ART EXHIBITS

TENDER DRAWING

TENAGA NASIONAL BERHAD

UNIVERSITI TENAGA NASIONAL
KAMPUS MUADZAM SHAH, WISMA SULTAN AHMAD SHAH, PAHANG DARUL MAKMUR, MALAYSIA TEL : 4552020 FAX : 4552000

THIS DRAWING IS COPYRIGHT © 2001
This drawing shall remains the property of Ambre Consultants Sdn. Bhd. and must not be used or copied without written permission.

NO.	DATE	AMENDMENT	NAME

PROJECT CONSULTANT
AMBRE CONSULTANTS SDN. BHD.
Suite C22,2nd Floor,Block C,Plaza Petaling, No. 2 Jalan Tun Razak, 50400 Kuala Lumpur. Tel No. 03-40432111,40413812,40413812 Fax No. 03-40426124

SUPPORTING CONSULTANTS
ARCHITECT
IDRIS BHAI & ASSOCIATES
B-9-11, 9th Floor, Block B, Megan Phileo Avenue, No. 12 Jalan Yap Kwan Seng, 50450 Kuala Lumpur. Tel: 03-21639411 Fax No: 03-21618419

CONSULTING ENGINEERS
J & A Associates Sdn. Bhd.
CONSULTING ENGINEERS
Suite C22,2nd Floor,Block C,Plaza Petaling, No. 2 Jalan Tun Razak, 50400 Kuala Lumpur. Tel No. 03-40432111,40413812 40413812 Fax No. 03-40426124

QUANTITY SURVEYOR
Bazar + Harun Sdn.Bhd.
14b, Jalan 222, 46100 Petaling Jaya Selangor Darul Ehsan, Malaysia Tel: 03-79559533 Fax: 03-79554991

INTERIOR DESIGNER
JHAF Design
Unit 14.02b Menara PSO, 39, Jalan Sultan Ahmad Shah, 10050 Penang Tel: 04-2282260 Fax: 04-2287078

LANDSCAPE ARCHITECT
SHAPAKAT CONSULTANTS
21-2, Jalan Opera B, U3 0, Taman TTDI Jaya, 4810 Kuala Lumpur Tel : 03-7040823 Fax : 03-7040823

OWNER'S SIGNATURE
ADNAN BIN SULAIMAN
Pengurus Besar (Pembangunan Harta)
TNB Properties Sdn. bhd.
Aras 3, Wisma TNB, Jalan Kepong, 52000 Kuala Lumpur

ARCHITECT'S/ENGINEER'S SIGNATURE

PROJECT TITLE:
CADANGAN PEMBANGUNAN KAMPUS TETAP KOLEJ PENGURUSAN BISNES, UNIVERSITI TENAGA NASIONAL DI BANDAR MUADZAM SHAH, PAHANG DARUL MAKMUR


PACKAGE: ACADEMIC BLOCK (PHASE 3E - ID)

DRAWING TITLE:
LIBRARY
GROUND FLOOR

CONTRACT NO.

SCALE:	DATE: JAN 04
DRAWN BY:	CHECKED BY:
ENGINEER	APPROVED BY:

DRAWING NO. JD / AC / 0203 - 1183 13/58

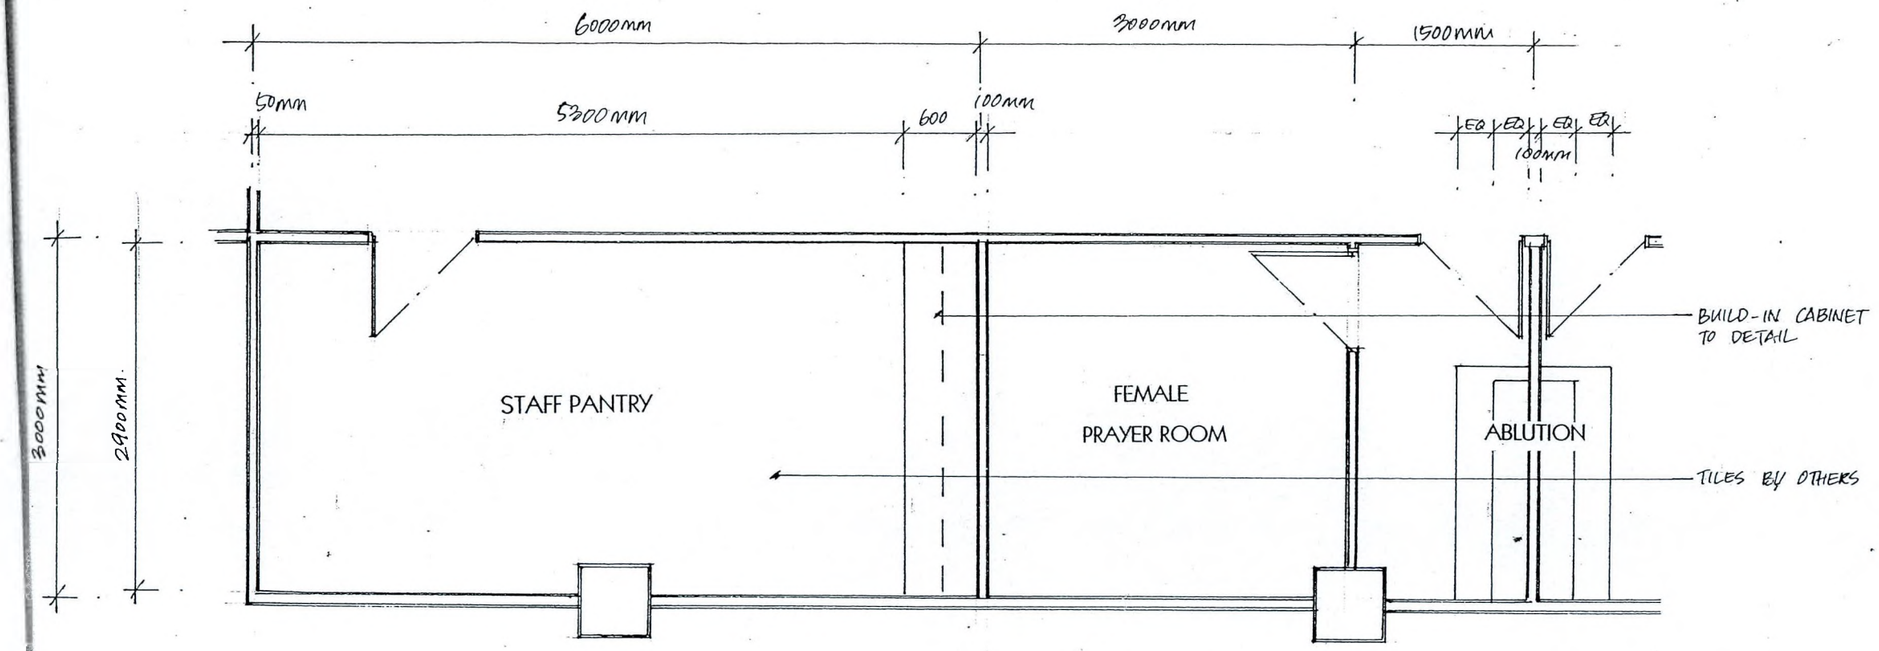

LAYOUT PLAN
SCALE : 1 TO 50

STAFF PANTRY & PLAYER ROOM

TENDER DRAWING

TENAGA NASIONAL BERHAD

UNIVERSITI TENAGA NASIONAL

KAMPUS MUADZAM SHAH, WISMA SULTAN AHMAD SHAH, PAHANG DARUL MAKMUR, MALAYSIA TEL : 4552020 FAX : 4552000

THIS DRAWING IS COPYRIGHT © 2001

This drawing shall remains the property of Ambre Consultants Sdn. Bhd. and must not be used or copied without written permission.

NO.	DATE	AMENDMENT	NAME

PROJECT CONSULTANT

AMBRE CONSULTANTS SDN. BHD.
Suite C22,2nd Floor,Block C,Plaza Pekeliling,
No. 2 Jalan Tun Razak, 50400 Kuala Lumpur.
Tel No. 03-40413711,40413812,40413912 Fax No. 03-40426124

SUPPORTING CONSULTANTS

ARCHITECT
IDRIS BHAT & ASSOCIATES
architects
8-9-11, 9th Floor, Block B,
Wisma Prince Avenue,
No.12, Jalan Tay Kwan Seng,
50450 Kuala Lumpur
Tel: 03-21629411 Fax No: 03-21618419

CONSULTING ENGINEERS
J & A Associates Sdn. Bhd.
CONSULTING ENGINEERS
Suite C22,2nd Floor,Block C,Plaza Pekeliling,
No. 2 Jalan Tun Razak, 50400 Kuala Lumpur.
Tel No. 03-40413711,40413812 40413912 Fax No. 03-40426124

QUANTITY SURVEYOR
Basar + Harun Sdn.Bhd.
14b, Jalan 222, 46100 Petaling Jaya
Selangor Darul Ehsan, Malaysia
Tel: 03-79559533 Fax: 03-79554991

INTERIOR DESIGNER
JHAF Design
Unit 14.02b Menara PSCI,
39, Jalan Sultan Ahmad Shah, 10050 Penang
Tel: 04-2282260 Fax: 04-2287078

LANDSCAPE ARCHITECT
SHAPAKAT CONSULTANTS
21-2, Jalan Opera B, U2 D, Taman TTDI Jaya,
40150 Shah Alam, Selangor, Kuul Ehsan
Tel : 03-78438125 Fax : 03-78441125

OWNER'S SIGNATURE

ADNAN BIN SULAIMAN
Pengurus Besar (Pembangunan Harta)
TNB Properties Sdn. bhd.
Aras 3, Wisma TNB, Jalan Kepong,
52000 Kuala Lumpur

ARCHITECT'S/ENGINEER'S SIGNATURE

PROJECT TITLE:
CADANGAN PEMBANGUNAN
KAMPUS TETAP KOLEJ
PENGURUSAN BISNES,
UNIVERSITI TENAGA NASIONAL
DI BANDAR MUADZAM SHAH,
PAHANG DARUL MAKMUR


PACKAGE: ACADEMIC BLOCK
(PHASE 3E - ID)

DRAWING TITLE:
LIBRARY
GROUND FLOOR

CONTRACT NO:

SCALE:	DATE: JAN 04
DRAWN BY:	CHECKED BY:
ENGINEER:	APPROVED BY:

DRAWING NO: JD / AC / 0203 - 1183 | 14 / 58

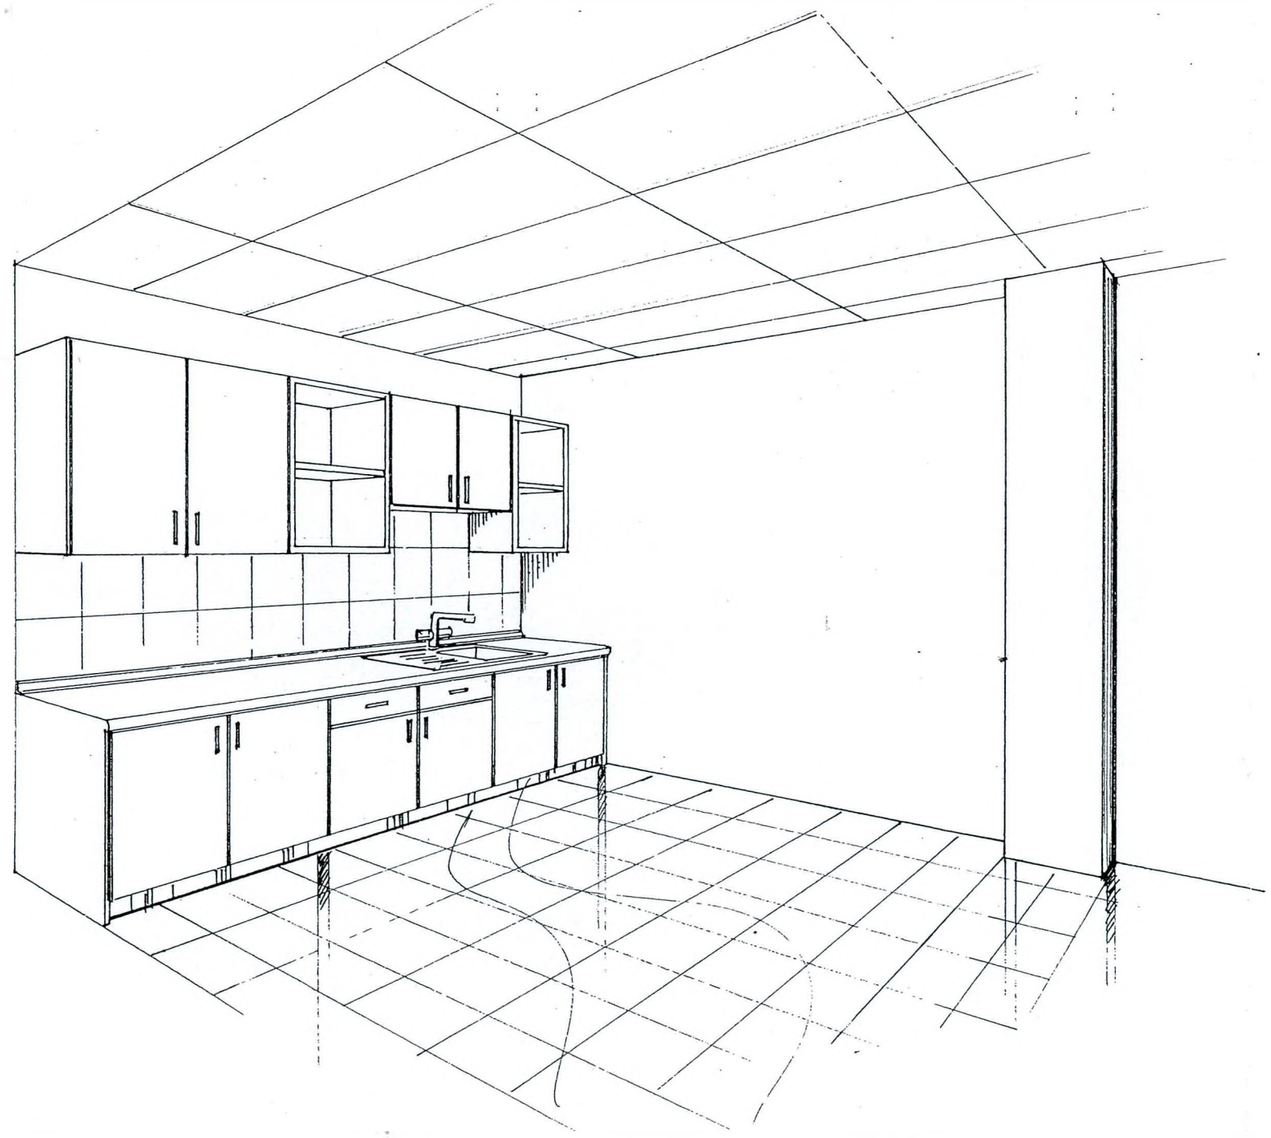

STAFF PANTRY

TENDER DRAWING

TENAGA NASIONAL BERHAD

UNIVERSITI TENAGA NASIONAL

KAMPUS MUADZAM SHAH, WISMA SULTAN AHMAD SHAH, PAHANG DARUL MAKMUR, MALAYSIA TEL : 4552020 FAX : 4552000

THIS DRAWING IS COPYRIGHT @ 2001

This drawing shall remains the property of Ambre Consultants Sdn. Bhd. and must not be used or copied without written permission.

NO.	DATE	AMENDMENT	NAME

PROJECT CONSULTANT

AMBRE CONSULTANTS SDN BHD.
Suite C22,2nd Floor,Block C,Plaza Pekeliling,
No. 2 Jalan Tun Razak, 50400 Kuala Lumpur.
Tel No. 03-40410711,40413812 40413812 Fax No. 03-40426124

AMBRE

SUPPORTING CONSULTANTS

ARCHITECT
KRIS BHAT & ASSOCIATES
a r c h i t e c t s
B-8-11, 8th floor, Block B,
Menara Phileo Avenue
No: 12, Jalan Tag Kvan Seng,
50450 Kuala Lumpur
Tel: 03-21629411 Fax No: 03-21618419

CONSULTING ENGINEERS
J & A Associates Sdn. Bhd.
CONSULTING ENGINEERS
Suite C22,2nd Floor,Block C,Plaza Pekeliling,
No. 2 Jalan Tun Razak, 50400 Kuala Lumpur.
Tel No. 03-40410711,40413812 40413812 Fax No. 03-40426124

QUANTITY SURVEYOR
Basar + Harun Sdn.Bhd.
14b, Jalan 222, 46100 Petaling Jaya
Selangor Darul Ehsan, Malaysia
Tel: 03-79559533 Fax: 03-79554991

INTERIOR DESIGNER
jhaf DESIGN
JHAF Design
Unit 14.02b Menara PSCI,
39, Jalan Sultan Ahmad Shah, 10050 Penang
Tel: 04-2282260 Fax: 04-2287078

LANDSCAPE ARCHITECT
SHAPAKAT CONSULTANTS
21-2, Jalan Dewra 8, U2 0, Taman TTDI Jaya,
40150 Shah Alam, Selangor, Darul Ehsan
Tel : 03-7843825 Fax : 03-7846125

OWNER'S SIGNATURE

ADNAN BIN SULAIMAN
Pengurus Besar (Pembangunan Harta)
TNB Properties Sdn. bhd.
Aras 3, Wisma TNB, Jalan Kepong,
52000 Kuala Lumpur

ARCHITECT'S/ENGINEER'S SIGNATURE

PROJECT TITLE:
CADANGAN PEMBANGUNAN
KAMPUS TETAP KOLEJ
PENGURUSAN BISNES,
UNIVERSITI TENAGA NASIONAL
DI BANDAR MUADZAM SHAH,
PAHANG DARUL MAKMUR


PACKAGE: ACADEMIC BLOCK
(PHASE 3E - ID)

DRAWING TITLE
LIBRARY
GROUND FLOOR


CONTRACT NO:

SCALE:	DATE: JAN 04
DRAWN BY:	CHECKED BY:
ENGINEER:	APPROVED BY:


DRAWING NO: JD / AC / 0203 - 1183 15/58

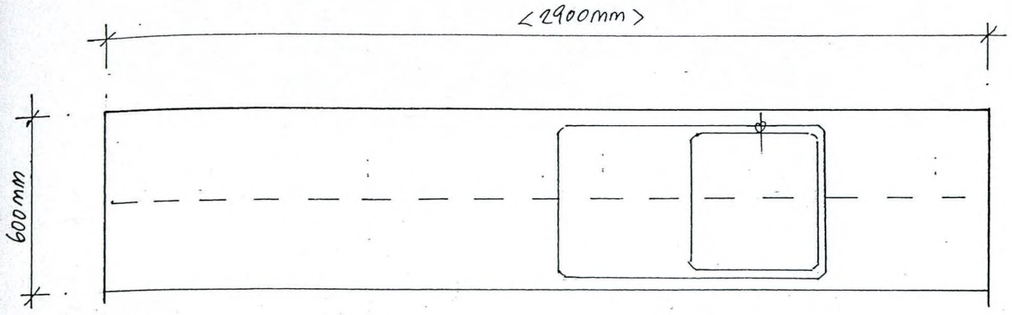


PLAN
SCALE : 1 TO 20

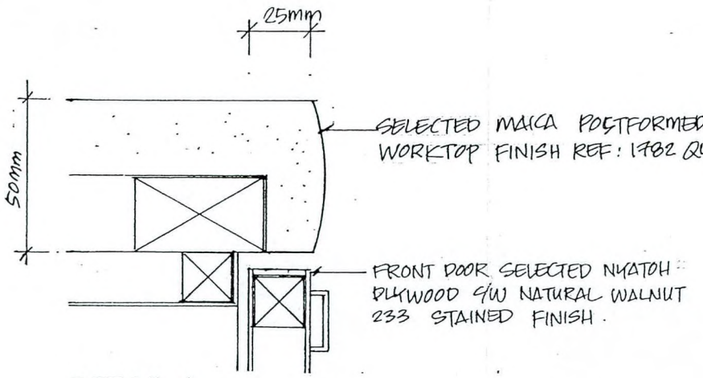

DETAIL A
SCALE : 1 TO 2

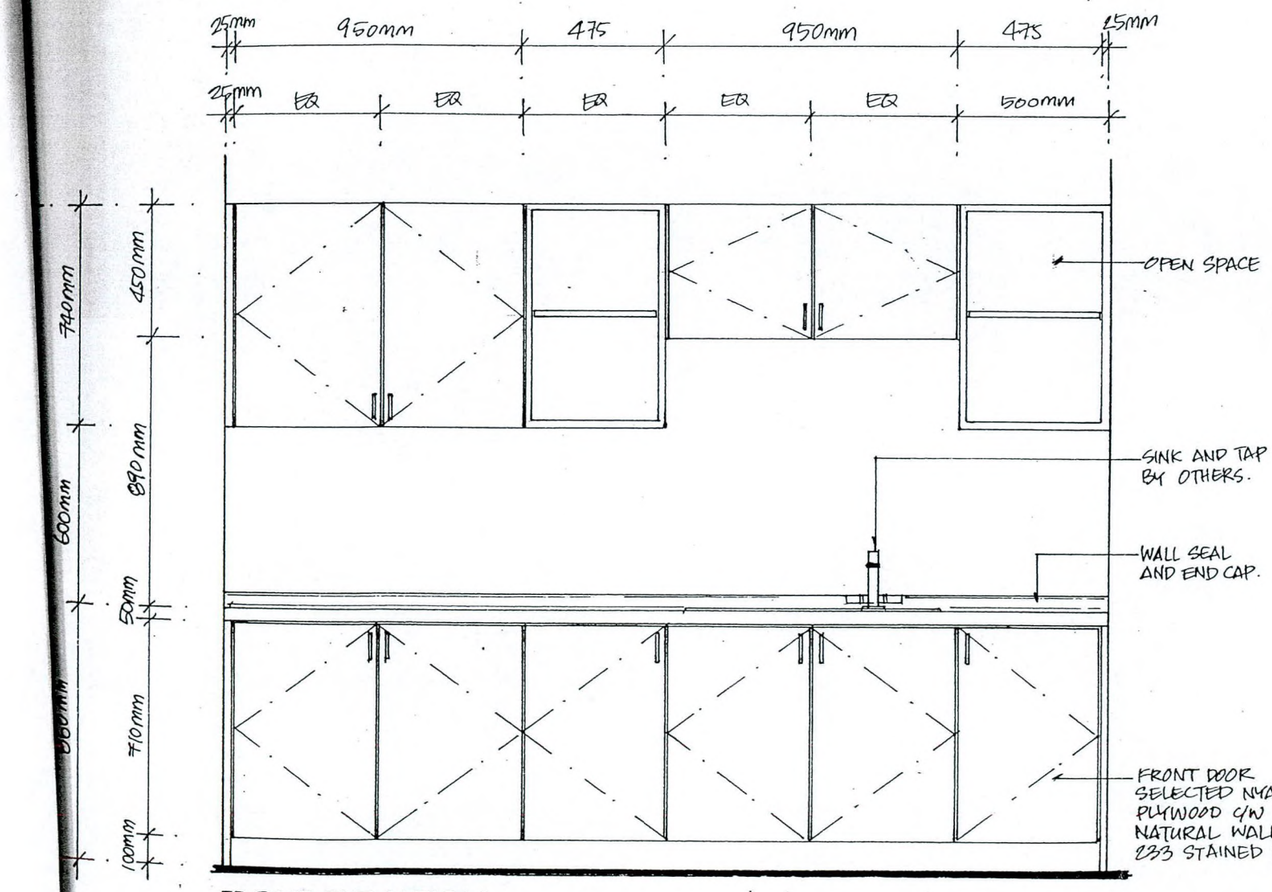

FRONT ELEVATION
SCALE : 1 TO 20

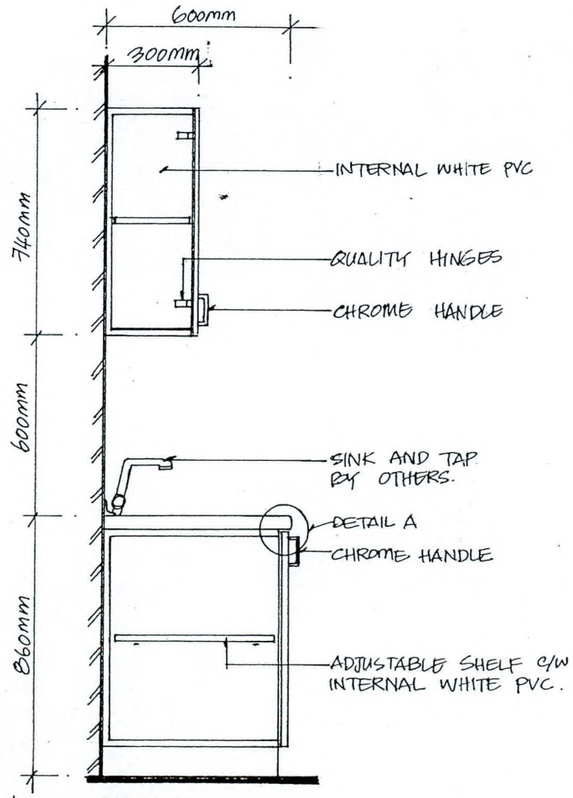

SIDE SECTION

PANTRY COUNTER

TENDER DRAWING

TENAGA NASIONAL BERHAD

UNIVERSITI TENAGA NASIONAL

KAMPUS MUADZAM SHAH, PUTERA SULTAN AHMAD SHAH, PAHANG DARUL MAKMUR, MALAYSIA TEL : 4552020 FAX : 4552000

THIS DRAWING IS COPYRIGHT © 2001

This drawing shall remains the property of Ambre Consultants Sdn. Bhd. and must not be used or copied without written permission.

NO.	DATE	AMENDMENT	NAME

PROJECT CONSULTANT

AMBRE CONSULTANTS SDN. BHD.
Suite C22,2nd Floor,Block C,Plaza Peketing, No. 2 Jalan Tun Razak, 50400 Kuala Lumpur.
Tel No. 03-40418711,40413312,40413912 Fax No. 03-40426124

AMBRE

SUPPORTING CONSULTANTS

ARCHITECT
RAIS BHAT & ASSOCIATES
architects
8-9-11, 8th Floor, Block B, Uptown Plaza Avenue, No. 15, Jalan Yap Kwan Seng, 50450 Kuala Lumpur.
Tel: 03-21629411 Fax No: 03-21618419

CONSULTING ENGINEERS
J & A Associates Sdn. Bhd.
CONSULTING ENGINEERS
Suite C22,2nd Floor,Block C,Plaza Peketing, No. 2 Jalan Tun Razak, 50400 Kuala Lumpur.
Tel No. 03-40418711,40413312 40413912 Fax No. 03-40426124

QUANTITY SURVEYOR
Basar + Harun Sdn.Bhd.
14b, Jalan 222, 46100 Petaling Jaya, Selangor Darul Ehsan, Malaysia
Tel: 03-79559533 Fax: 03-79554991

INTERIOR DESIGNER
jhaf DESIGN
JHAF Design
Unit 14.02b Menara PSCI, 39, Jalan Sultan Ahmad Shah, 10050 Penang
Tel: 04-2282260 Fax: 04-2287078

LANDSCAPE ARCHITECT
SHAPAKAT CONSULTANTS
21-2, Jalan Opera B, U2 D, Taman TTDI Jaya, 40150 Shah Alam, Selangor, Darul Ehsan
Tel : 03-78484213 Fax : 03-78484213

OWNER'S SIGNATURE

ADNAN BIN SULAIMAN
Pengurus Besar (Pembangunan Harta)
TNB Properties Sdn. bhd.
Aras 3, Wisma TNB, Jalan Kepong,
52000 Kuala Lumpur

ARCHITECT'S/ENGINEER'S SIGNATURE

PROJECT TITLE:
CADANGAN PEMBANGUNAN KAMPUS TETAP KOLEJ PENGURUSAN BISNES, UNIVERSITI TENAGA NASIONAL DI BANDAR MUADZAM SHAH, PAHANG DARUL MAKMUR

PACKAGE: ACADEMIC BLOCK (PHASE 3E - ID)


DRAWING TITLE:
LIBRARY
GROUND FLOOR

CONTRACT NO.

SCALE:	DATE: JAN 04
DRAWN BY:	CHECKED BY:
ENGINEER	APPROVED BY:

DRAWING NO. JD / AC / 0203 - 1183

16/58

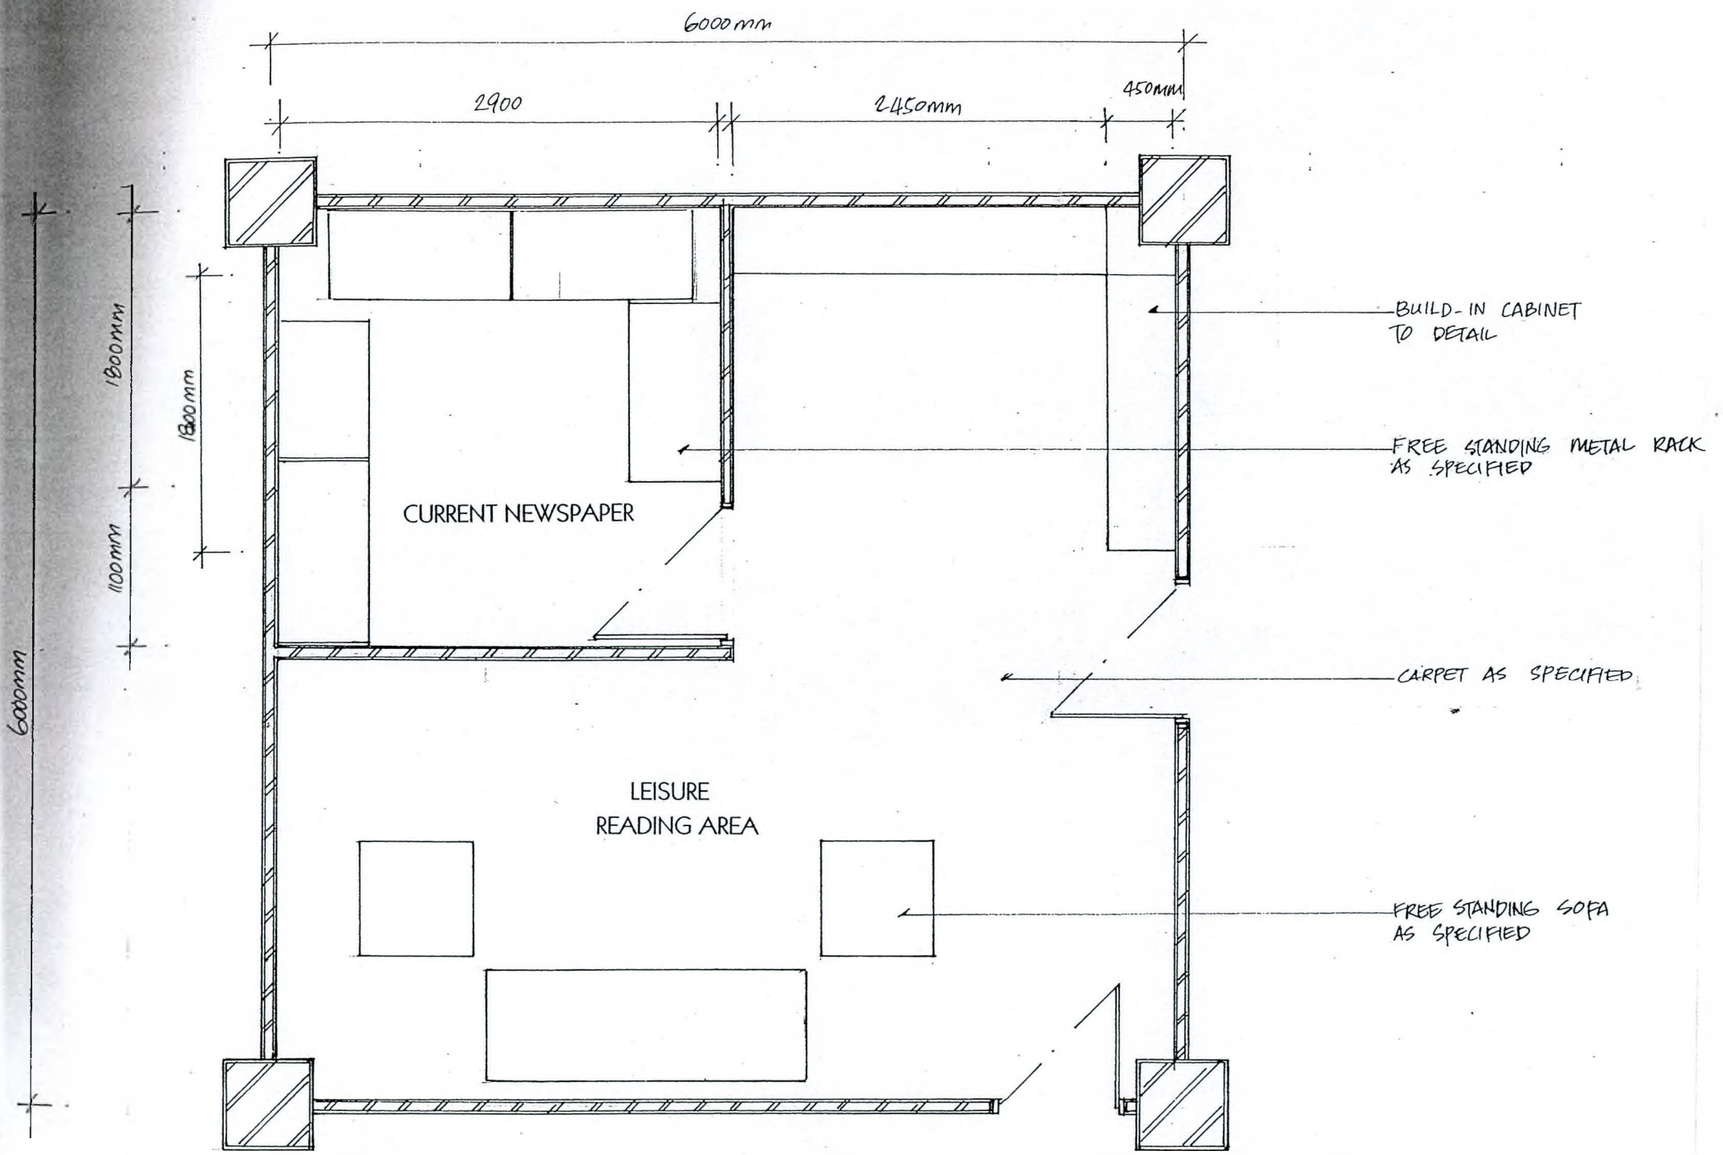

LAYOUT PLAN
SCALE : 1 TO 40

LEISURE READING AREA

TENDER DRAWING

TENAGA NASIONAL BERHAD

UNIVERSITI TENAGA NASIONAL

KAMPUS MUADZAM SHAH, WISMA SULTAN AHMAD SHAH, PAHANG DARUL MAKMUR, MALAYSIA TEL : 4552020 FAX : 4557000

THIS DRAWING IS COPYRIGHT © 2001

This drawing shall remains the property of Ambre Consultants Sdn. Bhd. and must not be used or copied without written permission.

NO.	DATE	AMENDMENT	NAME

PROJECT CONSULTANT

AMBRE CONSULTANTS SDN. BHD.
Suite C22,2nd Floor,Block C,Plaza Petaling,
No. 2 Jalan Tun Razak, 50400 Kuala Lumpur.
Tel No. 03-40410711,40413812,40413812 Fax No. 03-4045434

AMBRE

SUPPORTING CONSULTANTS

ARCHITECT
IDRIS BHAI & ASSOCIATES
a r c h i t e c t s
B-2-11, 8th Floor, Block B,
Megan Phileo Avenue,
No. 12, Jalan Yap Kwan Seng,
50450 Kuala Lumpur
Tel: 03-21629411 Fax No: 03-21618419

CONSULTING ENGINEERS
J & A Associates Sdn. Bhd.
CONSULTING ENGINEERS
Suite C22,2nd Floor,Block C,Plaza Petaling,
No. 2 Jalan Tun Razak, 50400 Kuala Lumpur.
Tel No. 03-40410711,40413812 40413912 Fax No. 03-40426124

QUANTITY SURVEYOR
Basar + Harun Sdn.Bhd.
14b, Jalan 222, 46100 Petaling Jaya
Selangor Darul Ehsan, Malaysia
Tel: 03-79559533 Fax: 03-79554991

INTERIOR DESIGNER
JHAF Design
Unit 14.02b Menara PSCL,
39, Jalan Sultan Ahmad Shah, 10050 Penang
Tel: 04-2282260 Fax: 04-2287078

LANDSCAPE ARCHITECT
SHAPAKAT CONSULTANTS
21-3, Jalan Opera 8, U2 0, Taman PTD Jaya,
[illegible]
Tel : 03-78[illegible] Fax : 03-78[illegible]

OWNER'S SIGNATURE

ADNAN BIN SULAIMAN
Pengurus Besar (Pembangunan Harta)
TNB Properties Sdn. bhd.
Aras 3, Wisma TNB, Jalan Kepong,
52000 Kuala Lumpur

ARCHITECT'S/ENGINEER'S SIGNATURE

PROJECT TITLE:
CADANGAN PEMBANGUNAN
KAMPUS TETAP KOLEJ
PENGURUSAN BISNES,
UNIVERSITI TENAGA NASIONAL
DI BANDAR MUADZAM SHAH,
PAHANG DARUL MAKMUR


PACKAGE: ACADEMIC BLOCK
(PHASE 3E - ID)

DRAWING TITLE:
LIBRARY
GROUND FLOOR

CONTRACT NO

SCALE:	DATE: JAN 04
DRAWN BY:	CHECKED BY:
ENGINEER:	APPROVED BY:

DRAWING NO: JD / AC / 0203 - 1183

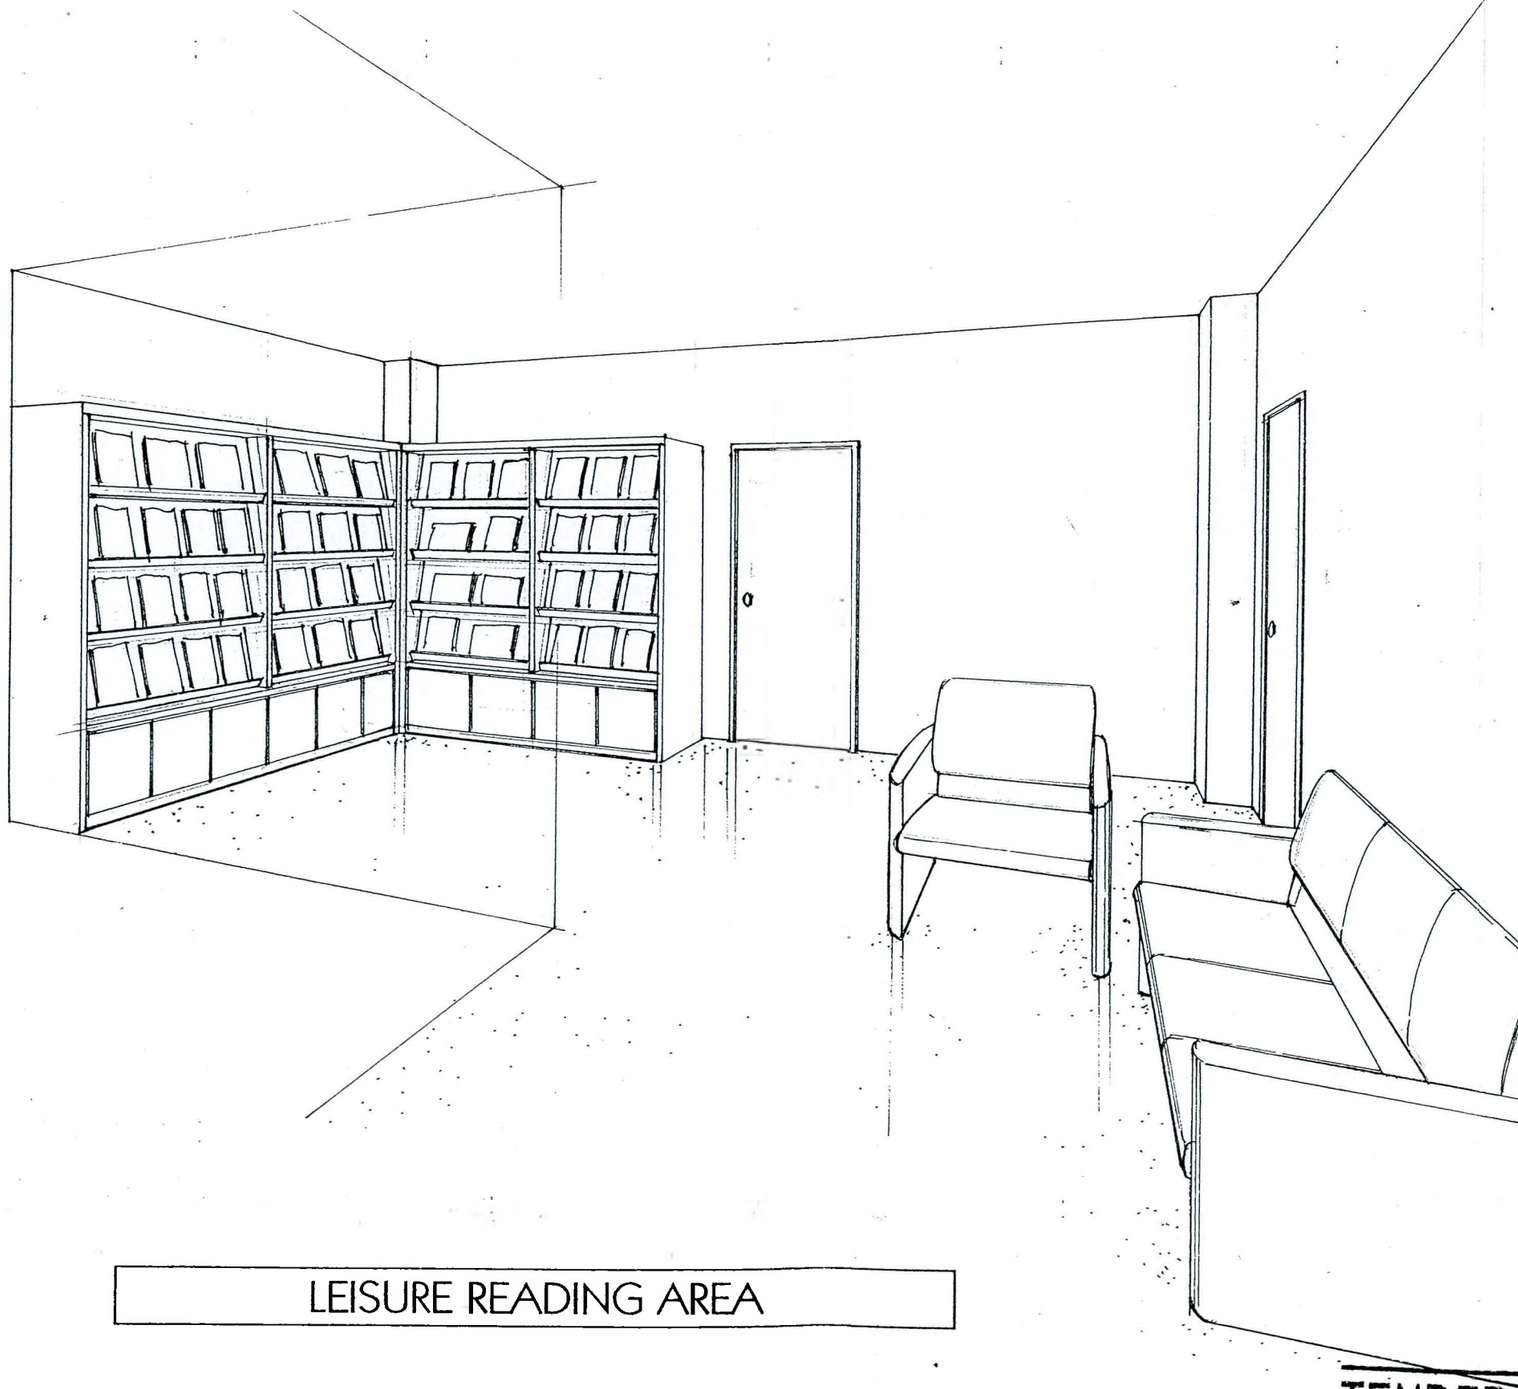

LEISURE READING AREA

TENDER DRAWING

TENAGA NASIONAL BERHAD

UNIVERSITI TENAGA NASIONAL

KAMPUS MUADZAM SHAH, WISMA SULTAN AHMAD SHAH, PAHANG DARUL MAKMUR, MALAYSIA TEL : 4552020 FAX : 4552000

THIS DRAWING IS COPYRIGHT © 2001

This drawing shall remains the property of Ambre Consultants Sdn. Bhd and must not be used or copied without written permission.

NO.	DATE	AMENDMENT	NAME

PROJECT CONSULTANT

AMBRE CONSULTANTS SDN. BHD.
Suite C22,2nd Floor,Block C,Plaza Petaling, No. 2 Jalan Tun Razak, 50400 Kuala Lumpur. Tel No. 03-40413211,40413812,40413812 Fax No. 03-40426124

AMBRE

SUPPORTING CONSULTANTS

ARCHITECT

RYRS BHAT & ASSOCIATES
architects
B-8-11, 8th Floor, Block B, Megan Phileo Avenue, No.12, Jalan Tiga Kwan Seng, 50450 Kuala Lumpur. Tel. 03-21629411 Fax No: 03-21618419

CONSULTING ENGINEERS

J & A Associates Sdn. Bhd.
CONSULTING ENGINEERS
Suite C22,2nd Floor,Block C,Plaza Petaling, No. 2 Jalan Tun Razak, 50400 Kuala Lumpur. Tel No. 03-40413211,40413812 40413812 Fax No. 03-40426124

QUANTITY SURVEYOR

Basar + Harun Sdn.Bhd.
14b, Jalan 222, 46100 Petaling Jaya Selangor Darul Ehsan, Malaysia Tel: 03-79559533 Fax: 03-79554991

INTERIOR DESIGNER

jhaf DESIGN
JHAF Design
Unit 14.02b Menara PSC1, 39, Jalan Sultan Ahmad Shah, 10050 Penang Tel: 04-2282260 Fax: 04-2287078

LANDSCAPE ARCHITECT

SHAPAKAT CONSULTANTS
21-2, Jalan Opera B, U2 D, Taman ITDI Jaya, 40150 Shah Alam, Selangor, Darul Ehsan Tel : 03-78458125 Fax : 03-78458125

OWNER'S SIGNATURE

ROHANI BIN SULAIMAN
Pengurus Besar (Pembangunan Harta)
TNB Properties Sdn. bhd.
Aras 3, Wisma TNB, Jalan Kepong,
52000 Kuala Lumpur

ARCHITECT'S/ENGINEER'S SIGNATURE

PROJECT TITLE:

CADANGAN PEMBANGUNAN KAMPUS TETAP KOLEJ PENGURUSAN BISNES, UNIVERSITI TENAGA NASIONAL DI BANDAR MUADZAM SHAH, PAHANG DARUL MAKMUR

PACKAGE: ACADEMIC BLOCK (PHASE 3E - ID)


DRAWING TITLE:

LIBRARY
GROUND FLOOR


CONTRACT NO:

SCALE:	DATE: JAN 04
DRAWN BY:	CHECKED BY:
ENGINEER:	APPROVED BY:


DRAWING NO: JD / AC / 0203 - 1183

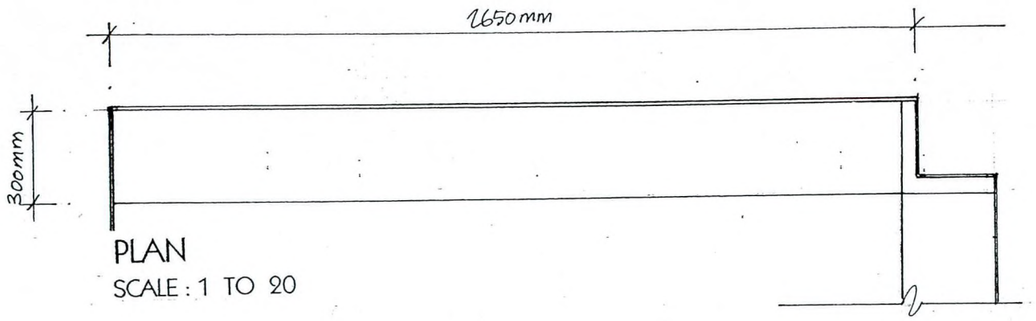


PLAN
SCALE : 1 TO 20

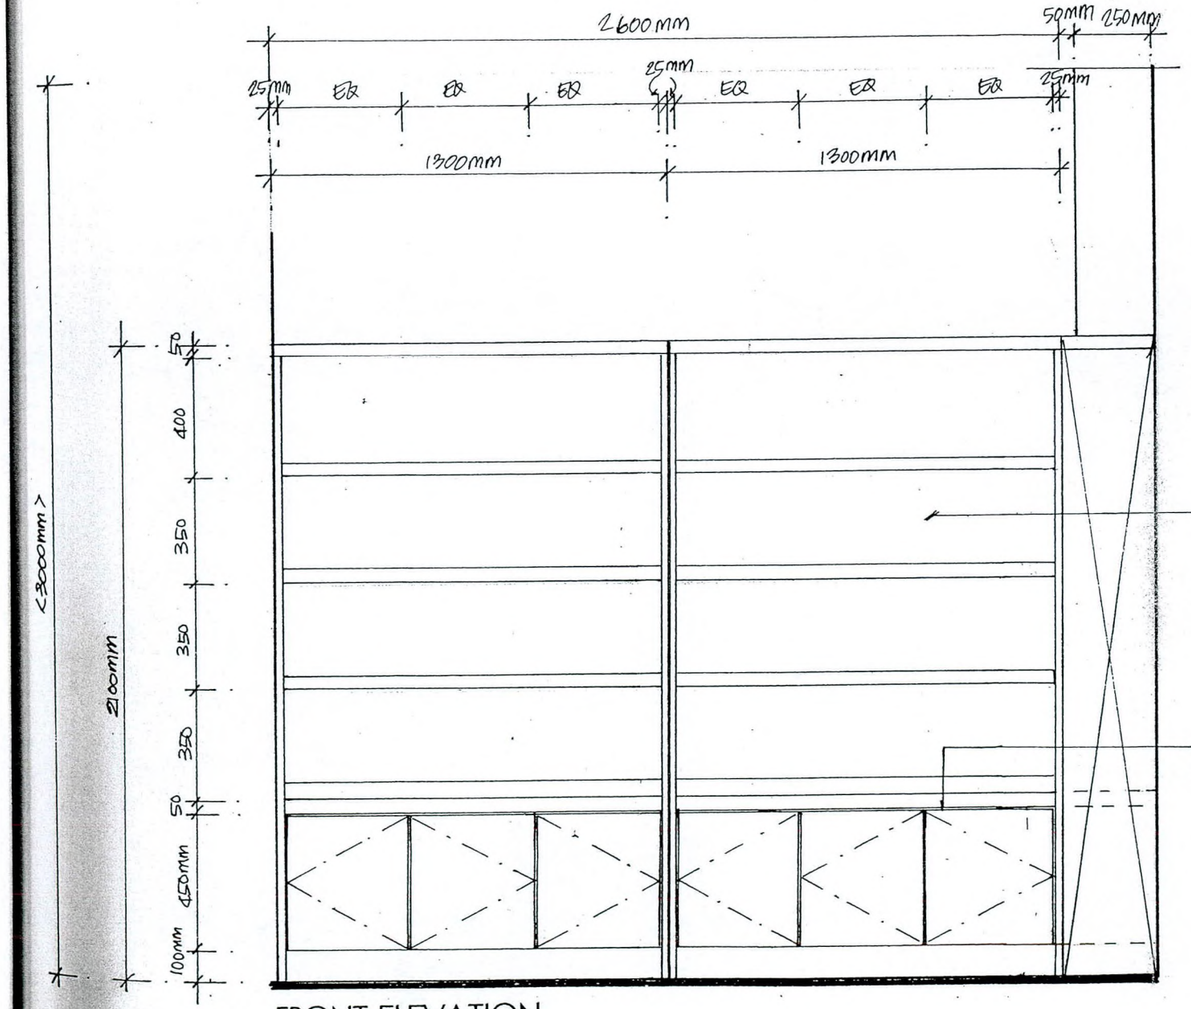

FRONT ELEVATION
SCALE : 1 TO 20

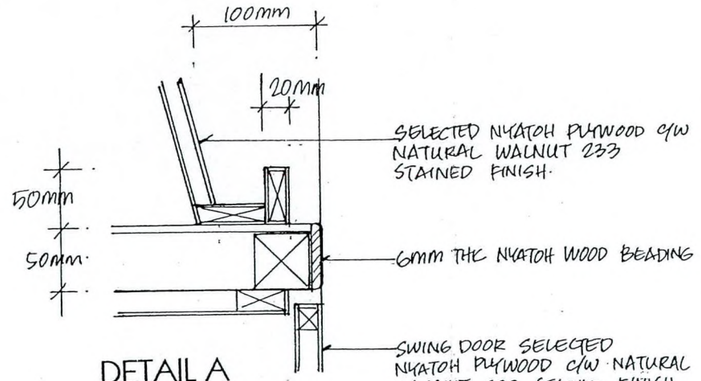

DETAIL A
SCALE : 1 TO 5

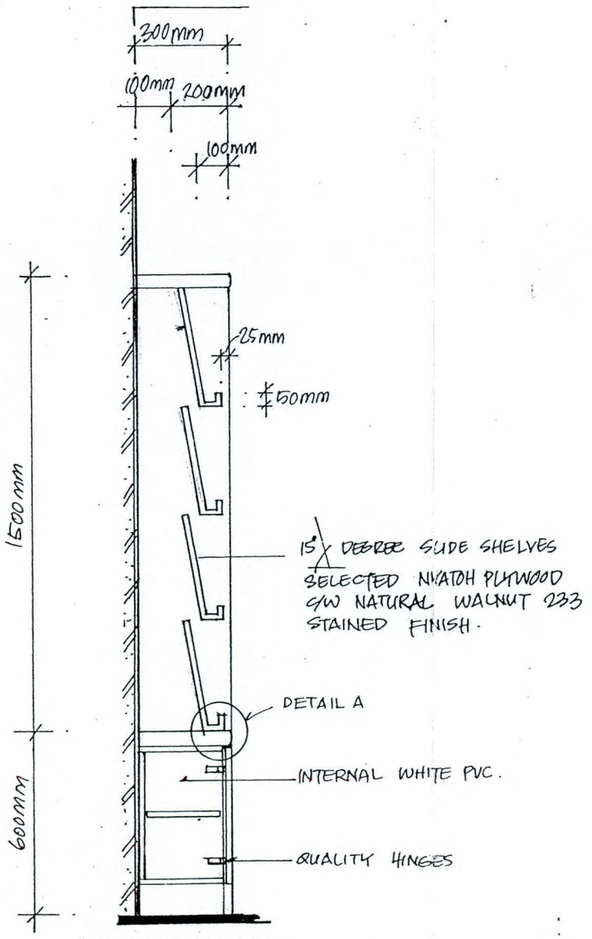

SIDE SECTION

READING DISPLAY CABINET.

TENDER DRAWING

TENAGA NASIONAL BERHAD

UNIVERSITI TENAGA NASIONAL

KAMPUS MUADZAM SHAH, WISMA SULTAN AHMAD SHAH, PAHANG DARUL MAKMUR, MALAYSIA TEL : 4552020 FAX : 4552000

THIS DRAWING IS COPYRIGHT © 2001

This drawing shall remains the property of Ambre Consultants Sdn. Bhd. and must not be used or copied without written permission.

NO.	DATE	AMENDMENT	NAME

PROJECT CONSULTANT

AMBRE CONSULTANTS SDN. BHD.
Suite C22,2nd Floor,Block C,Plaza Pekeliling, No. 2 Jalan Tun Razak, 50400 Kuala Lumpur. Tel No. 03-40413811,40413812,40413912 Fax No. 03-40426124

AMBRE

SUPPORTING CONSULTANTS

ARCHITECT
KRIS BHAT & ASSOCIATES
architects
8-3-11 9th Floor, Block B, Setiaraja Plaza, No. 1 Jalan Yap Kwan Seng, 50450 Kuala Lumpur
Tel: 03-21629411 Fax No: 03-21618419

CONSULTING ENGINEERS
J & A Associates Sdn. Bhd.
CONSULTING ENGINEERS
Suite C22,2nd Floor,Block C,Plaza Pekeliling, No. 2 Jalan Tun Razak, 50400 Kuala Lumpur. Tel No. 03-40413811,40413812,40413912 Fax No. 03-40426124

QUANTITY SURVEYOR
Bazar + Harun Sdn.Bhd.
14b, Jalan 222, 46100 Petaling Jaya, Selangor Darul Ehsan, Malaysia
Tel: 03-79559533 Fax: 03-79554991

INTERIOR DESIGNER
jhaf DESIGN
JHAF Design
Unit 14.02b Menara PSCI, 39, Jalan Sultan Ahmad Shah, 10050 Penang
Tel: 04-2282260 Fax: 04-2287078

LANDSCAPE ARCHITECT
SHAPAKAT CONSULTANTS
21-2, Jalan Opera B, U2 D, Taman TTDI Jaya, 40150 Shah Alam, Selangor Darul Ehsan
Tel: 03-7806125 Fax: 03-7806129

OWNER'S SIGNATURE

ADNAN BIN SULAIMAN
Pengurus Besar (Pembangunan Harta)
TNB Properties Sdn. bhd.
Aras 3, Wisma TNB, Jalan Kepong,
52000 Kuala Lumpur

ARCHITECT'S/ENGINEER'S SIGNATURE

PROJECT TITLE:
CADANGAN PEMBANGUNAN KAMPUS TETAP KOLEJ PENGURUSAN BISNES, UNIVERSITI TENAGA NASIONAL DI BANDAR MUADZAM SHAH, PAHANG DARUL MAKMUR


PACKAGE: ACADEMIC BLOCK (PHASE 3E - ID)

DRAWING TITLE:
LIBRARY
GROUND FLOOR


CONTRACT NO.

SCALE:	DATE: JAN 04
DRAWN BY:	CHECKED BY:
ENGINEER	APPROVED BY:


DRAWING NO. JD / AC / 0203 - 1183 | 19/58

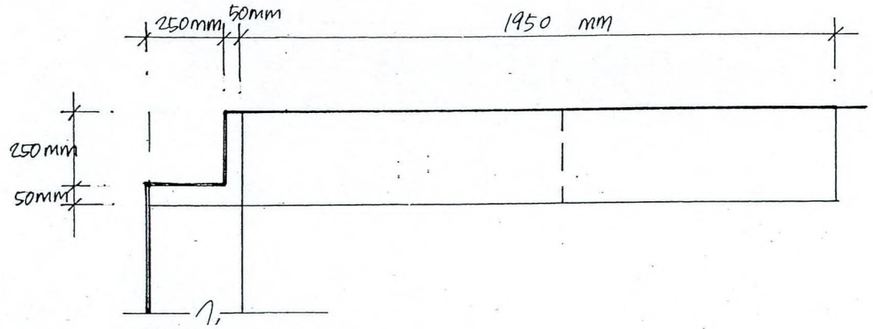


PLAN
SCALE : 1 TO 20

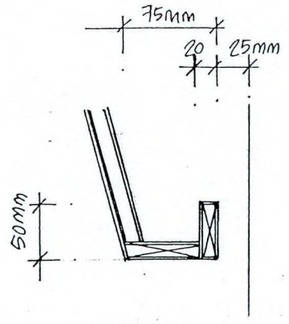


DETAIL B
SCALE : 1 TO 5

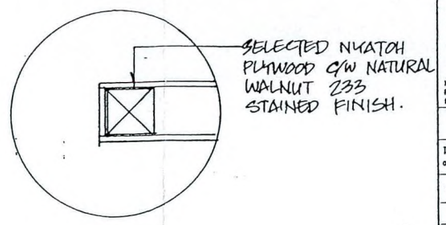

DOOR DETAIL
SCALE : 1 TO 2.5

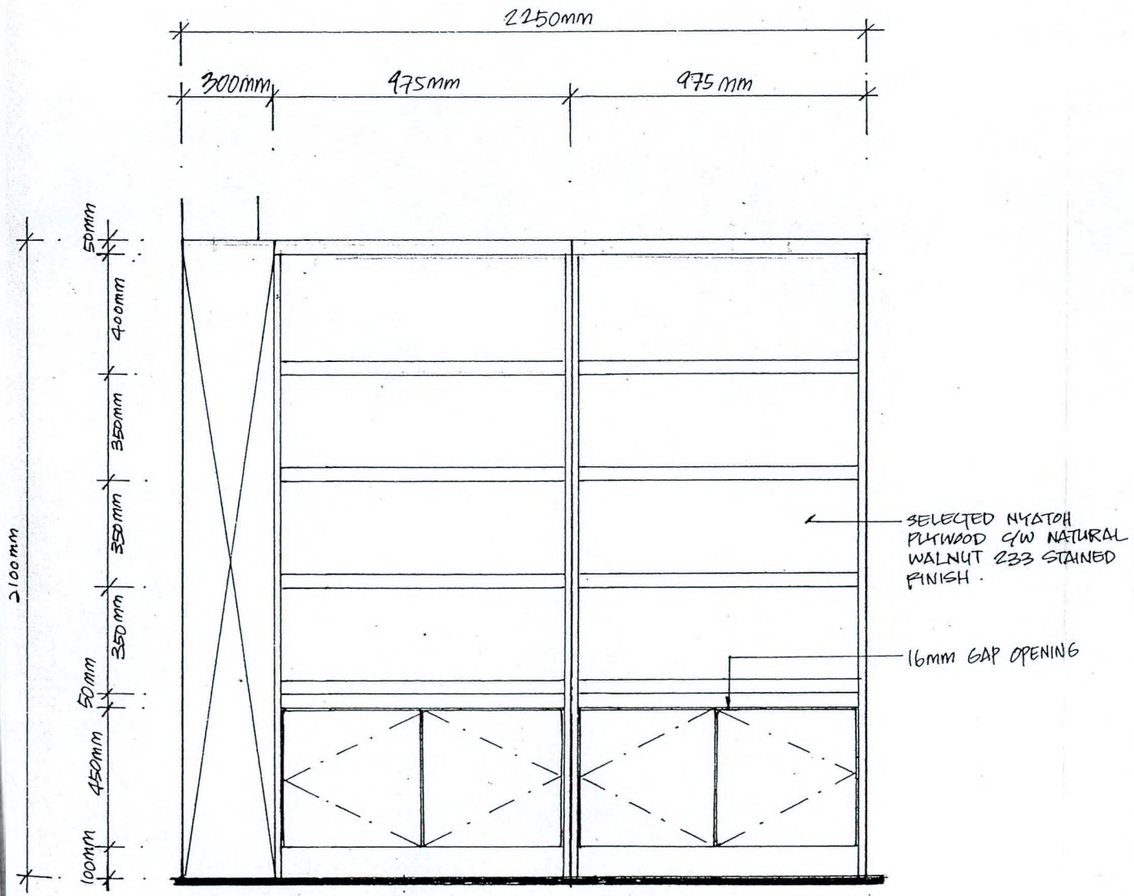

FRONT ELEVATION
SCALE : 1 TO 20

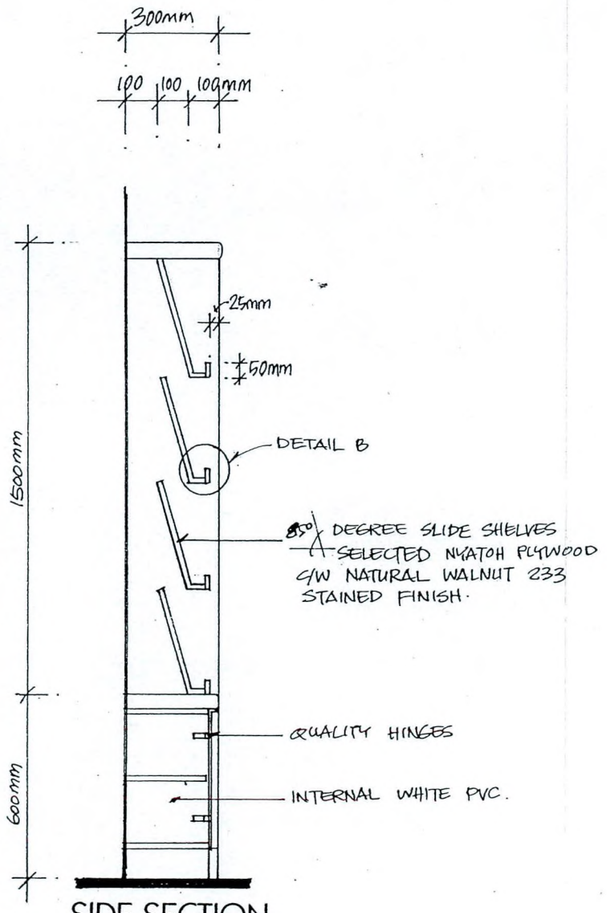

SIDE SECTION

READING DISPLAY CABINET

TENDER DRAWING

TENAGA NASIONAL BERHAD

UNIVERSITI TENAGA NASIONAL
KAMPUS SULTAN SHAH, WISMA SULTAN AHMAD SHAH, PAHANG DARUL MAKMUR, MALAYSIA TEL : 4552020 FAX : 4552000

THIS DRAWING IS COPYRIGHT © 2001
This drawing shall remains the property of Ambre Consultants Sdn. Bhd. and must not be used or copied without written permission.

NO.	DATE	AMENDMENT	NAME

PROJECT CONSULTANT

AMBRE CONSULTANTS SDN. BHD.
Suite C22,2nd Floor,Block C,Plaza Pekeliling, No. 2 Jalan Tun Razak, 50400 Kuala Lumpur. Tel No. 03-40163711,40413812,40413812 Fax No. 03-40425174

AMBRE

SUPPORTING CONSULTANTS

ARCHITECT
KRIS BHAT & ASSOCIATES
8-9-11, 8th Floor, Block B, Megan Phileo Avenue, No. 12, Jalan Yap Kwan Seng, 50450 Kuala Lumpur. Tel 03-21629411 Fax No: 03-21618419

CONSULTING ENGINEERS
J & A Associates Sdn. Bhd.
CONSULTING ENGINEERS
Suite C22,2nd Floor,Block C,Plaza Pekeliling, No. 2 Jalan Tun Razak, 50400 Kuala Lumpur. Tel No. 03-40163711,40413812 40413812 Fax No. 03-40426124

QUANTITY SURVEYOR
Basar + Harun Sdn.Bhd.
14b, Jalan 222, 46100 Petaling Jaya Selangor Darul Ehsan, Malaysia Tel: 03-79559533 Fax: 03-79554991

INTERIOR DESIGNER
jhaf DESIGN
JHAF Design Unit 14.02h Menara PSCI, 39, Jalan Sultan Ahmad Shah, 10050 Penang Tel: 04-2282260 Fax: 04-2287078

LANDSCAPE ARCHITECT
SHAPAKAT CONSULTANTS
21-2, Jalan Opera B, U3 D, Taman TTDI Jaya, 4000 Shah Alam, Selangor, Darul Ehsan Tel : 03-78046123 Fax : 03-78046123

OWNER'S SIGNATURE

ADNAN BIN SULAIMAN
Pengurus Besar (Pembangunan Harta)
TNB Properties Sdn. bhd.
Aras 3, Wisma TNB, Jalan Kepong,
52000 Kuala Lumpur

ARCHITECT'S/ENGINEER'S SIGNATURE

PROJECT TITLE:
CADANGAN PEMBANGUNAN KAMPUS TETAP KOLEJ PENGURUSAN BISNES, UNIVERSITI TENAGA NASIONAL DI BANDAR MUADZAM SHAH, PAHANG DARUL MAKMUR


PACKAGE: ACADEMIC BLOCK (PHASE 3E - ID)

DRAWING TITLE:
LIBRARY
GROUND FLOOR

CONTRACT NO.

SCALE:	DATE: JAN 04
DRAWN BY:	CHECKED BY:
ENGINEER	APPROVED BY:

DRAWING NO. JD / AC / 0203 - 1183 20/58

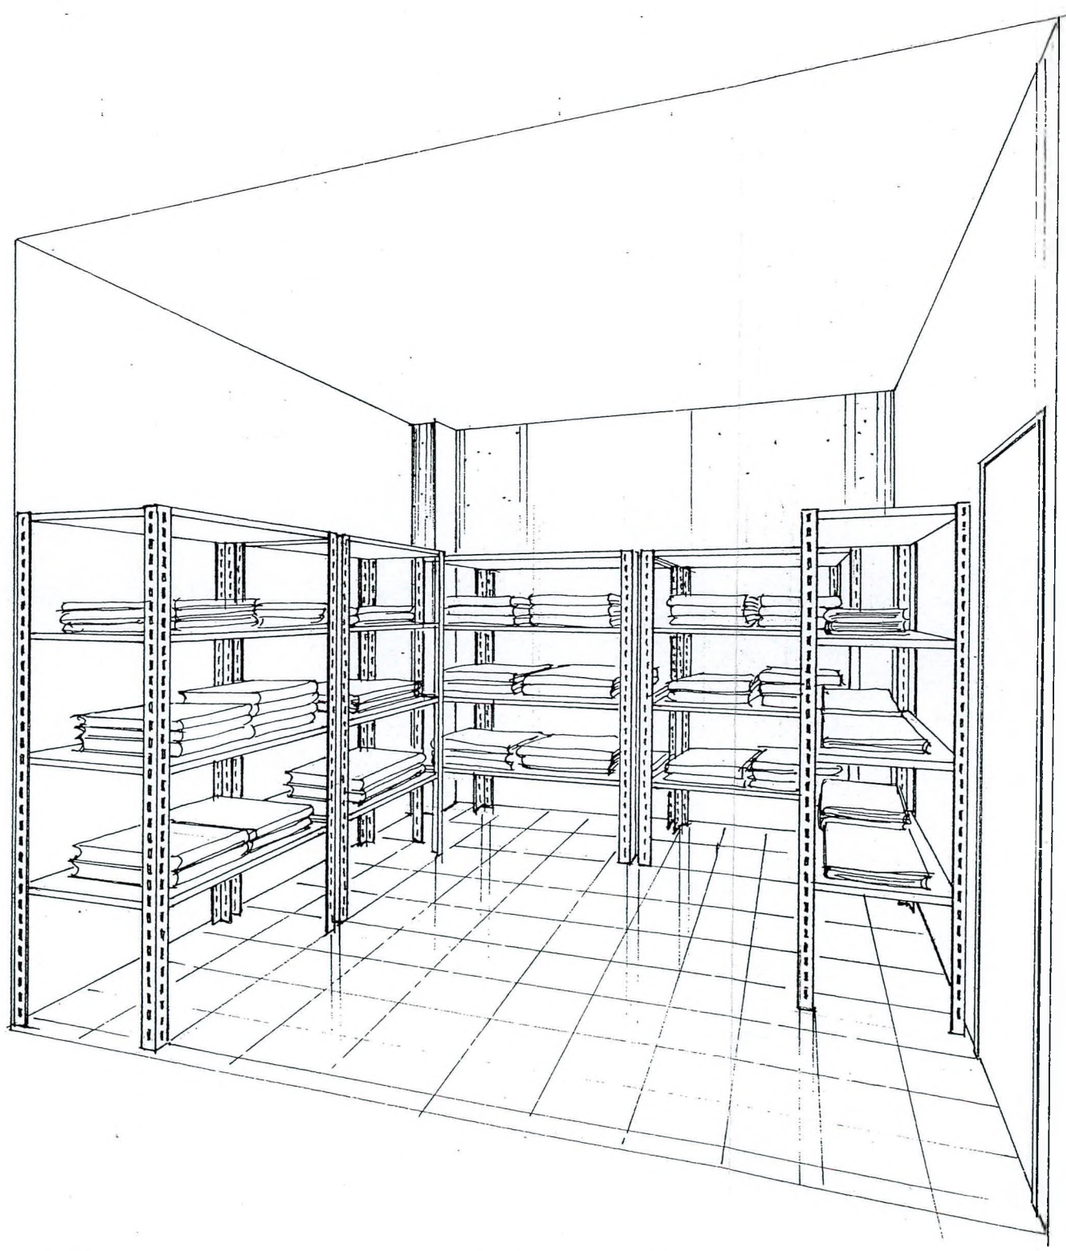

CURRENT NEWSPAPER ROOM

TENDER DRAWING

TENAGA NASIONAL BERHAD

UNIVERSITI TENAGA NASIONAL

KAMPUS MUADZAM SHAH, WISMA SULTAN AHMAD SHAH, PAHANG DARUL MAKMUR, MALAYSIA TEL : 4552020 FAX : 4552000

THIS DRAWING IS COPYRIGHT © 2001

This drawing shall remains the property of Ambre Consultants Sdn. Bhd. and must not be used or copied without written permission.

NO.	DATE	AMENDMENT	NAME

PROJECT CONSULTANT

AMBRE CONSULTANTS SDN. BHD.
Suite C22,2nd Floor,Block C,Plaza Pekeliling,
No. 2 Jalan Tun Razak, 50400 Kuala Lumpur.
Tel No. 03-40410711,40413812,40413812 Fax No. 03-4042612

AMBRE

SUPPORTING CONSULTANTS

ARCHITECT

KRIS BHAT & ASSOCIATES
architects
8-9-11, 8th Floor, Block B,
Wisma Amanah,
No. 55, Jalan Yap Kwan Seng,
50450 Kuala Lumpur
Tel: 03-21629411 Fax No: 03-21618419

CONSULTING ENGINEERS

J & A Associates Sdn. Bhd.
CONSULTING ENGINEERS
Suite C22,2nd Floor,Block C,Plaza Pekeliling,
No. 2 Jalan Tun Razak, 50400 Kuala Lumpur.
Tel No. 03-40410711,40413812 40413812 Fax No. 03-4042612

QUANTITY SURVEYOR

Basar + Harun Sdn.Bhd.
14b, Jalan 222, 46100 Petaling Jaya
Selangor Darul Ehsan, Malaysia
Tel: 03-79559533 Fax: 03-79554991

INTERIOR DESIGNER

jhaf DESIGN
JHAF Design
Unit 14.02b Menara PSCL
39, Jalan Sultan Ahmad Shah, 10050 Penang
Tel: 04-2282260 Fax: 04-2287078

LANDSCAPE ARCHITECT

SHAPAKAT CONSULTANTS
21-2, Jalan Opera B, U2 D, Taman TTDI Jaya,
40150 Shah Alam, Selangor, Darul Ehsan
Tel : 03-78538125 Fax : 03-78538125

OWNER'S SIGNATURE

ADNAN BIN SULAIMAN
Pengurus Besar (Pembangunan Harta)
TNB Properties Sdn. bhd.
Aras 3, Wisma TNB, Jalan Kepong,
52000 Kuala Lumpur

ARCHITECT'S/ENGINEER'S SIGNATURE

PROJECT TITLE:

CADANGAN PEMBANGUNAN KAMPUS TETAP KOLEJ PENGURUSAN BISNES, UNIVERSITI TENAGA NASIONAL DI BANDAR MUADZAM SHAH, PAHANG DARUL MAKMUR

PACKAGE: ACADEMIC BLOCK (PHASE 3E - ID)


DRAWING TITLE:

LIBRARY
GROUND FLOOR

CONTRACT NO:

SCALE:	DATE: JAN 04
DRAWN BY:	CHECKED BY:
ENGINEER:	APPROVED BY:

DRAWING NO: JD / AC / 0203 - 1183

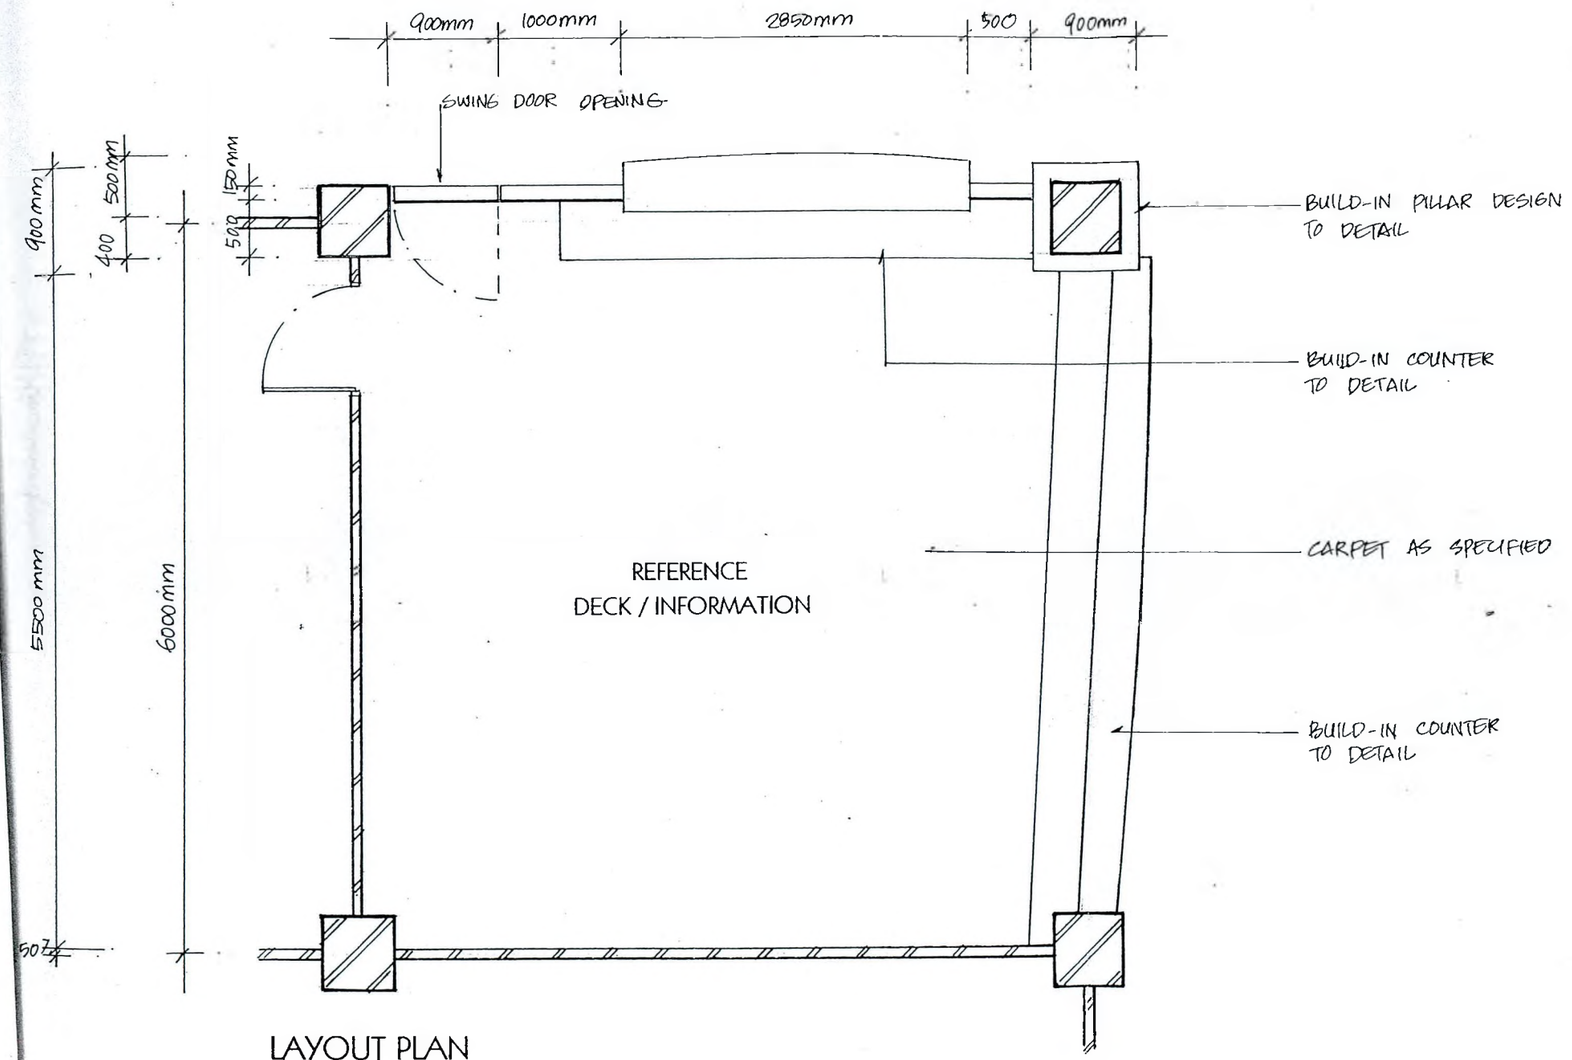

LAYOUT PLAN
SCALE : 1 TO 50

REFERENCE DESK / INFORMATION

TENDER DRAWING

TENAGA NASIONAL BERHAD

UNIVERSITI TENAGA NASIONAL

KAMPUS SULTANAH SHAH, PUTRAJAYA SULTAN AHMAD SHAH, PAHANG DARUL MAKMUR, MALAYSIA TEL : 4552020 FAX : 4552000

THIS DRAWING IS COPYRIGHT © 2001

This drawing shall remains the property of Ambre Consultants Sdn. Bhd and must not be used or copied without written permission.

NO.	DATE	AMENDMENT	NAME

PROJECT CONSULTANT

AMBRE CONSULTANTS SDN. BHD.
Suite C22,2nd Floor,Block C,Plaza Pekeliling, No. 2 Jalan Tun Razak, 50400 Kuala Lumpur. Tel No. 03-40410271,40413812,40413812 Fax No. 03-40424121

AMBRE

SUPPORTING CONSULTANTS

ARCHITECT

BMS BHAT & ASSOCIATES
a r c h i t e c t s
B-8-11, 8th Floor, Block B, Menara Phileo Amerina, No: 2A, Jalan Top Kwan Seng, 50450 Kuala Lumpur
Tel: 03-21629411 Fax No: 03-21618419

CONSULTING ENGINEERS

J & A Associates Sdn. Bhd.
CONSULTING ENGINEERS
Suite C22,2nd Floor,Block C,Plaza Pekeliling, No. 2 Jalan Tun Razak, 50400 Kuala Lumpur. Tel No. 03-40410271,40413812,40413812 Fax No. 03-40424121

QUANTITY SURVEYOR

Basar + Harun Sdn.Bhd.
14b, Jalan 222, 46100 Petaling Jaya Selangor Darul Ehsan, Malaysia
Tel: 03-79559533 Fax: 03-79554991

INTERIOR DESIGNER

jhaf DESIGN
JHAF Design
Unit 14.02b Menara PSCI, 39, Jalan Sultan Ahmad Shah, 10050 Penang
Tel: 04-2282260 Fax: 04-2287078

LANDSCAPE ARCHITECT

SHAPAKAT CONSULTANTS
21-2, Jalan Opera B, U2 D, Taman TTDI Jaya, 40150 Shah Alam, Selangor Darul Ehsan
Tel : 03-78538525 Fax : 03-78544523

OWNER'S SIGNATURE

ADNAN BIN SULAIMAN
Pengurus Besar (Pembangunan Harta)
TNB Properties Sdn. bhd.
Aras 3, Wisma TNB, Jalan Kepong,
52000 Kuala Lumpur

ARCHITECT'S/ENGINEER'S SIGNATURE

PROJECT TITLE:

CADANGAN PEMBANGUNAN KAMPUS TETAP KOLEJ PENGURUSAN BISNES, UNIVERSITI TENAGA NASIONAL DI BANDAR MUADZAM SHAH, PAHANG DARUL MAKMUR

PACKAGE: ACADEMIC BLOCK (PHASE 3E - ID)


DRAWING TITLE:

LIBRARY
GROUND FLOOR

CONTRACT NO:

SCALE:	DATE: JAN 04
DRAWN BY:	CHECKED BY:
ENGINEER:	APPROVED BY:

DRAWING NO: JD / AC / 0203 - 1183

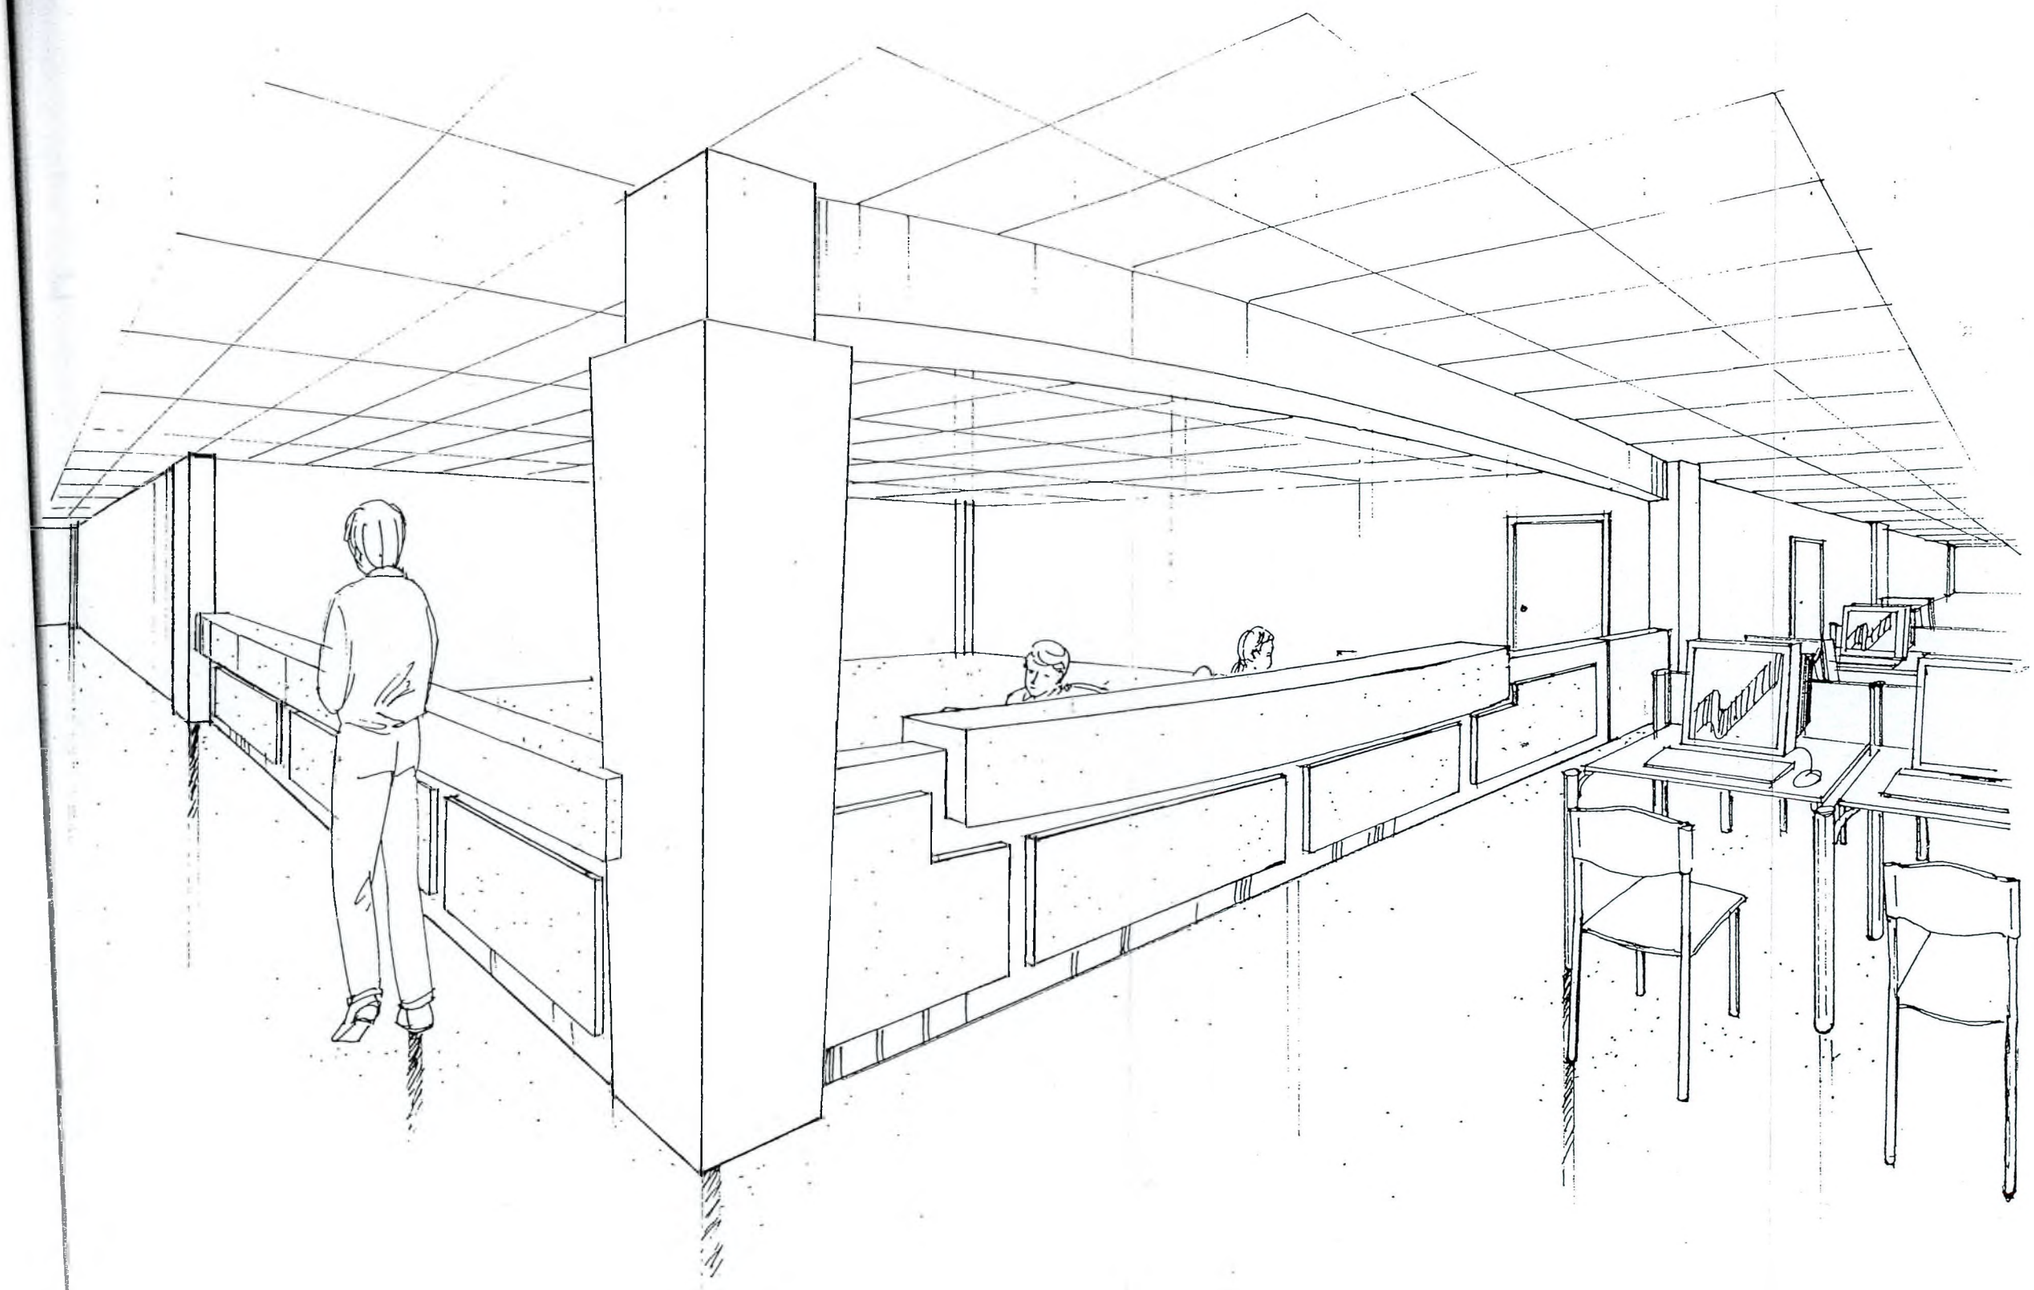

REFERENCE DESK / INFORMATION

TENDER DRAWING

TENAGA NASIONAL BERHAD

UNIVERSITI TENAGA NASIONAL

KAMPUS MUADZAM SHAH, WISMA SULTAN AHMAD SHAH, PAHANG DARUL MAKMUR, MALAYSIA TEL : 4552020 FAX : 4552000

THIS DRAWING IS COPYRIGHT © 2001

This drawing shall remains the property of Ambre Consultants Sdn. Bhd. and must not be used or copied without written permission.

NO.	DATE	AMENDMENT	NAME

PROJECT CONSULTANT

AMBRE CONSULTANTS SDN. BHD.
Suite C22,2nd Floor,Block C,Plaza Petaling,
No. 2 Jalan Tun Razak, 50400 Kuala Lumpur.
Tel No. 03-40413711,40413812,40413812 Fax No. 03-40426174

AMBRE

SUPPORTING CONSULTANTS

ARCHITECT

KRIS BHAT & ASSOCIATES
a r c h i t e c t s
B-8-11, 8th Floor, Block B,
Wisma Prisca Avenue,
No: 12, Jalan Pasar Kuan Seng,
50450 Kuala Lumpur
Tel: 03-21629411 Fax No: 03-21618419

CONSULTING ENGINEERS

J & A Associates Sdn. Bhd.
CONSULTING ENGINEERS
Suite C22,2nd Floor,Block C,Plaza Petaling,
No. 2 Jalan Tun Razak, 50400 Kuala Lumpur.
Tel No. 03-40413711,40413812,40413812 Fax No. 03-40426174

QUANTITY SURVEYOR

Basar + Harun Sdn.Bhd.
14b, Jalan 222, 46100 Petaling Jaya
Selangor Darul Ehsan, Malaysia
Tel: 03-79559533 Fax: 03-79554991

INTERIOR DESIGNER

JHAF Design
Unit 14.02b Menara PSCI,
39, Jalan Sultan Ahmad Shah, 10050 Penang
Tel: 04-2282260 Fax: 04-2287078

LANDSCAPE ARCHITECT

SHAPAKAT CONSULTANTS
21-2, Jalan Opera B, U2 D, Taman TTDI Jaya,
40150 Shah Alam, Selangor, Darul Ehsan
Tel : 03-78604135 Fax : 03-78604131

OWNER'S SIGNATURE

AZHAR Bin SULAIMAN
Pengurus Besar (Pembangunan Harta)
TNB Properties Sdn. Bhd.
Aras 3, Wisma TNB, Jalan Kepong,
52000 Kuala Lumpur

ARCHITECT'S/ENGINEER'S SIGNATURE

PROJECT TITLE:

CADANGAN PEMBANGUNAN KAMPUS TETAP KOLEJ PENGURUSAN BISNES, UNIVERSITI TENAGA NASIONAL DI BANDAR MUADZAM SHAH, PAHANG DARUL MAKMUR

PACKAGE: ACADEMIC BLOCK (PHASE 3E - ID)


DRAWING TITLE:

LIBRARY
GROUND FLOOR


CONTRACT NO

SCALE:	DATE: JAN 04
DRAWN BY:	CHECKED BY:
ENGINEER:	APPROVED BY:


DRAWING NO: JD / AC / 0903 - 1183

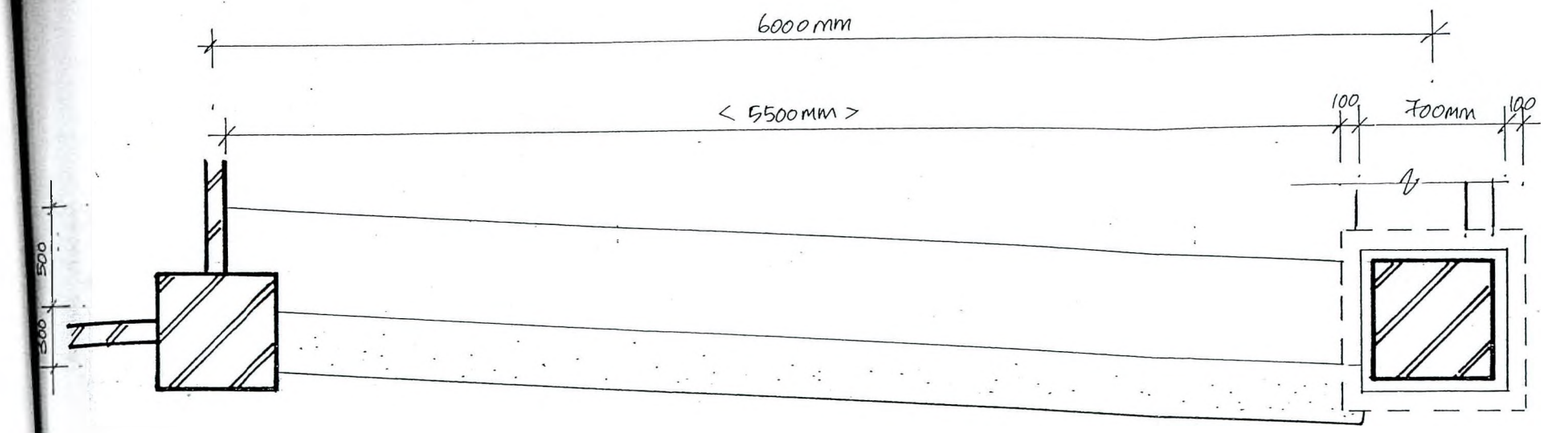


PLAN
SCALE : 1 TO 30

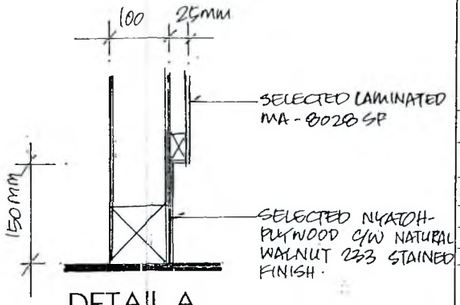

DETAIL A
SCALE : 1 TO 10

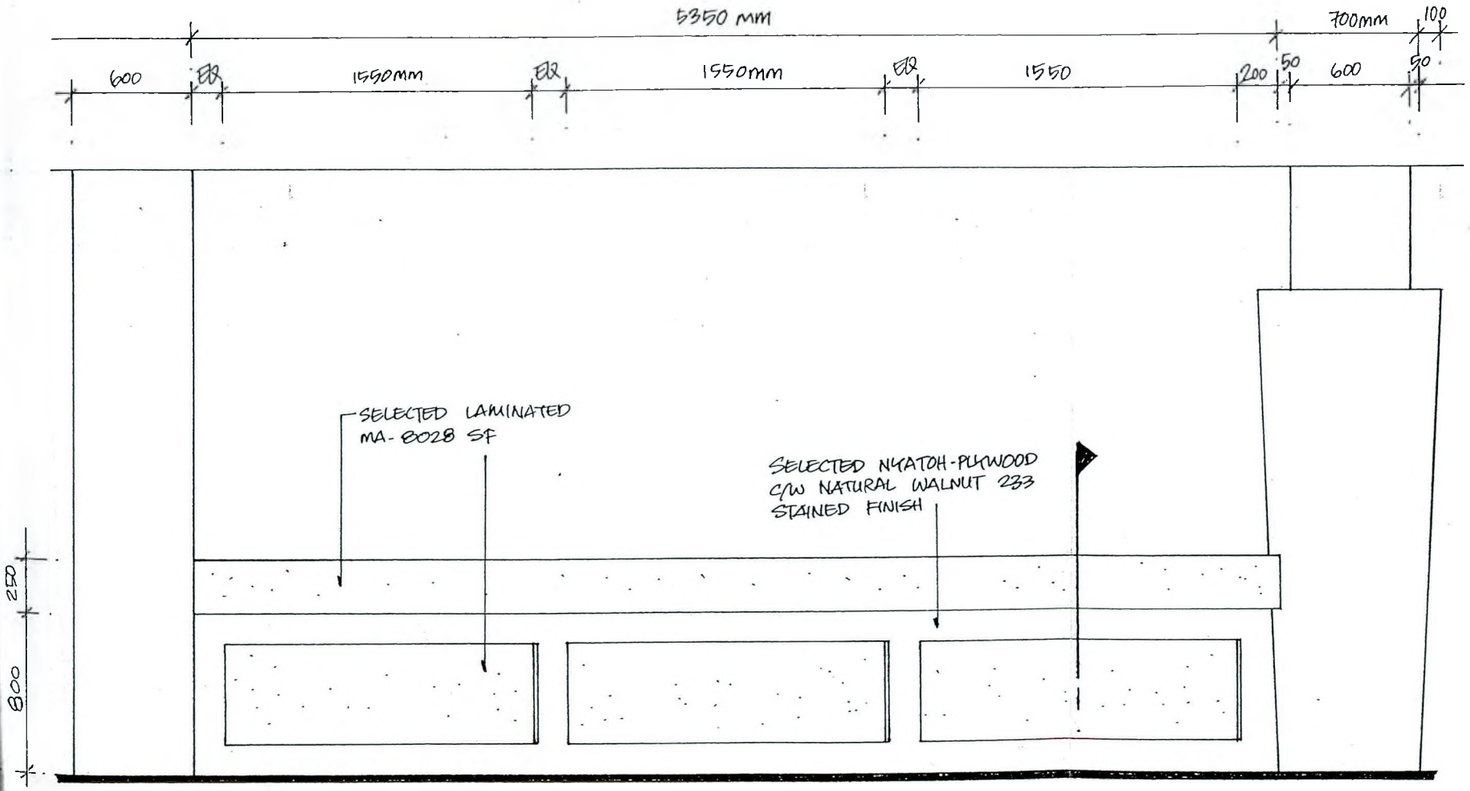

FRONT ELEVATION
SCALE : 1 TO 30

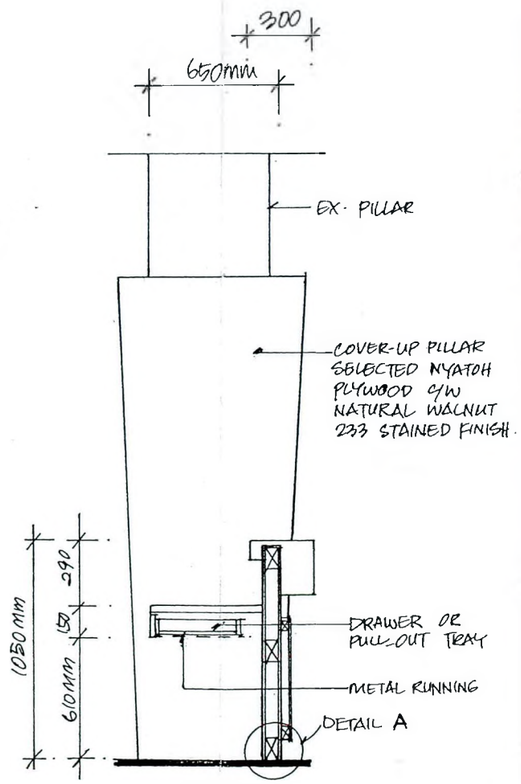

SIDE SECTION

SIDE COUNTER REFERENCE DESK

TENDER DRAWING

TENAGA NASIONAL BERHAD

UNIVERSITI TENAGA NASIONAL

KAMPUS MUADZAM SHAH, WISMA SULTAN AHMAD SHAH, PAHANG DARUL MAKMUR, MALAYSIA TEL : 4552020 FAX : 4552000

THIS DRAWING IS COPYRIGHT © 2001

This drawing shall remains the property of Ambre Consultants Sdn. Bhd and must not be used or copied without written permission

NO.	DATE	AMENDMENT	NAME

PROJECT CONSULTANT

AMBRE CONSULTANTS SDN BHD.
Suite C22,2nd Floor,Block C,Plaza Petaling, No. 2 Jalan Tun Razak, 50400 Kuala Lumpur
Tel No. 03-40410111,40413812 40413812 Fax No. 03-4042412N

AMBRE

SUPPORTING CONSULTANTS

ARCHITECT
KPRS BHAJ & ASSOCIATES
Architects
B-8-16, 8th Floor, Block B, Megan Phileo Avenue, No 12, Jalan Tun Razak, 50450 Kuala Lumpur
Tel: 03-21629411 Fax No: 03-21618419

CONSULTING ENGINEERS
J & A Associates Sdn. Bhd.
CONSULTING ENGINEERS
Suite C22,2nd Floor,Block C,Plaza Petaling, No. 2 Jalan Tun Razak, 50400 Kuala Lumpur.
Tel No. 03-40410711,40413812 40413812 Fax No. 03-4042412N

QUANTITY SURVEYOR
Basar + Harun Sdn.Bhd.
14b, Jalan 222, 46100 Petaling Jaya, Selangor Darul Ehsan, Malaysia
Tel: 03-79559533 Fax: 03-79554991

INTERIOR DESIGNER
jhaf DESIGN
JHAF Design
Unit 14.02b Menara PSCI, 39, Jalan Sultan Ahmad Shah, 10050 Penang
Tel: 04-2282260 Fax: 04-2287078

LANDSCAPE ARCHITECT
SHAPAKAT CONSULTANTS
21-2, Jalan Opera B, U2 ID, Taman TTDI Jaya, 40150 Shah Alam, Selangor Darul Ehsan
Tel: 03-78638125 Fax: 03-78644125

OWNER'S SIGNATURE

ROHAN BIN SULAIMAN
Pengurus Besar (Pembangunan Harta)
TNB Properties Sdn. bhd.
Aras 3, Wisma TNB, Jalan Kepang,
52000 Kuala Lumpur

ARCHITECT'S/ENGINEER'S SIGNATURE

PROJECT TITLE:
CADANGAN PEMBANGUNAN KAMPUS TETAP KOLEJ PENGURUSAN BISNES, UNIVERSITI TENAGA NASIONAL DI BANDAR MUADZAM SHAH, PAHANG DARUL MAKMUR


PACKAGE: ACADEMIC BLOCK (PHASE 3E - ID)

DRAWING TITLE:
LIBRARY
GROUND FLOOR


CONTRACT NO:

SCALE:	DATE: JAN 04
DRAWN BY:	CHECKED BY:
ENGINEER:	APPROVED BY:


DRAWING NO: JD / AC / 0203 - 1183

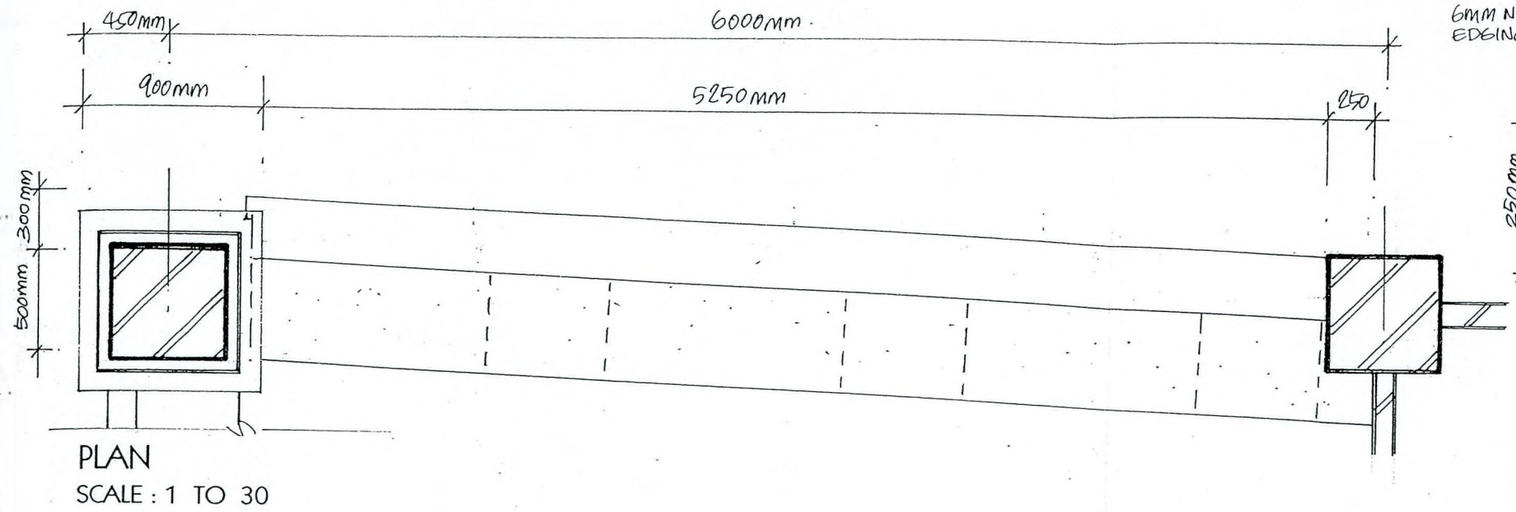


PLAN
SCALE : 1 TO 30

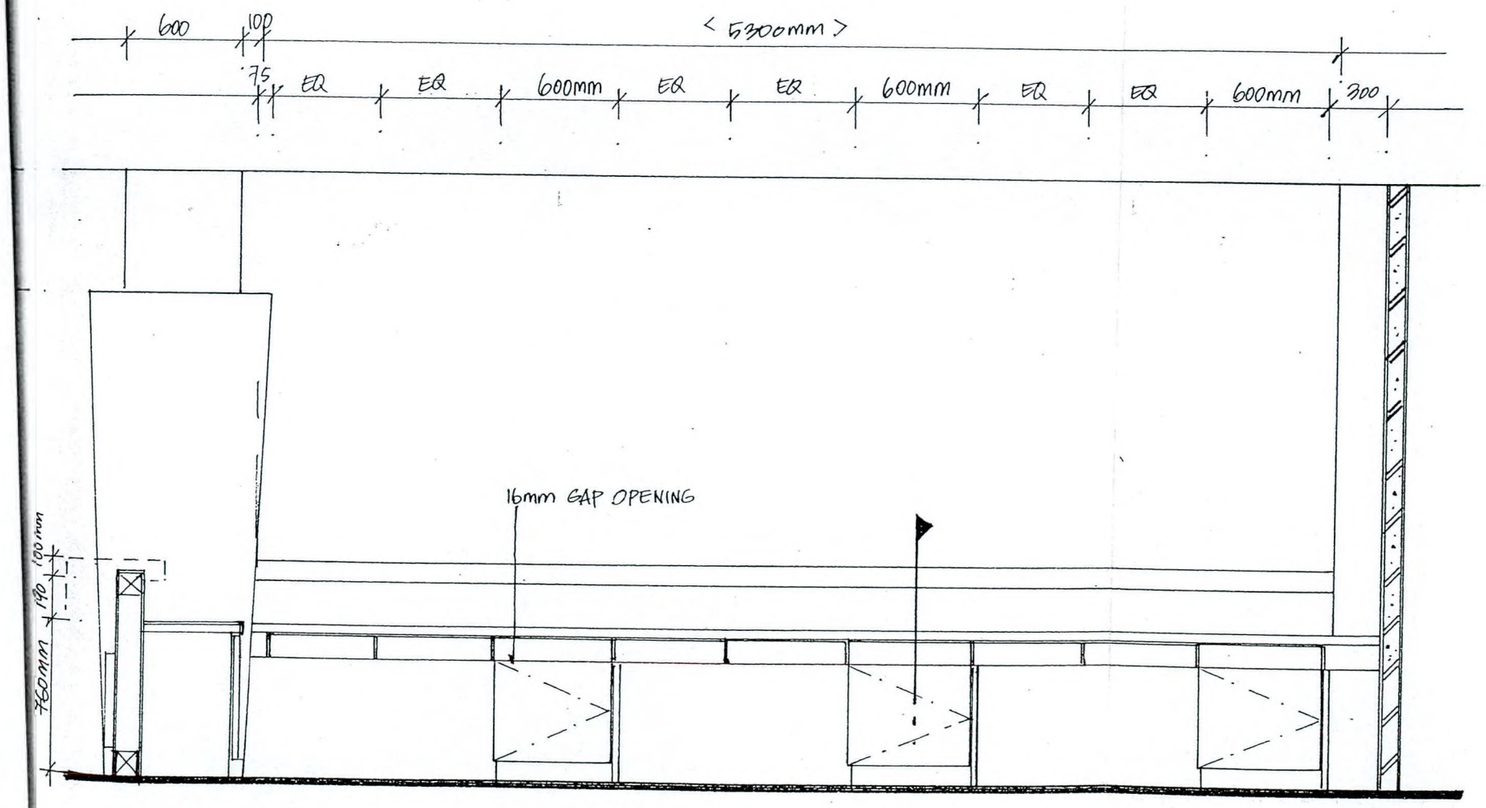


REAR ELEVATION
SCALE : 1 TO 30

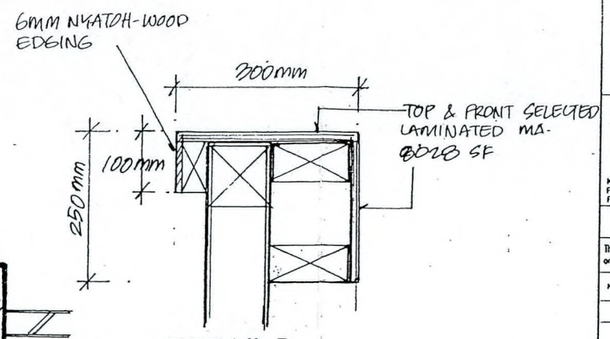

DETAIL B
SCALE : 1 TO 10

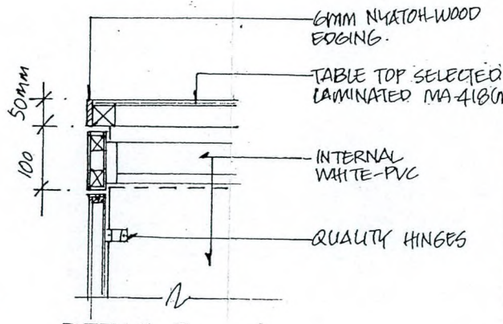

DETAIL C
SCALE : 1 TO 10

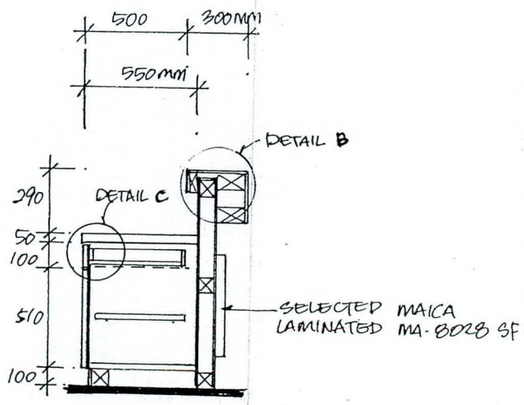

SIDE SECTION

SIDE COUNTER REFERENCE DECK

TENDER DRAWING

TENAGA NASIONAL BERHAD

UNIVERSITI TENAGA NASIONAL

KAMPUS MUADZAM SHAH, WISMA SULTAN AHMAD SHAH, PAHANG DARUL MAKMUR, MALAYSIA TEL : 4552020 FAX : 4552000

THIS DRAWING IS COPYRIGHT @ 2001

This drawing shall remains the property of Ambre Consultants Sdn. Bhd. and must not be used or copied without written permission.

NO.	DATE	AMENDMENT	NAME

PROJECT CONSULTANT

AMBRE CONSULTANTS SDN. BHD.
Suite C22,2nd Floor,Block C,Plaza Pekeliling, No. 2 Jalan Tun Razak, 50400 Kuala Lumpur. Tel No. 03-40143711,40413812 40413812 Fax No. 03-40426124

AMBRE

SUPPORTING CONSULTANTS

ARCHITECT
KRIS BHAT & ASSOCIATES
architects
8-9-11, 9th Floor, Block B, Dragon Palace Avenue, No. 1, Jalan Top Kwan Seng, 50450 Kuala Lumpur. Tel: 03-21629411 Fax No: 03-21618419

CONSULTING ENGINEERS
J & A Associates Sdn. Bhd.
CONSULTING ENGINEERS
Suite C22,2nd Floor,Block C,Plaza Pekeliling, No. 2 Jalan Tun Razak, 50400 Kuala Lumpur. Tel No. 03-40143711,40413812 40413812 Fax No. 03-40426124

QUANTITY SURVEYOR
Basar + Harun Sdn.Bhd.
14b, Jalan 222, 46100 Petaling Jaya Selangor Darul Ehsan, Malaysia Tel: 03-79559533 Fax: 03-79554991

INTERIOR DESIGNER
JHAF Design
Unit 14.02b Menara PSCI, 39, Jalan Sultan Ahmad Shah, 10050 Penang Tel: 04-2282260 Fax: 04-2287078

LANDSCAPE ARCHITECT
SHAPAKAT CONSULTANTS
21-2, Jalan Ojaya 8, U2 D, Taman ITDI Jaya, 40150 Shah Alam, Selangor, Darul Ehsan Tel : 03-78454123 Fax : 03-78454125

OWNER'S SIGNATURE

ADNAN BIN SULAIMAN
Pengurus Besar (Pembangunan Harta)
TNB Properties Sdn. bhd.
Aras 3, Wisma TNB, Jalan Kepong,
52000 Kuala Lumpur

ARCHITECT'S/ENGINEER'S SIGNATURE

PROJECT TITLE:
CADANGAN PEMBANGUNAN KAMPUS TETAP KOLEJ PENGURUSAN BISNES, UNIVERSITI TENAGA NASIONAL DI BANDAR MUADZAM SHAH, PAHANG DARUL MAKMUR


PACKAGE: ACADEMIC BLOCK (PHASE 3E - ID)

DRAWING TITLE:
LIBRARY
GROUND FLOOR


CONTRACT NO:

SCALE:	DATE: JAN 04
DRAWN BY:	CHECKED BY:
ENGINEER:	APPROVED BY:


DRAWING NO: JD / AC / 0203 - 1183

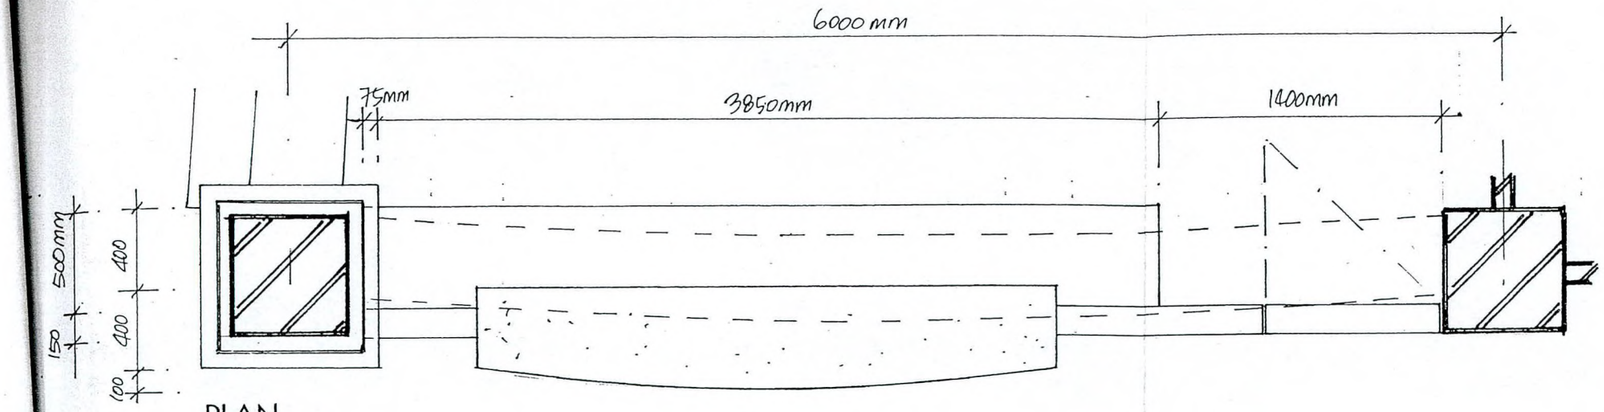

PLAN
SCALE : 1 TO 30

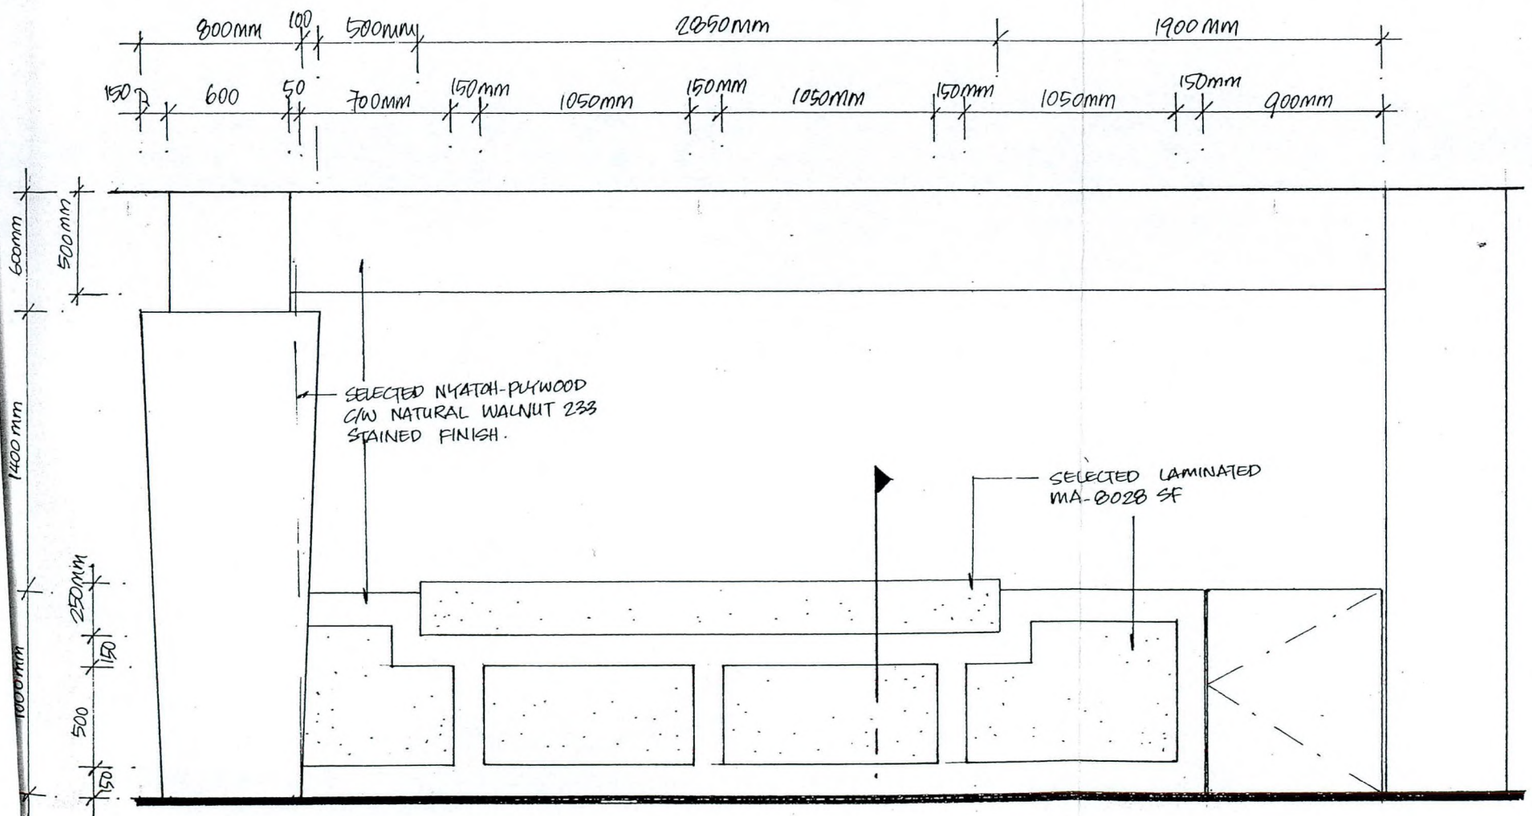

FRONT ELEVATION
SCALE : 1 TO 30

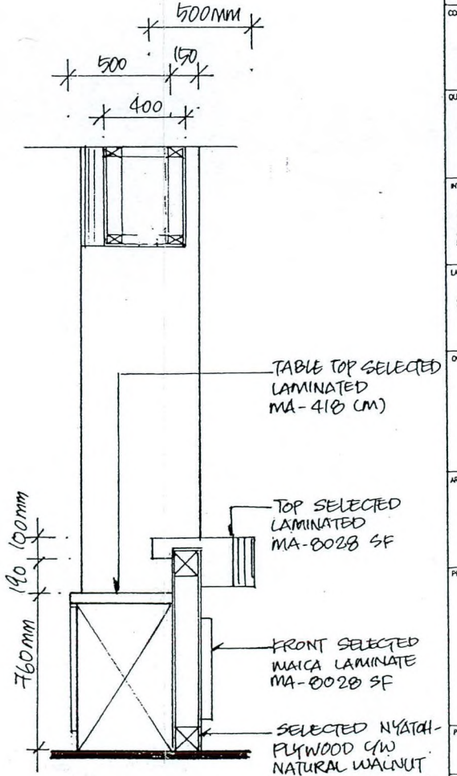

SIDE SECTION

FRONT COUNTER INFORMATION

TENDER DRAWING

TENAGA NASIONAL BERHAD

UNIVERSITI TENAGA NASIONAL

KAMPUS MUADZAM SHAH, WISMA SULTAN AHMAD SHAH, PAHANG DARUL MAKMUR, MALAYSIA TEL : 4552020 FAX : 4552000

THIS DRAWING IS COPYRIGHT © 2001

This drawing shall remains the property of Ambre Consultants Sdn. Bhd. and must not be used or copied without written permission.

NO.	DATE	AMENDMENT	NAME

PROJECT CONSULTANT

AMBRE CONSULTANTS SDN. BHD.
Suite C22,2nd Floor,Block C,Plaza Pekeliling, No. 2 Jalan Tun Razak, 50400 Kuala Lumpur. Tel. No. 03-40410211,40413812,40413812 Fax No. 03-40426124

AMBRE

SUPPORTING CONSULTANTS

ARCHITECT
IDRIS BHAF & ASSOCIATES
architects
B-9-11, 9th Floor, Block B, Megan Phileo Avenue, No. 12, Jalan Yap Kwan Seng, 50450 Kuala Lumpur
Tel: 03-21629411 Fax No: 03-21618419

CONSULTING ENGINEERS
J & A Associates Sdn. Bhd.
CONSULTING ENGINEERS
Suite C22,2nd Floor,Block C,Plaza Pekeliling, No. 2 Jalan Tun Razak, 50400 Kuala Lumpur. Tel. No. 03-40410211,40413812,40413812 Fax No. 03-40426124

QUANTITY SURVEYOR
Basar + Harun Sdn.Bhd.
14b, Jalan 222, 46100 Petaling Jaya Selangor Darul Ehsan, Malaysia
Tel: 03-79559533 Fax: 03-79554991

INTERIOR DESIGNER
jhaf DESIGN
JHAF Design
Unit 14.02b Menara PSCI, 39, Jalan Sultan Ahmad Shah, 10050 Penang
Tel: 04-2282260 Fax: 04-2287078

LANDSCAPE ARCHITECT
SHAPAKAT CONSULTANTS
21-2, Jalan Opera B, U2 D, Taman TTDI Jaya, 4000 Shah Alam, Selangor, Darul Ehsan
Tel : 03-78048123 Fax : 03-78048123

OWNER'S SIGNATURE

ADHAM BIN SULAIMAN
Pengurus Besar (Pembangunan Harta)
TNB Properties Sdn. bhd.
Aras 3, Wisma TNB, Jalan Kepong,
52000 Kuala Lumpur

ARCHITECT'S/ENGINEER'S SIGNATURE

PROJECT TITLE:
CADANGAN PEMBANGUNAN KAMPUS TETAP KOLEJ PENGURUSAN BISNES, UNIVERSITI TENAGA NASIONAL DI BANDAR MUADZAM SHAH, PAHANG DARUL MAKMUR


PACKAGE: ACADEMIC BLOCK (PHASE 3E - ID)

DRAWING TITLE:
LIBRARY
GROUND FLOOR


CONTRACT NO:

SCALE:	DATE: JAN 04
DRAWN BY:	CHECKED BY:
ENGINEER:	APPROVED BY:


DRAWING NO: JD / AC / 0203 - 1183

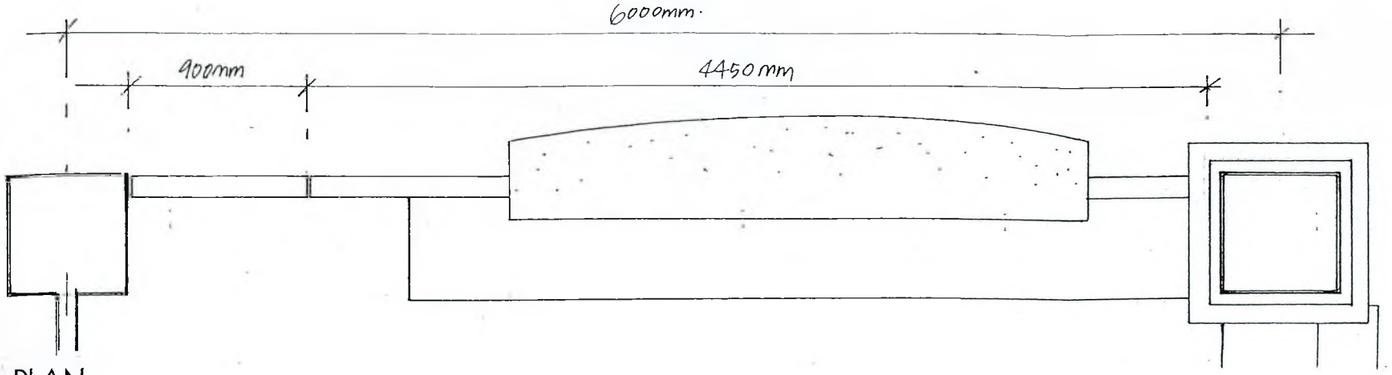


PLAN
SCALE : 1 TO 30

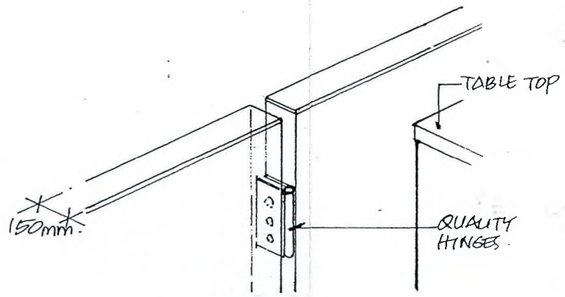

DETAIL D
FREE SCALE

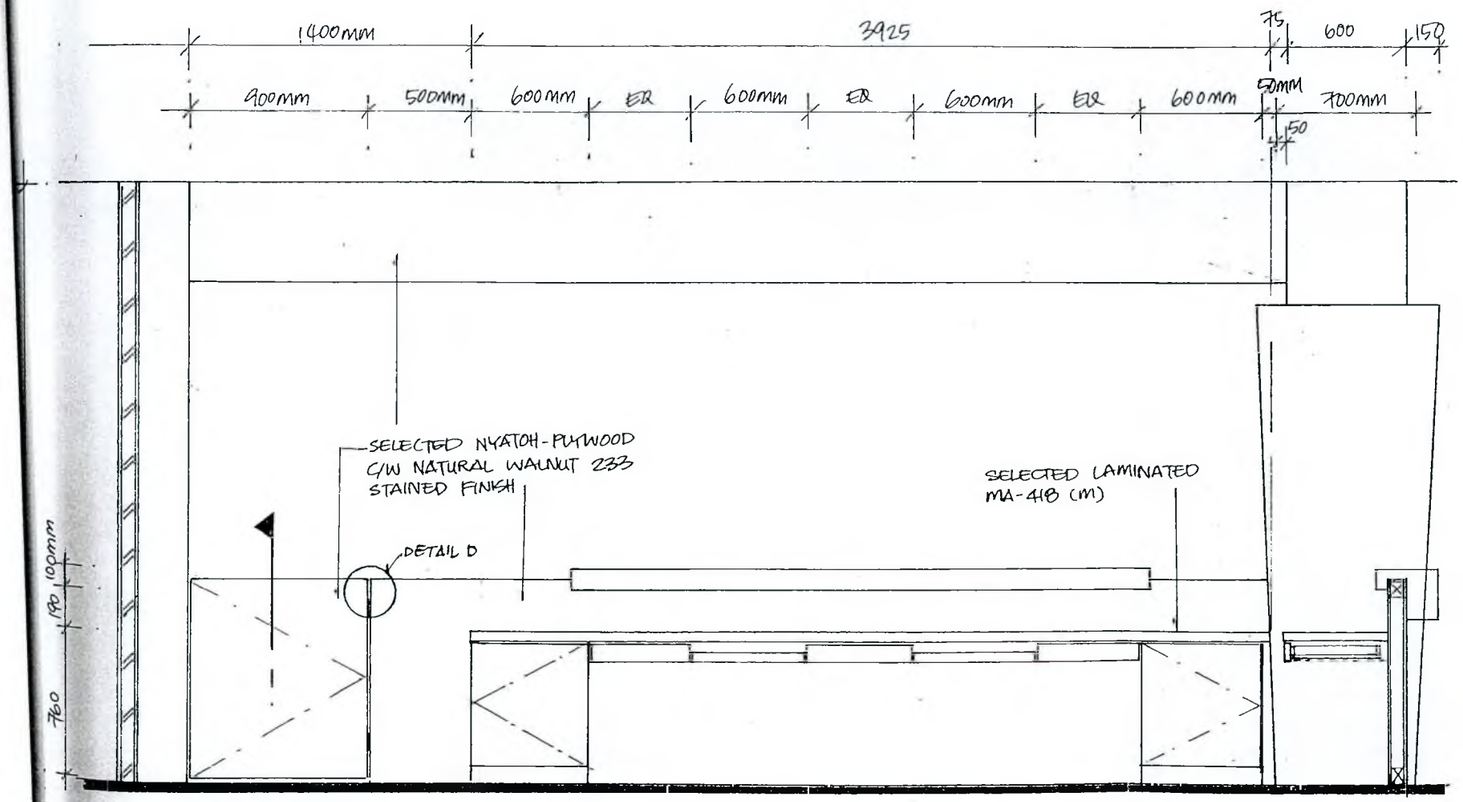

REAR ELEVATION
SCALE : 1 TO 30

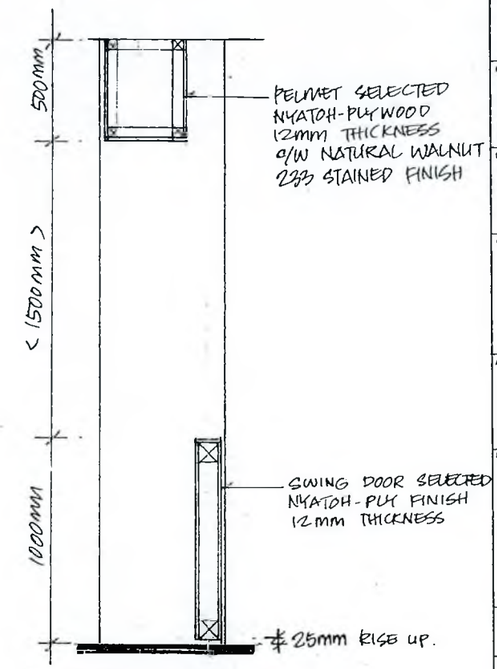

SIDE SECTION

FRONT COUNTER INFORMATION

TENDER DRAWING

TENAGA NASIONAL BERHAD

UNIVERSITI TENAGA NASIONAL

KAMPUS MUADZAM SHAH, WISMA SULTAN AHMAD SHAH, PAHANG DARUL MAKMUR, MALAYSIA TEL : 4552020 FAX : 4552000

THIS DRAWING IS COPYRIGHT © 2001

This drawing shall remains the property of Ambre Consultants Sdn. Bhd and must not be used or copied without written permission.

NO.	DATE	AMENDMENT	NAME

PROJECT CONSULTANT

AMBRE CONSULTANTS SDN BHD.
Suite C22,2nd Floor,Block C,Plaza Pekeliling, No. 2 Jalan Tun Razak, 50400 Kuala Lumpur. Tel No. 03-40418211,40413312,40413312 Fax No. 03-40428174

AMBRE

SUPPORTING CONSULTANTS

ARCHITECT
RMS BHAT & ASSOCIATES
ARCHITECTS
B-8-11, 8th Floor, Block B, Megan Phileo Avenue, No. 12, Jalan Yap Kwan Seng, 50450 Kuala Lumpur. Tel: 03-21629411 Fax No: 03-21618419

CONSULTING ENGINEERS
J & A Associates Sdn. Bhd.
CONSULTING ENGINEERS
Suite C22,2nd Floor,Block C,Plaza Pekeliling, No. 2 Jalan Tun Razak, 50400 Kuala Lumpur. Tel No. 03-40418211,40413312,40413312 Fax No. 03-40428174

QUANTITY SURVEYOR
Basar + Harun Sdn.Bhd.
14b, Jalan 222, 46100 Petaling Jaya Selangor Darul Ehsan, Malaysia Tel: 03-79559533 Fax: 03-79554991

INTERIOR DESIGNER
jhaf DESIGN
Jhaf Design
Unit 14.02b Menara PSCI, 39, Jalan Sultan Ahmad Shah, 10050 Penang Tel: 04-2282260 Fax: 04-2287078

LANDSCAPE ARCHITECT
SHAPAKAT CONSULTANTS
21-2, Jalan Opera B, U2 D, Taman TTDI Jaya, 40150 Shah Alam, Selangor Darul Ehsan Tel : 03-78038125 Fax : 03-78038125

OWNER'S SIGNATURE

ADNAN BIN SULAIMAN
Pengurus Besar (Pembangunan Harta)
TNB Properties Sdn. bhd.
Aras 3, Wisma TNB, Jalan Kepong,
52000 Kuala Lumpur

ARCHITECT'S/ENGINEER'S SIGNATURE

PROJECT TITLE:
CADANGAN PEMBANGUNAN KAMPUS TETAP KOLEJ PENGURUSAN BISNES, UNIVERSITI TENAGA NASIONAL DI BANDAR MUADZAM SHAH, PAHANG DARUL MAKMUR


PACKAGE: ACADEMIC BLOCK (PHASE 3E - ID)

DRAWING TITLE:
LIBRARY
GROUND FLOOR

CONTRACT NO.

SCALE:	DATE: JAN 04
DRAWN BY:	CHECKED BY:
ENGINEER:	APPROVED BY:

DRAWING NO.
JD / AC / 0203 - 1183

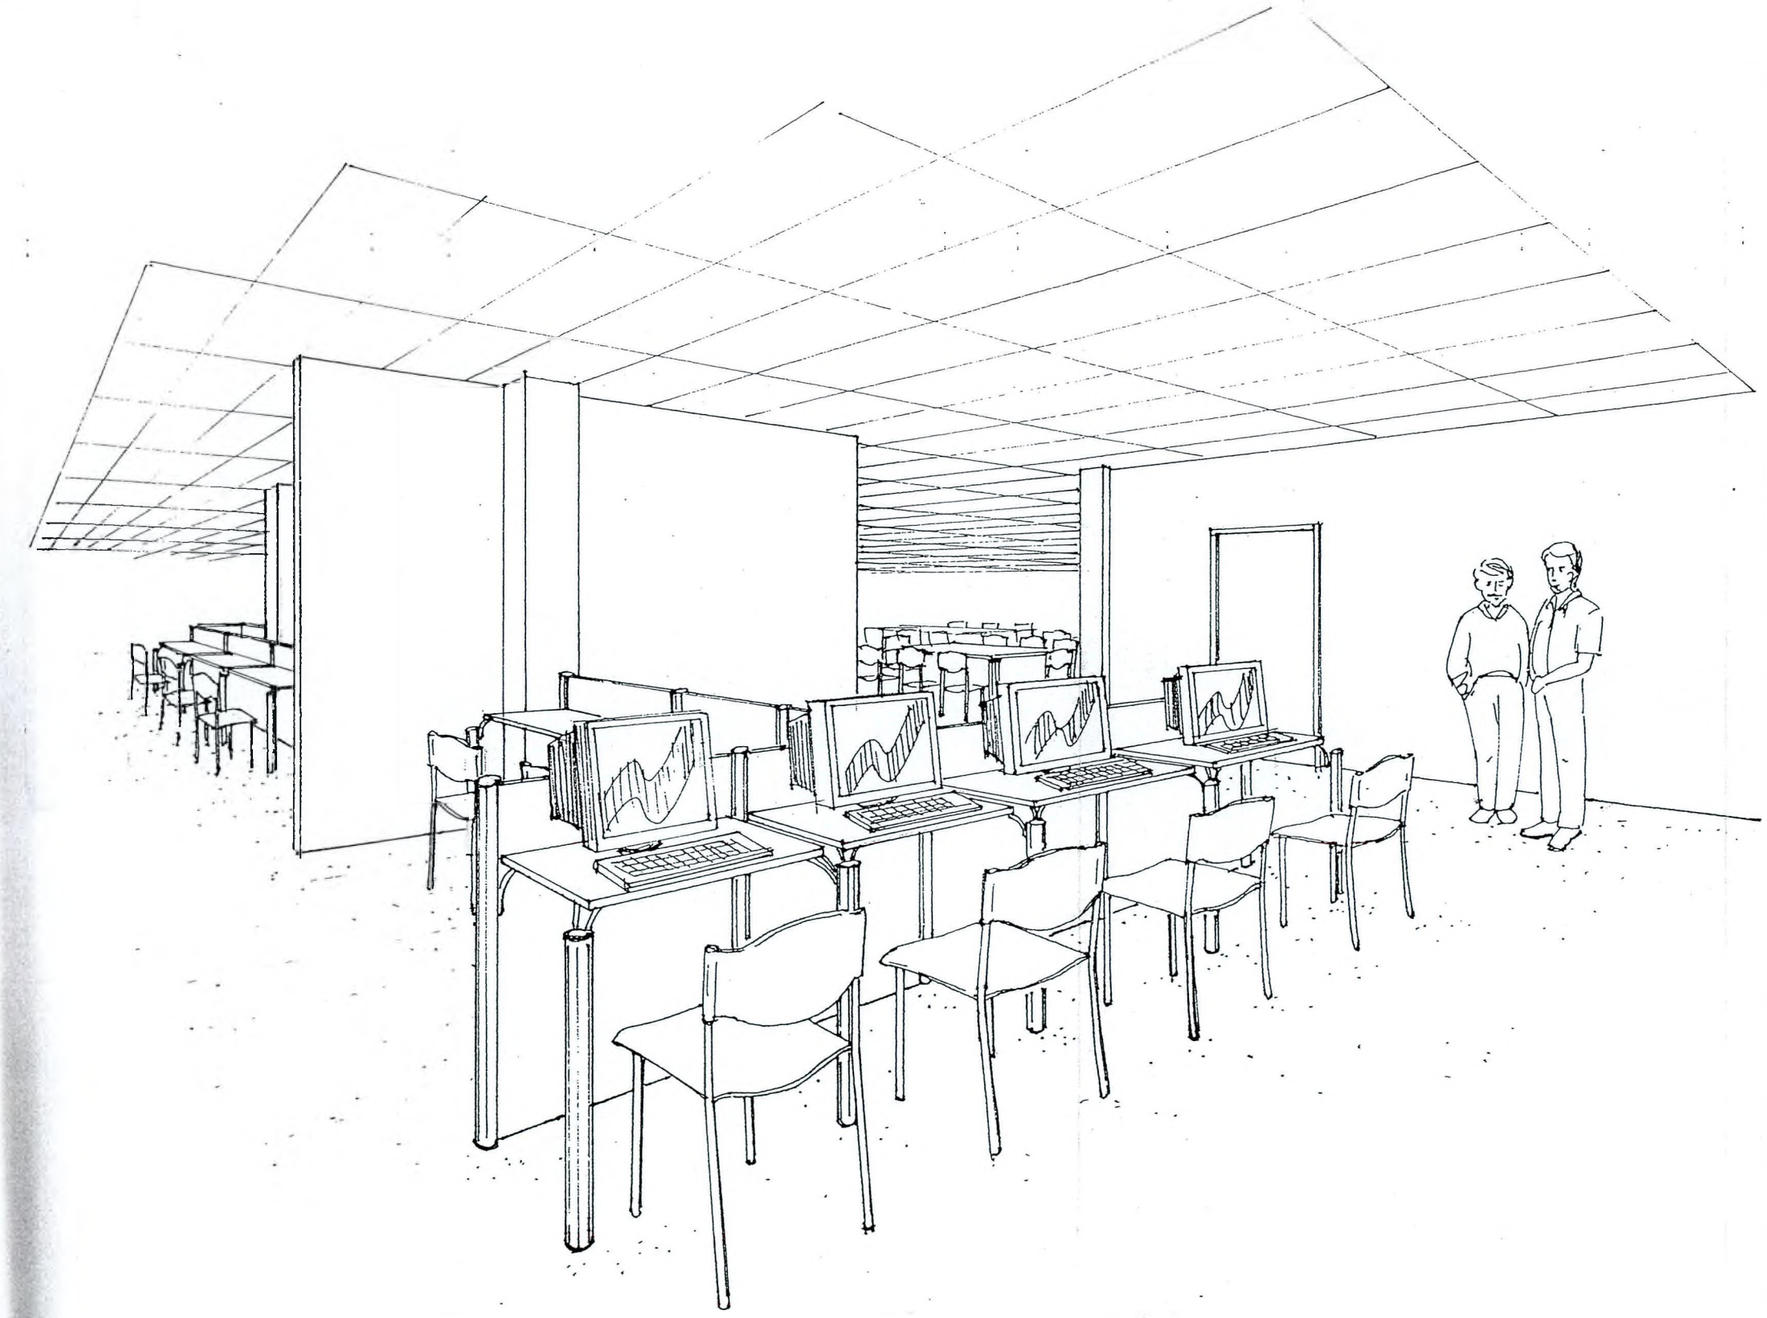

ONLINE DATABASE

TENDER DRAWING

TENAGA NASIONAL BERHAD

UNIVERSITI TENAGA NASIONAL

KAMPUS MUADZAM SHAH, WISMA SULTAN AHMAD SHAH, PAHANG DARUL MAKMUR, MALAYSIA TEL : 4557020 FAX : 4557000

THIS DRAWING IS COPYRIGHT @ 2001

This drawing shall remains the property of Ambre Consultants Sdn. Bhd. and must not be used or copied without written permission.

NO.	DATE	AMENDMENT	NAME

PROJECT CONSULTANT

AMBRE CONSULTANTS SDN BHD.
Suite C22,2nd Floor,Block C,Plaza Petaling,
No. 2 Jalan Tun Razak, 50400 Kuala Lumpur.
Tel. No. 03-40163711,40413812,40413813 Fax No. 03-40426174

AMBRE

SUPPORTING CONSULTANTS

ARCHITECT
DRS BHAT & ASSOCIATES
architects
8-9-11, 8th Floor, Block B,
Uptown Plaza Annexe,
No. 19, Jalan Top Kwan Seng,
50450 Kuala Lumpur
Tel: 03-21629411 Fax No: 03-21616419

CONSULTING ENGINEERS
J & A Associates Sdn. Bhd.
CONSULTING ENGINEERS
Suite C22,2nd Floor,Block C,Plaza Petaling,
No. 2 Jalan Tun Razak, 50400 Kuala Lumpur.
Tel. No. 03-40163711,40413812-40413813 Fax No. 03-40426174

QUANTITY SURVEYOR
Basar + Harun Sdn.Bhd.
14b, Jalan 223, 46100 Petaling Jaya
Selangor Darul Ehsan, Malaysia
Tel: 03-79559533 Fax: 03-79554951

INTERIOR DESIGNER
JHAF Design
Unit 14.02b Menara PSCI,
39, Jalan Sultan Ahmad Shah, 10050 Penang
Tel: 04-2282260 Fax: 04-2287078

LANDSCAPE ARCHITECT
SHAPAKAT CONSULTANTS
21-2, Jalan Opera B, U2 D, Taman PSDI Jaya,
40150 Shah Alam, Selangor, Darul Ehsan
Tel : 03-78451616 Fax : 03-78451617

OWNER'S SIGNATURE

ADNAN BIN SULAIMAN
Pengurus Besar (Pembangunan Harta)
INB Properties Sdn bhd
Aras 3, Wisma INB, Jalan Kepong,
52000 Kuala Lumpur

ARCHITECT'S/ENGINEER'S SIGNATURE

PROJECT TITLE:
CADANGAN PEMBANGUNAN KAMPUS TETAP KOLEJ PENGURUSAN BISNES, UNIVERSITI TENAGA NASIONAL DI BANDAR MUADZAM SHAH, PAHANG DARUL MAKMUR


PACKAGE: ACADEMIC BLOCK (PHASE 3E - ID)

DRAWING TITLE:
LIBRARY
GROUND FLOOR

CONTRACT NO:

SCALE:	DATE: JAN 04
DRAWN BY:	CHECKED BY:
ENGINEER:	APPROVED BY:

DRAWING NO: JD / AC / 0203 - 1183

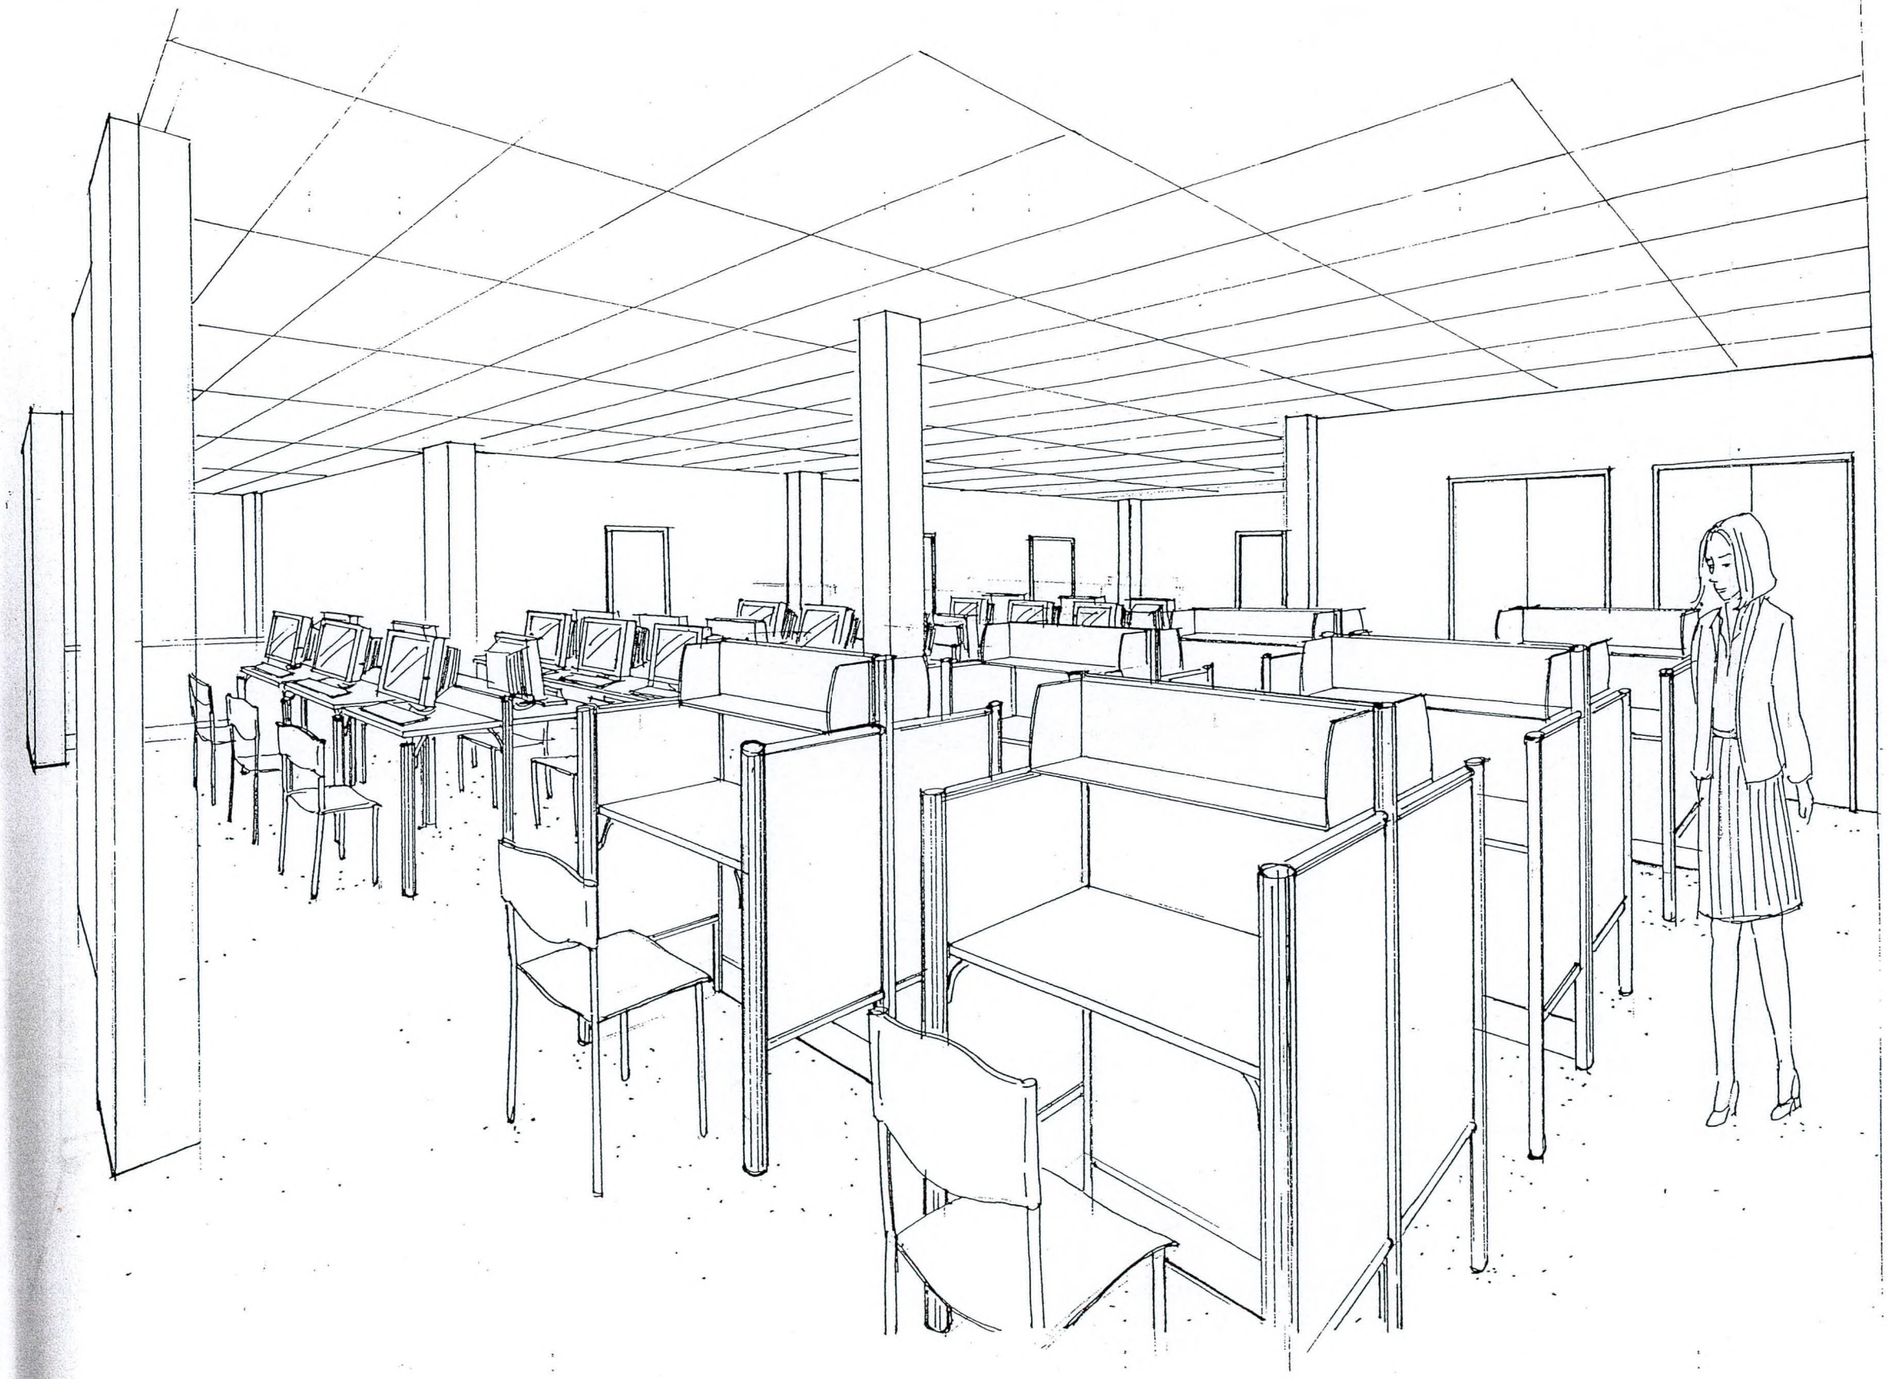

ELECTRONIC RESOURCES INTERNET STATION

TENDER DRAWING

TENAGA NASIONAL BERHAD

UNIVERSITI TENAGA NASIONAL

KAMPUS MUADZAM SHAH, WISMA SULTAN AHMAD SHAH, PAHANG DARUL MAKMUR, MALAYSIA TEL : 4552020 FAX : 4552000

THIS DRAWING IS COPYRIGHT @ 2001

This drawing shall remains the property of Ambre Consultants Sdn. Bhd. and must not be used or copied without written permission.

NO.	DATE	AMENDMENT	NAME

PROJECT CONSULTANT

AMBRE CONSULTANTS SDN BHD.
Suite C22,2nd Floor,Block C,Plaza Pekeliling,
No. 2 Jalan Tun Razak, 50400 Kuala Lumpur.
Tel. No. 03-40413211,40413812,40413812 Fax No. 03-40426124

AMBRE

SUPPORTING CONSULTANTS

ARCHITECT
KRIS BHAT & ASSOCIATES
8-9-11, 8th Floor, Block B,
Menara Phileo Avenue,
No. 2, Jalan Top Kwan Seng,
50450 Kuala Lumpur
Tel: 03-21629411 Fax No: 03-21618419

CONSULTING ENGINEERS
J & A Associates Sdn. Bhd.
CONSULTING ENGINEERS
Suite C22,2nd Floor,Block C,Plaza Pekeliling,
No. 2 Jalan Tun Razak, 50400 Kuala Lumpur.
Tel. No. 03-40413211,40413812,40413812 Fax No. 03-40426124

QUANTITY SURVEYOR
Basar + Harun Sdn.Bhd.
14b, Jalan 222, 46100 Petaling Jaya
Selangor Darul Ehsan, Malaysia
Tel: 03-79559533 Fax: 03-79554991

INTERIOR DESIGNER
jhaf DESIGN
JHAF Design
Unit 14.02b Menara PSCI,
39, Jalan Sultan Ahmad Shah, 10050 Penang
Tel: 04-2282260 Fax: 04-2287076

LANDSCAPE ARCHITECT
SHAPAKAT CONSULTANTS
21-2, Jalan Opera B, U2 D, Taman TTDI Jaya,
40150 Shah Alam, Selangor, Darul Ehsan
Tel : 03-78454125 Fax : 03-78454125

OWNER'S SIGNATURE

ADNAN BIN SULAIMAN
Pengurus Besar (Pembangunan Harta)
TNB Properties Sdn. bhd.
Aras 3, Wisma TNB, Jalan Kepong,
52000 Kuala Lumpur

ARCHITECT'S/ENGINEER'S SIGNATURE

PROJECT TITLE:
CADANGAN PEMBANGUNAN
KAMPUS TETAP KOLEJ
PENGURUSAN BISNES,
UNIVERSITI TENAGA NASIONAL
DI BANDAR MUADZAM SHAH,
PAHANG DARUL MAKMUR

PACKAGE: ACADEMIC BLOCK
(PHASE 3E - ID)


DRAWING TITLE:
LIBRARY
GROUND FLOOR

CONTRACT NO:

SCALE:	DATE: JAN 04
DRAWN BY:	CHECKED BY:
ENGINEER:	APPROVED BY:

DRAWING NO: JD / AC / 0203 - 1183

29/58

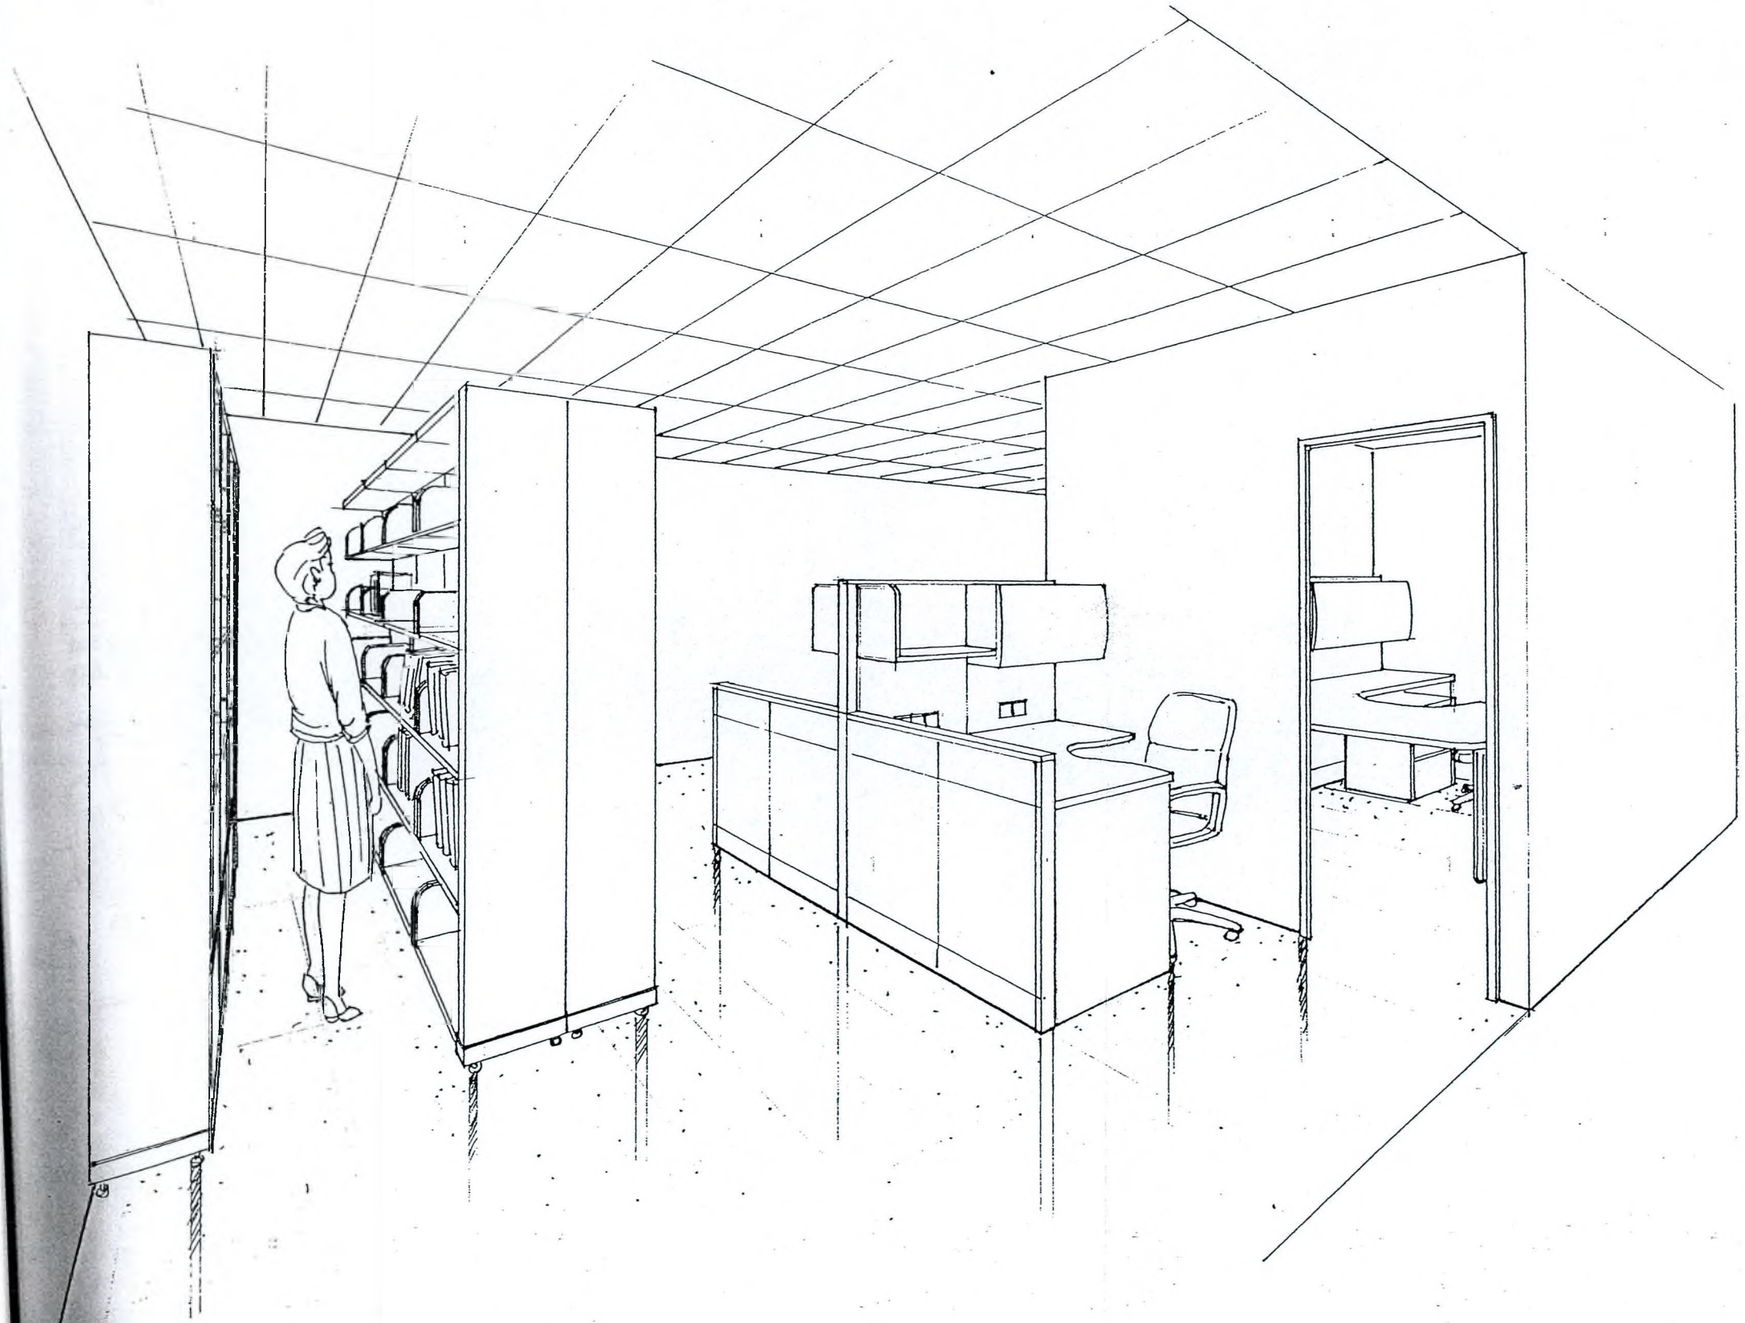

CAT. LIBRARIAN & CATALOGING STAFF

TENDER DRAWING

TENAGA NASIONAL BERHAD

UNIVERSITI TENAGA NASIONAL

KAMPUS MUADZAM SHAH, WISMA SULTAN AHMAD SHAH, PAHANG DARUL MAKMUR, MALAYSIA TEL : 4552020 FAX : 4552000

THIS DRAWING IS COPYRIGHT © 2001

This drawing shall remains the property of Ambre Consultants Sdn. Bhd and must not be used or copied without written permission.

NO.	DATE	AMENDMENT	NAME

PROJECT CONSULTANT

AMBRE CONSULTANTS SDN. BHD.
Suite C22,2nd Floor,Block C,Plaza Pekeliling, No. 2 Jalan Tun Razak, 50400 Kuala Lumpur.
Tel No. 03-40410711,40413612 40413912 Fax No. 03-40413174

AMBRE

SUPPORTING CONSULTANTS

ARCHITECT

IDRIS BHAT & ASSOCIATES
architects
B-9-11, 9th Floor, Block B, Uncang Plaza Ampang, No: 17, Jalan Yap Kwan Seng, 50450 Kuala Lumpur
Tel: 03-21629411 Fax No: 03-21618419

CONSULTING ENGINEERS

J & A Associates Sdn. Bhd.
CONSULTING ENGINEERS
Suite C22,2nd Floor,Block C,Plaza Pekeliling, No. 2 Jalan Tun Razak, 50400 Kuala Lumpur.
Tel No. 03-40410711,40413612 40413912 Fax No. 03-40426124

QUANTITY SURVEYOR

Basar + Harun Sdn.Bhd.
14b, Jalan 222, 46100 Petaling Jaya
Selangor Darul Ehsan, Malaysia
Tel: 03-79559533 Fax: 03-79554991

INTERIOR DESIGNER

jhaf DESIGN
JHAF Design
Unit 14.02b Menara PSC,
39, Jalan Sultan Ahmad Shah, 10050 Penang
Tel: 04-2282260 Fax: 04-2287078

LANDSCAPE ARCHITECT

SHAPAKAT CONSULTANTS
21-2, Jalan Opera B, U2 O, Taman PTD Jaya, 40150 Shah Alam, Selangor Darul Ehsan
Tel : 03-78458825 Fax : 03-78458828

OWNER'S SIGNATURE

ROHAN BIN SULAIMAN
Pengurus Besar (Pembangunan Harta)
TNB Properties Sdn. bhd.
Aras 3, Wisma TNB, Jalan Kepong,
52000 Kuala Lumpur

ARCHITECT'S/ENGINEER'S SIGNATURE

PROJECT TITLE:

CADANGAN PEMBANGUNAN KAMPUS TETAP KOLEJ PENGURUSAN BISNES, UNIVERSITI TENAGA NASIONAL DI BANDAR MUADZAM SHAH, PAHANG DARUL MAKMUR

PACKAGE: ACADEMIC BLOCK (PHASE 3E - ID)

DRAWING TITLE:


LIBRARY
GROUND FLOOR

CONTRACT NO:

SCALE:	DATE: JAN 04
DRAWN BY:	CHECKED BY:
ENGINEER:	APPROVED BY:

DRAWING NO: JD / AC / 0203 - 1183

30/58

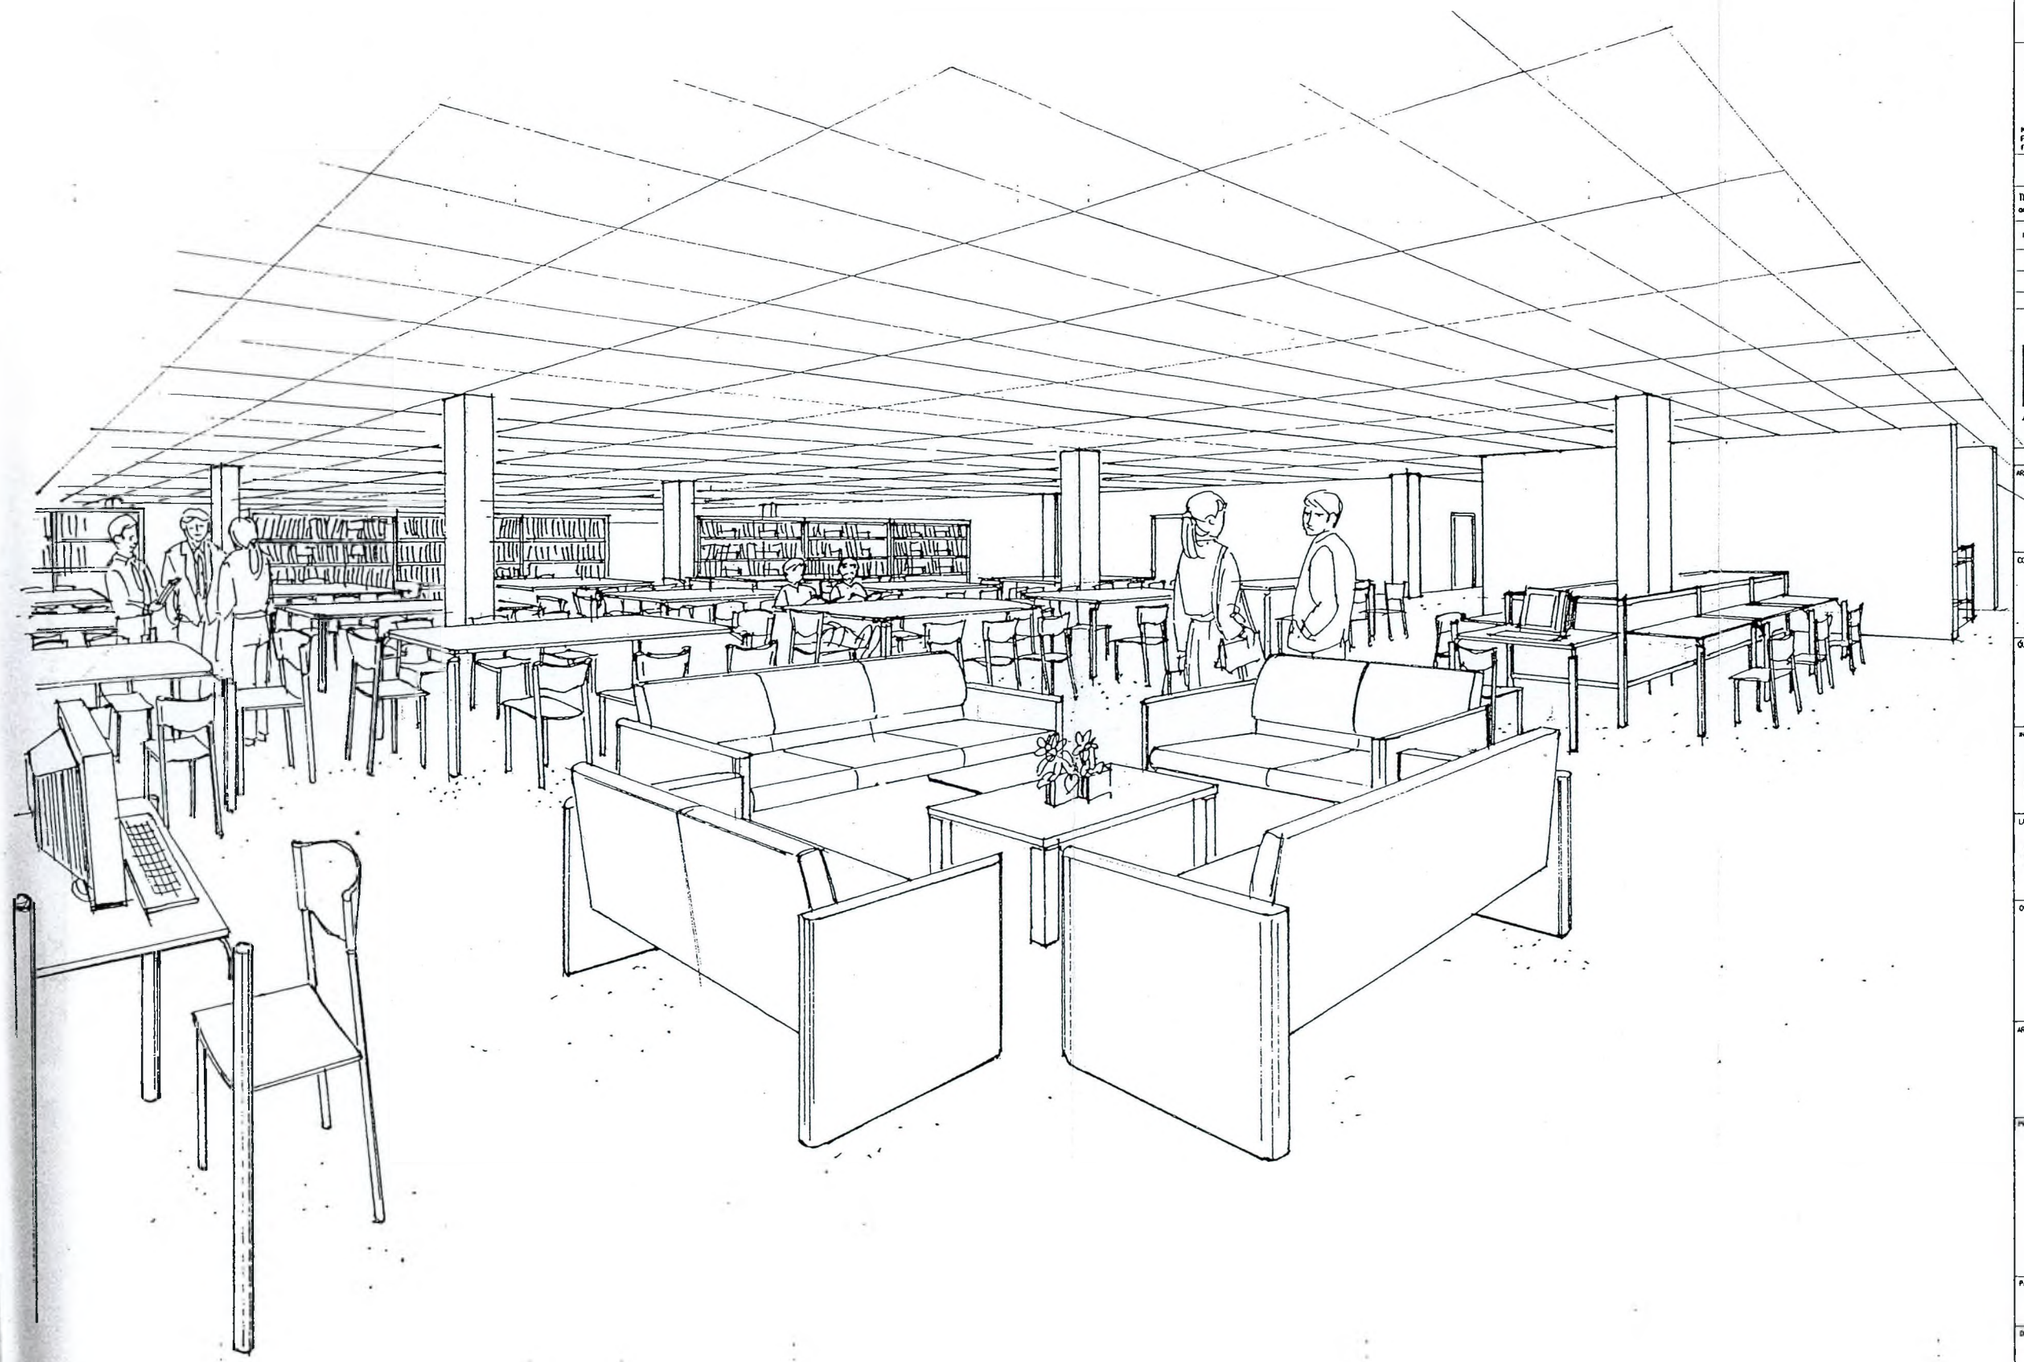

REFERENCE COLLECTION & READING AREA

TENDER DRAWING

TENAGA NASIONAL BERHAD

UNIVERSITI TENAGA NASIONAL

KAMPUS MUADZAM SHAH, MUKIM SULTAN AHMAD SHAH,
PAHANG DARUL MAKMUR, MALAYSIA TEL : 4552020
FAX : 4552000

THIS DRAWING IS COPYRIGHT © 2001

This drawing shall remains the property of Ambre Consultants Sdn. Bhd. and must not be used or copied without written permission.

NO.	DATE	AMENDMENT	NAME

PROJECT CONSULTANT

AMBRE CONSULTANTS SDN. BHD.
Suite C22,2nd Floor,Block C,Plaza Petaling,
No. 2 Jalan Tun Razak, 50400 Kuala Lumpur.
Tel No. 03-40418711,40413812,40413812 Fax No. 03-40426174

SUPPORTING CONSULTANTS

ARCHITECT
KRIS BHAT & ASSOCIATES
a r c h i t e c t s
8-9-11, 8th Floor, Block B,
Wisma Prisco Avenue
No. 57, Jalan Tiap Kiran Sang,
50450 Kuala Lumpur
Tel: 03-21629411 Fax No: 03-21618419

CONSULTING ENGINEERS
J & A Associates Sdn. Bhd.
CONSULTING ENGINEERS
Suite C22,2nd Floor,Block C,Plaza Petaling,
No. 2 Jalan Tun Razak, 50400 Kuala Lumpur.
Tel No. 03-40418711,40413812 40413812 Fax No. 03-40426174

QUANTITY SURVEYOR
Basar + Harun Sdn.Bhd.
14b, Jalan 222, 46100 Petaling Jaya
Selangor Darul Ehsan, Malaysia
Tel: 03-79559533 Fax: 03-79554991

INTERIOR DESIGNER
jhaf DESIGN
JHAF Design
Unit 14.02b Menara PSCI
39, Jalan Sultan Ahmad Shah, 10050 Penang
Tel: 04-2282260 Fax: 04-2287078

LANDSCAPE ARCHITECT
SHAPAKAT CONSULTANTS
21-2, Jalan Dana 8, U2 D, Taman TTDI Jaya,
40150 Shah Alam, Selangor Darul Ehsan
Tel : 03-78490123 Fax : 03-78490120

OWNER'S SIGNATURE

RIDHAN BIN SULAIMAN
Pengurus Besar (Pembangunan Hartal)
TNB Properties Sdn Bhd
Aras 3, Wisma TNB, Jalan Kepong,
52000 Kuala Lumpur

ARCHITECT'S/ENGINEER'S SIGNATURE

PROJECT TITLE:
CADANGAN PEMBANGUNAN
KAMPUS TETAP KOLEJ
PENGURUSAN BISNES,
UNIVERSITI TENAGA NASIONAL
DI BANDAR MUADZAM SHAH,
PAHANG DARUL MAKMUR


PACKAGE: ACADEMIC BLOCK
(PHASE 3E - ID)

DRAWING TITLE:
LIBRARY
GROUND FLOOR

CONTRACT NO:

SCALE:	DATE: JAN 04
DRAWN BY:	CHECKED BY:
ENGINEER:	APPROVED BY:

DRAWING NO: JD / AC / 0203 - 1183

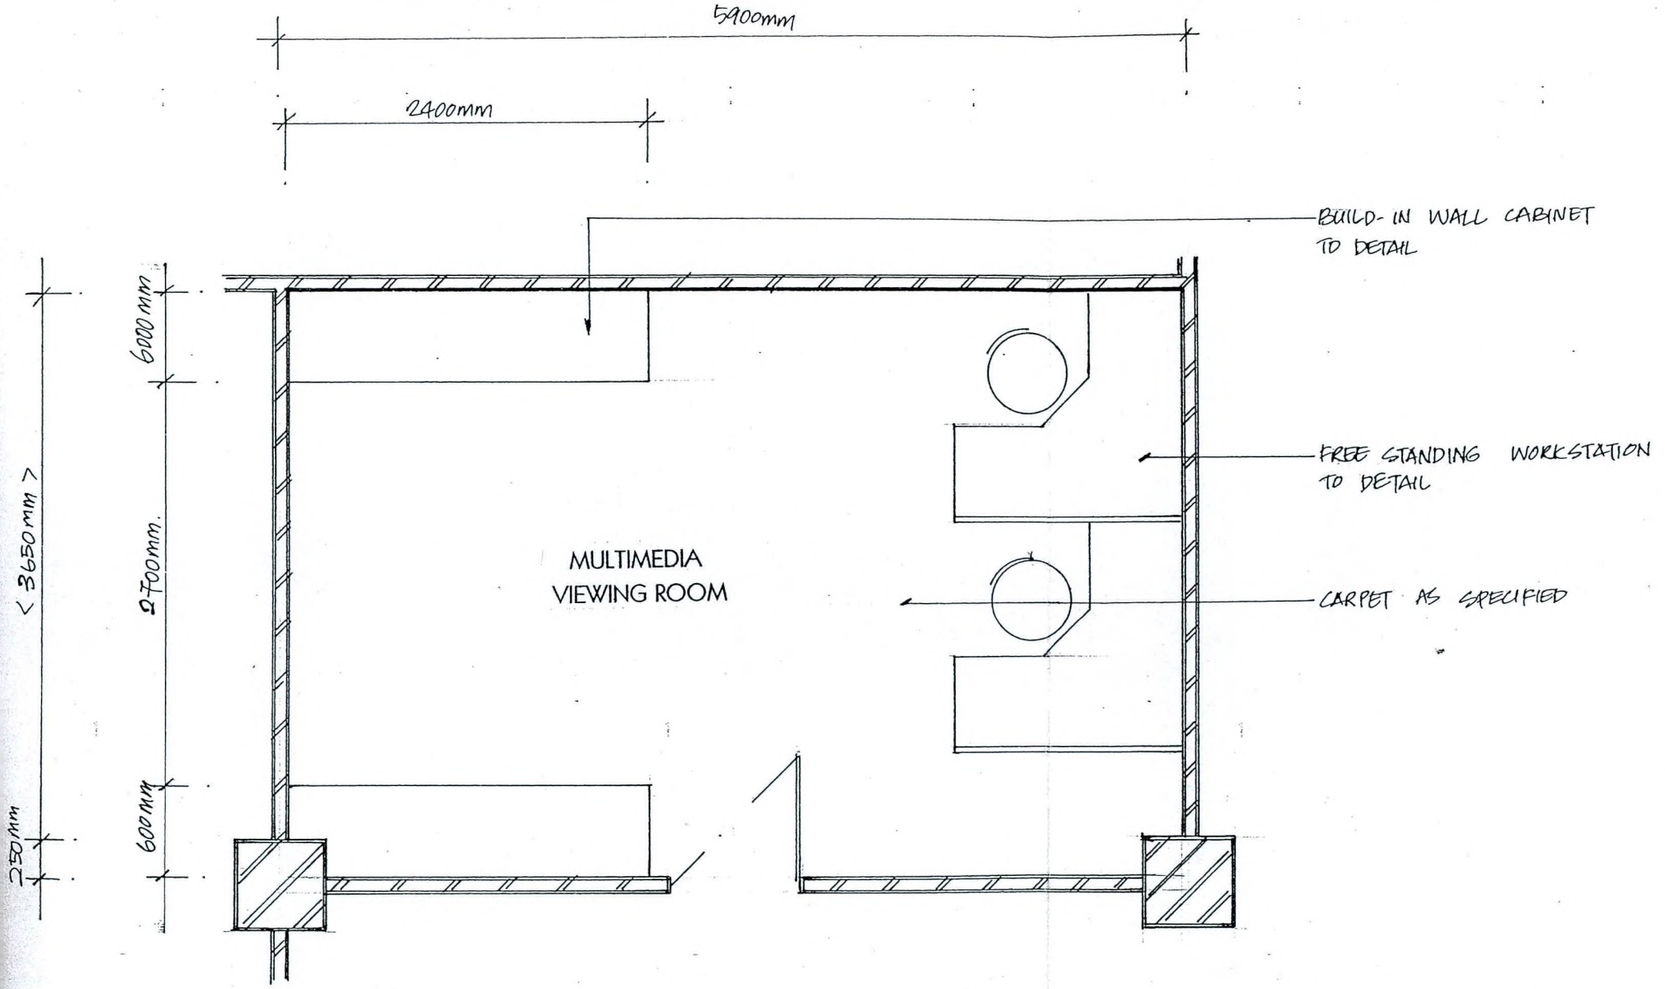

LAYOUT PLAN
SCALE : 1 TO 40

MULTIMEDIA VIEWING ROOM

TENDER DRAWING

TENAGA NASIONAL BERHAD

UNIVERSITI TENAGA NASIONAL

KAMPUS MUADZAM SHAH, WISMA SULTAN AHMAD SHAH, PAHANG DARUL MAKMUR, MALAYSIA TEL : 4552020 FAX : 4552000

THIS DRAWING IS COPYRIGHT @ 2001

This drawing shall remains the property of Ambre Consultants Sdn. Bhd and must not be used or copied without written permission.

NO.	DATE	AMENDMENT	NAME

PROJECT CONSULTANT

AMBRE CONSULTANTS SDN. BHD.
Suite C22,2nd Floor,Block C,Plaza Pekeliling,
No. 2 Jalan Tun Razak, 50400 Kuala Lumpur.
Tel. No. 03-40407111,40413212,40413312 Fax No. 03-4042624

AMBRE

SUPPORTING CONSULTANTS

ARCHITECT
KRIS BHAF & ASSOCIATES
a r c h i t e c t s
B-9-11, 8th Floor, Block B,
Megan Phileo Avenue,
No. 12, Jalan Yap Kwan Seng,
50450 Kuala Lumpur.
Tel: 03-21623411 Fax No: 03-21618419

CONSULTING ENGINEERS
J & A Associates Sdn. Bhd.
CONSULTING ENGINEERS
Suite C22,2nd Floor,Block C,Plaza Pekeliling,
No. 2 Jalan Tun Razak, 50400 Kuala Lumpur.
Tel. No. 03-40413711,40413312 40413812 Fax No. 03-4042624

QUANTITY SURVEYOR
Basar + Harun Sdn.Bhd.
14b, Jalan 222, 46100 Petaling Jaya
Selangor Darul Ehsan, Malaysia
Tel: 03-79559533 Fax: 03-79554991

INTERIOR DESIGNER
jhaf DESIGN
JHAF Design
Unit 14.02b Menara PSCI,
39, Jalan Sultan Ahmad Shah, 10050 Penang
Tel: 04-2282260 Fax: 04-2287078

LANDSCAPE ARCHITECT
SHAPAKAT CONSULTANTS
21-2, Jalan Opera B, U2 D, Taman ITDI Jaya,
[illegible]
Tel : 03-78424123 Fax : 03-78424125

OWNER'S SIGNATURE

ADNAN BIN SULAIMAN
Pengurus Besar (Pembangunan Harta)
TNB Properties Sdn. bhd.
Aras 3, Wisma TNB, Jalan Kepong,
52000 Kuala Lumpur

ARCHITECT'S/ENGINEER'S SIGNATURE

PROJECT TITLE:
CADANGAN PEMBANGUNAN KAMPUS TETAP KOLEJ PENGURUSAN BISNES, UNIVERSITI TENAGA NASIONAL DI BANDAR MUADZAM SHAH, PAHANG DARUL MAKMUR

PACKAGE: ACADEMIC BLOCK (PHASE 3E - ID)

DRAWING TITLE:
LIBRARY
FRIST FLOOR

CONTRACT NO:

SCALE:	DATE: JAN 04
DRAWN BY:	CHECKED BY:
ENGINEER:	APPROVED BY:

DRAWING NO: JD / AC / 0203 - 1183 | 32 / 58



MULTIMEDIA VIEWING ROOM

TENDER DRAWING

TENAGA NASIONAL BERHAD

UNIVERSITI TENAGA NASIONAL

KAMPUS MUADZAM SHAH, WISMA SULTAN AHMAD SHAH, PAHANG DARUL MAKMUR, MALAYSIA TEL : 4552020 FAX : 4552000

THIS DRAWING IS COPYRIGHT © 2001

This drawing shall remains the property of Ambre Consultants Sdn. Bhd. and must not be used or copied without written permission.

NO.	DATE	AMENDMENT	NAME

PROJECT CONSULTANT

AMBRE CONSULTANTS SDN. BHD.
Suite C22,2nd Floor,Block C,Plaza Pekeliling, No. 2 Jalan Tun Razak, 50400 Kuala Lumpur. Tel. No. 03-40410711,40413312,40413912 Fax No. 03-40426124

AMBRE

SUPPORTING CONSULTANTS

ARCHITECT
IDRIS BHAT & ASSOCIATES
a r c h i t e c t s
B-9-11, 9th Floor, Block B, Megan Phileo Avenue, No. 12, Jalan Yap Ah Loy, 50450 Kuala Lumpur
Tel: 03-21622411 Fax No: 03-21618419

CONSULTING ENGINEERS
J & A Associates Sdn. Bhd.
CONSULTING ENGINEERS
Suite C22,2nd Floor,Block C,Plaza Pekeliling, No. 2 Jalan Tun Razak, 50400 Kuala Lumpur. Tel. No. 03-40410711,40413312 40413912 Fax No. 03-40426124

QUANTITY SURVEYOR
Basar + Harun Sdn.Bhd.
14b, Jalan 222, 46100 Petaling Jaya Selangor Darul Ehsan, Malaysia Tel: 03-79559533 Fax: 03-79554991

INTERIOR DESIGNER
JHAF Design
Unit 14.02b Menara PSCI, 39, Jalan Sultan Ahmad Shah, 10050 Penang Tel: 04-2262260 Fax: 04-2287078

LANDSCAPE ARCHITECT
SHAPAKAT CONSULTANTS
21-2, Jalan Opera B, U2 D, Taman TTDI Jaya, 40150 Shah Alam, Selangor Darul Ehsan Tel : 03-78424625 Fax : 03-78424629

OWNER'S SIGNATURE

ADNAN BIN SULAIMAN
Pengurus Besar (Pembangunan Harta)
TNB Properties Sdn. bhd.
Aras 3, Wisma TNB, Jalan Kepong,
52000 Kuala Lumpur

ARCHITECT'S/ENGINEER'S SIGNATURE

PROJECT TITLE:
CADANGAN PEMBANGUNAN KAMPUS TETAP KOLEJ PENGURUSAN BISNES, UNIVERSITI TENAGA NASIONAL DI BANDAR MUADZAM SHAH, PAHANG DARUL MAKMUR


PACKAGE: ACADEMIC BLOCK (PHASE 3E - ID)

DRAWING TITLE:
LIBRARY
FRIST FLOOR

CONTRACT NO.


SCALE:	DATE: JAN 04
DRAWN BY:	CHECKED BY:
ENGINEER	APPROVED BY:

DRAWING NO. JD / AC / 0203 - 1183 | 33 / 58

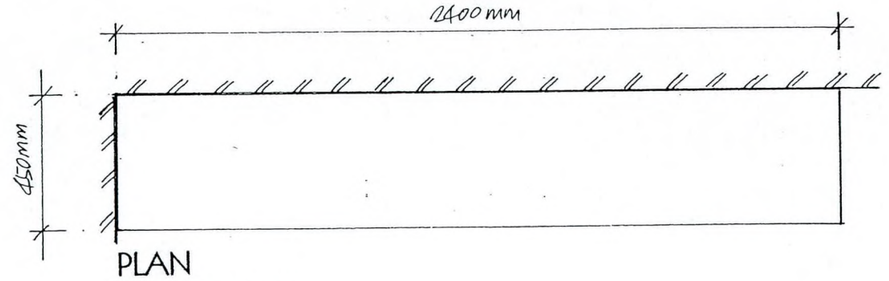


PLAN

SCALE : 1 TO 20

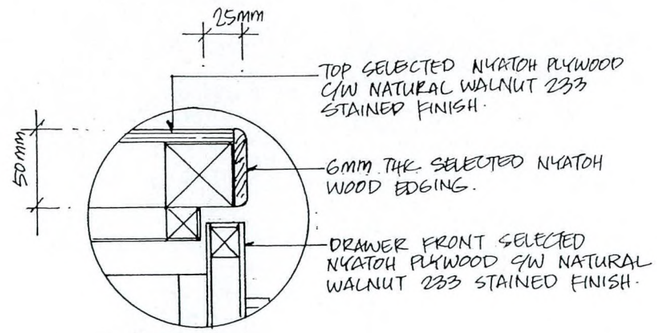


DETAIL A

SCALE : 1 TO 4

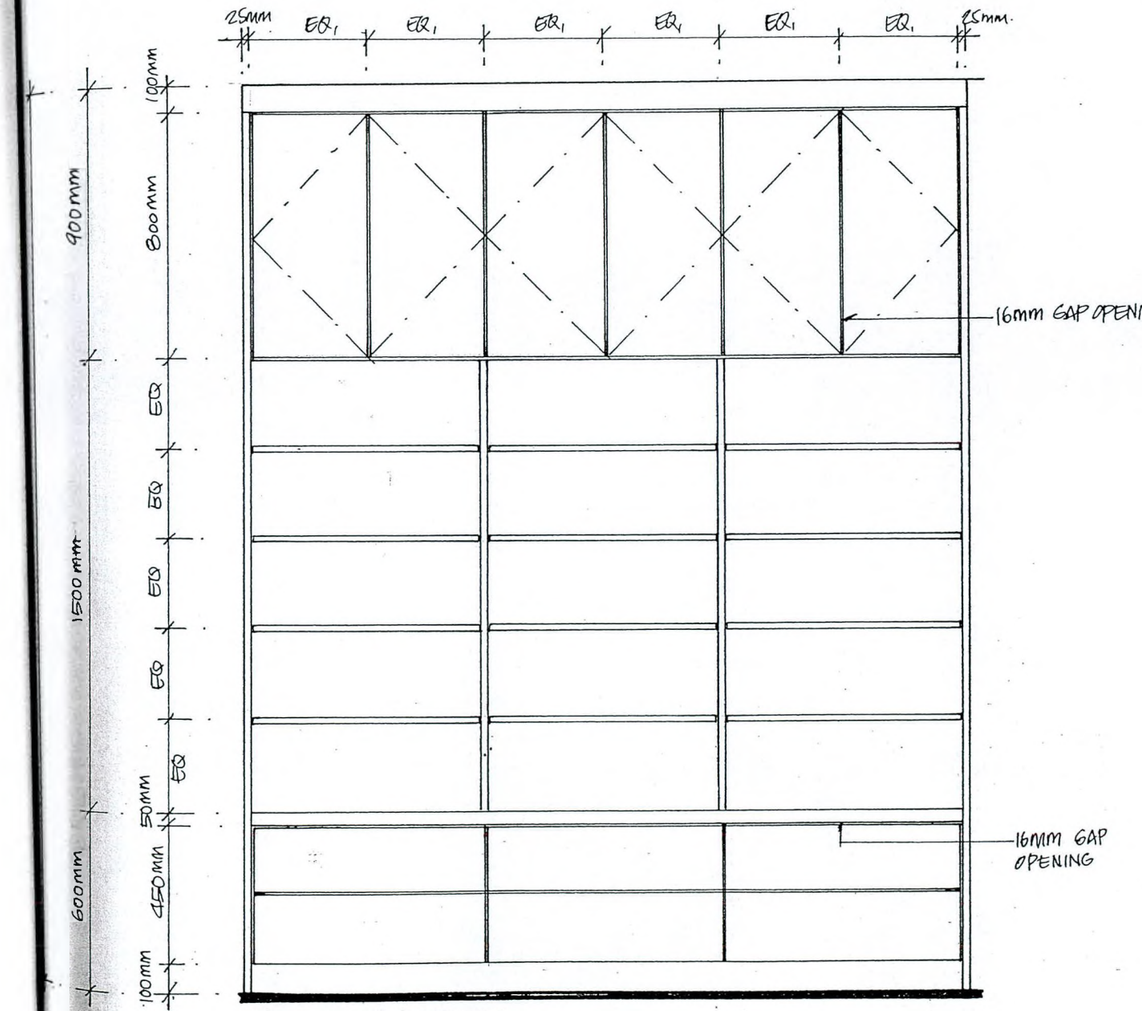

FRONT ELEVATION

SCALE : 1 TO 20

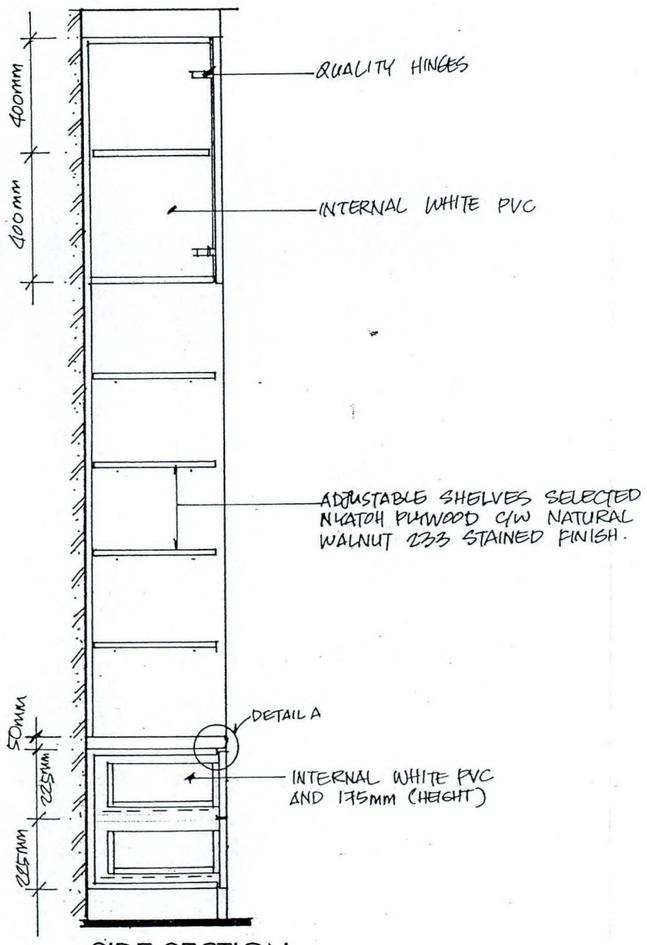

SIDE SECTION

MULTIMEDIA VIEWING CABINET

TENDER DRAWING

TENAGA NASIONAL BERHAD

UNIVERSITI TENAGA NASIONAL

KAMPUS MUADZAM SHAH, MUKIM SULTAN AHMAD SHAH, PAHANG DARUL MAKMUR, MALAYSIA TEL : 4552020 FAX : 4552000

THIS DRAWING IS COPYRIGHT © 2001

This drawing shall remains the property of Ambre Consultants Sdn. Bhd. and must not be used or copied without written permission.

NO.	DATE	AMENDMENT	NAME

PROJECT CONSULTANT

AMBRE CONSULTANTS SDN. BHD.
Suite C22,2nd Floor,Block C,Plaza Pekeliling, No. 2 Jalan Tun Razak, 50400 Kuala Lumpur. Tel No. 03-40426171,40413812,40413912 Fax No. 03-40426124

AMBRE

SUPPORTING CONSULTANTS

ARCHITECT
KRIS BHAT & ASSOCIATES
a r c h i t e c t s
8-9-11, 9th Floor, Block B, Sentral Plaza Avenue, No. 34, Jalan Tun Sambanthan, 50470 Kuala Lumpur. Tel: 03-21829411 Fax No: 03-21818419

CONSULTING ENGINEERS
J & A Associates Sdn. Bhd.
CONSULTING ENGINEERS
Suite C22,2nd Floor,Block C,Plaza Pekeliling, No. 2 Jalan Tun Razak, 50400 Kuala Lumpur. Tel. No. 03-40426171,40413812 40413912 Fax No. 03-40426124

QUANTITY SURVEYOR
Basar + Harun Sdn.Bhd.
14b, Jalan 222, 46100 Petaling Jaya Selangor Darul Ehsan, Malaysia Tel: 03-79559533 Fax: 03-79554991

INTERIOR DESIGNER
JHAF Design
Unit 14.02b Menara PSCL, 39, Jalan Sultan Ahmad Shah, 10050 Penang Tel: 04-2282260 Fax: 04-2287078

LANDSCAPE ARCHITECT
SHAPAKAT CONSULTANTS
21-2, Jalan Opera B, U2 D, Taman TTDI Jaya, 40150 Shah Alam, Selangor, Darul Ehsan Tel : 03-7845823 Fax : 03-7844823

OWNER'S SIGNATURE

ADNAN BIN SULAIMAN
Pengurus Besar (Pembangunan Harta)
TNB Properties Sdn. bhd.
Aras 3, Wisma TNB, Jalan Kepong,
52000 Kuala Lumpur

ARCHITECT'S/ENGINEER'S SIGNATURE

PROJECT TITLE:
CADANGAN PEMBANGUNAN KAMPUS TETAP KOLEJ PENGURUSAN BISNES, UNIVERSITI TENAGA NASIONAL DI BANDAR MUADZAM SHAH, PAHANG DARUL MAKMUR


PACKAGE: ACADEMIC BLOCK (PHASE 3E - ID)

DRAWING TITLE:
LIBRARY
FRIST FLOOR

CONTRACT NO:


SCALE:	DATE: JAN 04
DRAWN BY:	CHECKED BY:
ENGINEER	APPROVED BY:

DRAWING NO. JD / AC / 0203 - 1183

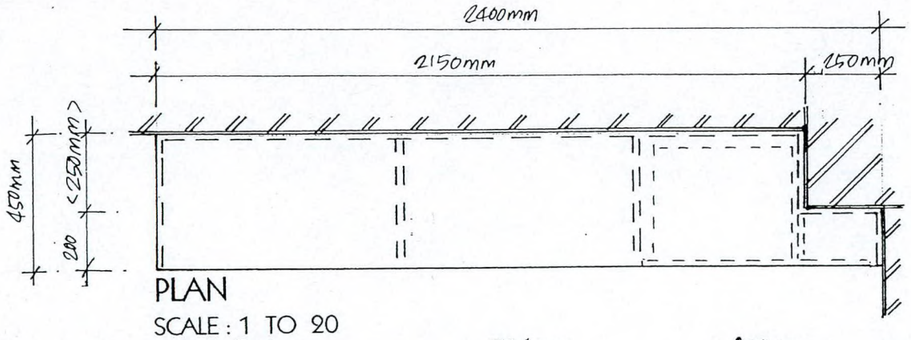


PLAN

SCALE : 1 TO 20

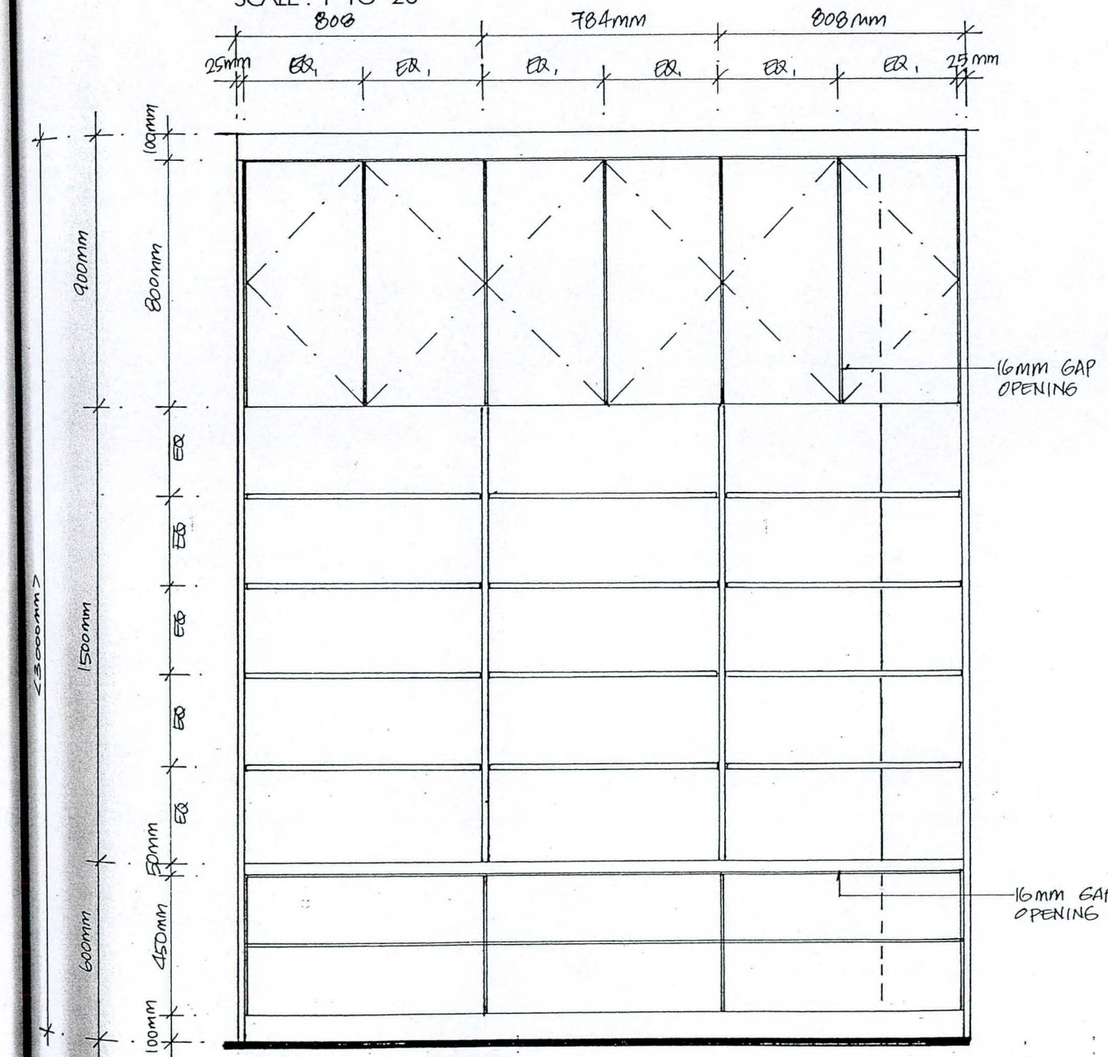


FRONT ELEVATION

SCALE : 1 TO 20

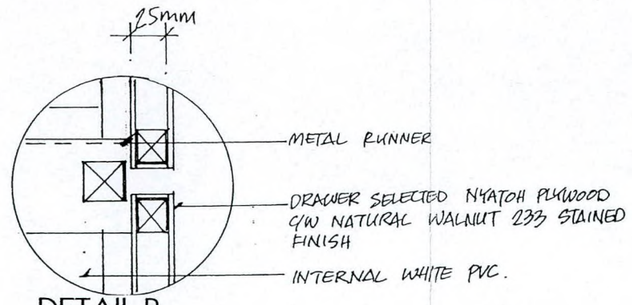

DETAIL B

SCALE : 1 TO 4

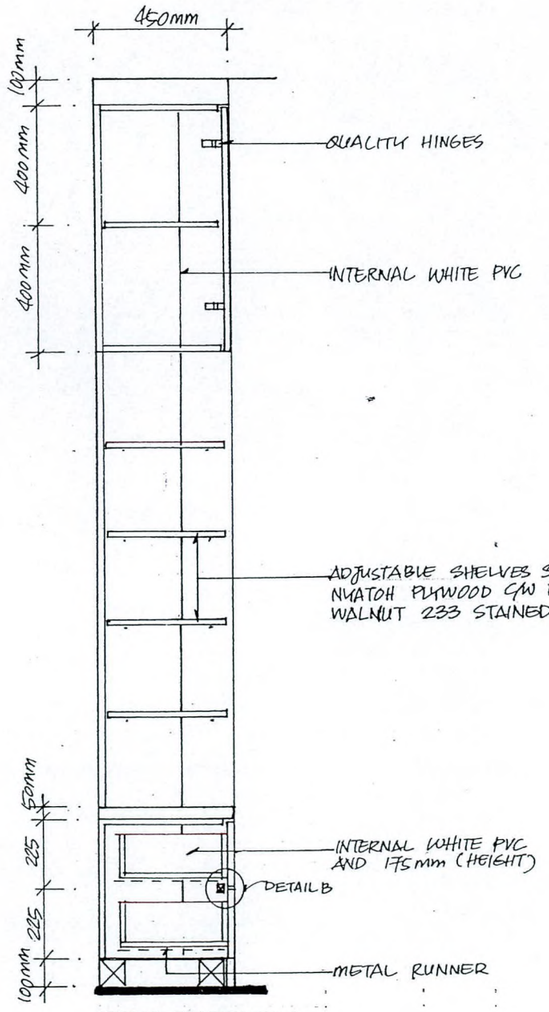

SIDE SECTION

MULTIMEDIA VIEWING CABINET

TENDER DRAWING

TENAGA NASIONAL BERHAD

UNIVERSITI TENAGA NASIONAL

KAMPUS MUADZAM SHAH, WISMA SULTAN AHMAD SHAH, PAHANG DARUL MAKMUR, MALAYSIA TEL : 4552020 FAX : 4552000

THIS DRAWING IS COPYRIGHT © 2001

This drawing shall remains the property of Ambre Consultants Sdn. Bhd and must not be used or copied without written permission.

NO.	DATE	AMENDMENT	NAME

PROJECT CONSULTANT

AMBRE CONSULTANTS SDN. BHD.
Suite C22,2nd Floor,Block C,Plaza Petaling, No. 2 Jalan Tun Razak, 50400 Kuala Lumpur. Tel No. 03-40413711,40413812 40413812 Fax No. 03-40426124

AMBRE

SUPPORTING CONSULTANTS

ARCHITECT

KRIS BHAT & ASSOCIATES
a r c h i t e c t s
B-9-11 9th Floor, Block B, Megan Phileo Avenue, No. 12 Jalan Yap Kwan Seng, 50450 Kuala Lumpur
Tel: 03-21629411 Fax No: 03-21618419

CONSULTING ENGINEERS

J & A Associates Sdn. Bhd.
CONSULTING ENGINEERS
Suite C22,2nd Floor,Block C,Plaza Petaling, No. 2 Jalan Tun Razak, 50400 Kuala Lumpur. Tel No. 03-40413711,40413812 40413812 Fax No. 03-40426124

QUANTITY SURVEYOR

Basar + Harun Sdn.Bhd.
14b, Jalan 222, 46100 Petaling Jaya Selangor Darul Ehsan, Malaysia
Tel: 03-79559533 Fax: 03-79554991

INTERIOR DESIGNER

jhaf DESIGN
JHAF Design
Unit 14.02b Menara PSCI, 39, Jalan Sultan Ahmad Shah, 10050 Penang
Tel: 04-2282260 Fax: 04-2287078

LANDSCAPE ARCHITECT

SHAPAKAT CONSULTANTS
21-2, Jalan Opera B, U2 D, Taman TTDI Jaya, 40150 Shah Alam, Selangor, Darul Ehsan
Tel: 03-7830835 Fax: 03-7830823

OWNER'S SIGNATURE

ADNAN BIN SULAIMAN
Pengurus Besar (Pembangunan Harta)
TNB Properties Sdn. bhd.
Aras 3, Wisma TNB, Jalan Kepong,
52000 Kuala Lumpur

ARCHITECT'S/ENGINEER'S SIGNATURE

PROJECT TITLE:

CADANGAN PEMBANGUNAN KAMPUS TETAP KOLEJ PENGURUSAN BISNES, UNIVERSITI TENAGA NASIONAL DI BANDAR MUADZAM SHAH, PAHANG DARUL MAKMUR

PACKAGE: ACADEMIC BLOCK (PHASE 3E - ID)

DRAWING TITLE:


LIBRARY
FRIST FLOOR

CONTRACT NO:

SCALE:	DATE: JAN 04
DRAWN BY:	CHECKED BY:
ENGINEER	APPROVED BY:

DRAWING NO. JD / AC / 0203 - 1183

35/58

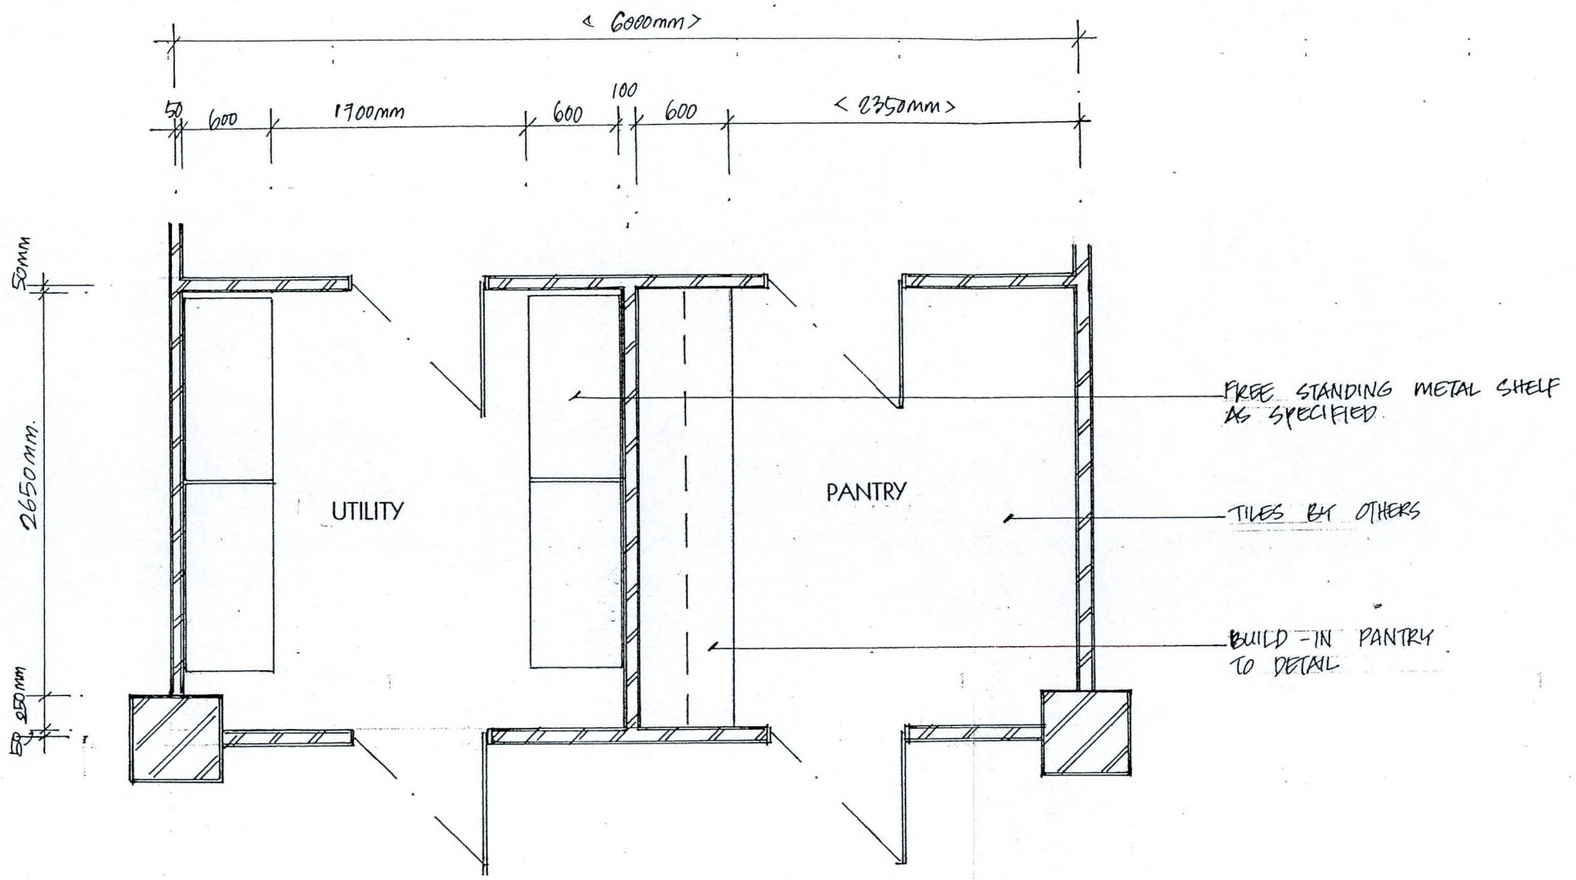

LAYOUT PLAN
SCALE : 1 TO 40

UTILITY & PANTRY

TENDER DRAWING

TENAGA NASIONAL BERHAD

UNIVERSITI TENAGA NASIONAL

KAMPUS MUADZAM SHAH, WISMA SULTAN AHMAD SHAH, PAHANG DARUL MAKMUR, MALAYSIA TEL : 4552020 FAX : 4552000

THIS DRAWING IS COPYRIGHT © 2001

This drawing shall remains the property of Ambre Consultants Sdn. Bhd. and must not be used or copied without written permission.

NO.	DATE	AMENDMENT	NAME

PROJECT CONSULTANT

AMBRE CONSULTANTS SDN. BHD.
Suite C22,2nd Floor,Block C,Plaza Pekeliling, No. 2 Jalan Tun Razak, 50400 Kuala Lumpur. Tel. No. 03-40418271,40413812,40413812 Fax No. 03-4042412

AMBRE

SUPPORTING CONSULTANTS

ARCHITECT
KRIS BHAT & ASSOCIATES
architects
B-9-11 9th Floor, Block B, Megan Phileo Avenue, No. 12, Jalan Yap Kwan Seng, 50450 Kuala Lumpur
Tel: 03-21629411 Fax No: 03-21618419

CONSULTING ENGINEERS
J & A Associates Sdn. Bhd.
CONSULTING ENGINEERS
Suite C22,2nd Floor,Block C,Plaza Pekeliling, No. 2 Jalan Tun Razak, 50400 Kuala Lumpur. Tel. No. 03-40418271,40413812,40413812 Fax No. 03-4042412

QUANTITY SURVEYOR
Basar + Harun Sdn.Bhd.
14b, Jalan 222, 46100 Petaling Jaya Selangor Darul Ehsan, Malaysia
Tel: 03-79559533 Fax: 03-79554991

INTERIOR DESIGNER
jhaf DESIGN
JHAF Design
Unit 14.02b Menara PSCI, 39, Jalan Sultan Ahmad Shah, 10050 Penang
Tel: 04-2282260 Fax: 04-2287078

LANDSCAPE ARCHITECT
SHAPAKAT CONSULTANTS
21-2, Jalan Opera B, U2 D, Taman TTDI Jaya, [illegible]
Tel : 03-7[illegible] Fax : 03-[illegible]

OWNER'S SIGNATURE

ADNAN BIN SULAIMAN
Pengurus Besar (Pembangunan Harta)
TNB Properties Sdn. bhd.
Aras 3, Wisma TNB, Jalan Kepong,
52000 Kuala Lumpur

ARCHITECT'S/ENGINEER'S SIGNATURE

PROJECT TITLE:
CADANGAN PEMBANGUNAN KAMPUS TETAP KOLEJ PENGURUSAN BISNES, UNIVERSITI TENAGA NASIONAL DI BANDAR MUADZAM SHAH, PAHANG DARUL MAKMUR

PACKAGE: ACADEMIC BLOCK (PHASE 3E - ID)

DRAWING TITLE:
LIBRARY
FRIST FLOOR

CONTRACT NO:

SCALE:	DATE: JAN 04
DRAWN BY:	CHECKED BY:
ENGINEER	APPROVED BY:

DRAWING NO. JD / AC / 0203 - 1183



PANTRY ROOM

TENDER DRAWING

TENAGA NASIONAL BERHAD

UNIVERSITI TENAGA NASIONAL

KAMPUS MUADZAM SHAH, WISMA SULTAN AHMAD SHAH, PAHANG DARUL MAKMUR, MALAYSIA TEL : 4552020 FAX : 4552000

THIS DRAWING IS COPYRIGHT © 2001

This drawing shall remains the property of Ambre Consultants Sdn. Bhd and must not be used or copied without written permission.

NO.	DATE	AMENDMENT	NAME

PROJECT CONSULTANT

AMBRE CONSULTANTS SDN. BHD.
Suite C22,2nd Floor,Block C,Plaza Pekeliling,
No. 2 Jalan Tun Razak, 50400 Kuala Lumpur.
Tel No. 03-40410711,40413412 40412912 Fax No. 03-40426124

AMBRE

SUPPORTING CONSULTANTS

ARCHITECT

IDRIS BHAT & ASSOCIATES
architects
B-9-11, 9th Floor, Block B,
Megan Phileo Avenue,
No. 12, Jalan Yap Kwan Seng,
50450 Kuala Lumpur
Tel: 03-21629411 Fax No: 03-21618419

CONSULTING ENGINEERS

J & A Associates Sdn. Bhd.
CONSULTING ENGINEERS
Suite C22,2nd Floor,Block C,Plaza Pekeliling,
No. 2 Jalan Tun Razak, 50400 Kuala Lumpur.
Tel No. 03-40410711,40413412 40412912 Fax No. 03-40426124

QUANTITY SURVEYOR

Bazar + Harun Sdn.Bhd.
14b, Jalan 222, 46100 Petaling Jaya
Selangor Darul Ehsan, Malaysia
Tel: 03-79559533 Fax: 03-79554991

INTERIOR DESIGNER

jhaf DESIGN
JHAF Design
Unit 14.02b Menara PSCI,
39, Jalan Sultan Ahmad Shah, 10050 Penang
Tel: 04-2282260 Fax: 04-2287078

LANDSCAPE ARCHITECT

SHAPAKAT CONSULTANTS
21-2, Jalan Opera B, U2 D, Taman TTDI Jaya,
40150 Shah Alam, Selangor, Darul Ehsan
Tel : 03-78408123 Fax : 03-78408125

OWNER'S SIGNATURE

ADNAN BIN SULAIMAN
Pengurus Besar (Pembangunan Harta)
TNB Properties Sdn. bhd.
Aras 3, Wisma TNB, Jalan Kepong,
52000 Kuala Lumpur

ARCHITECT'S/ENGINEER'S SIGNATURE

PROJECT TITLE:

CADANGAN PEMBANGUNAN
KAMPUS TETAP KOLEJ
PENGURUSAN BISNES,
UNIVERSITI TENAGA NASIONAL
DI BANDAR MUADZAM SHAH,
PAHANG DARUL MAKMUR

PACKAGE: ACADEMIC BLOCK
(PHASE 3E - ID)


DRAWING TITLE:

LIBRARY
FRIST FLOOR

CONTRACT NO:


SCALE:	DATE: JAN 04
DRAWN BY:	CHECKED BY:
ENGINEER	APPROVED BY:

DRAWING NO: JD / AC / 0203 - 1183 37/58

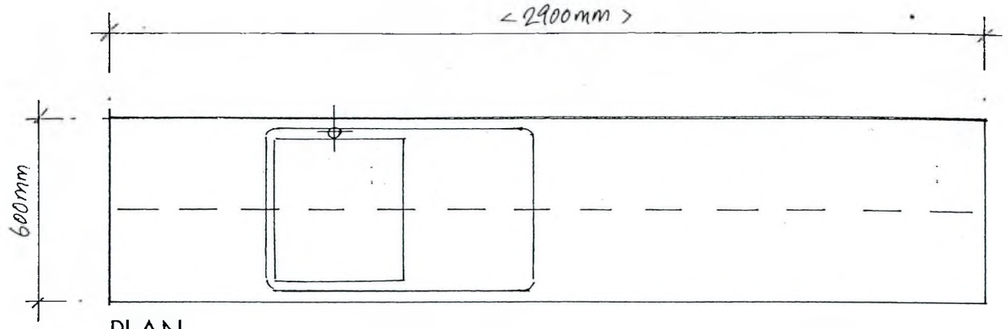


PLAN

SCALE : 1 TO 20

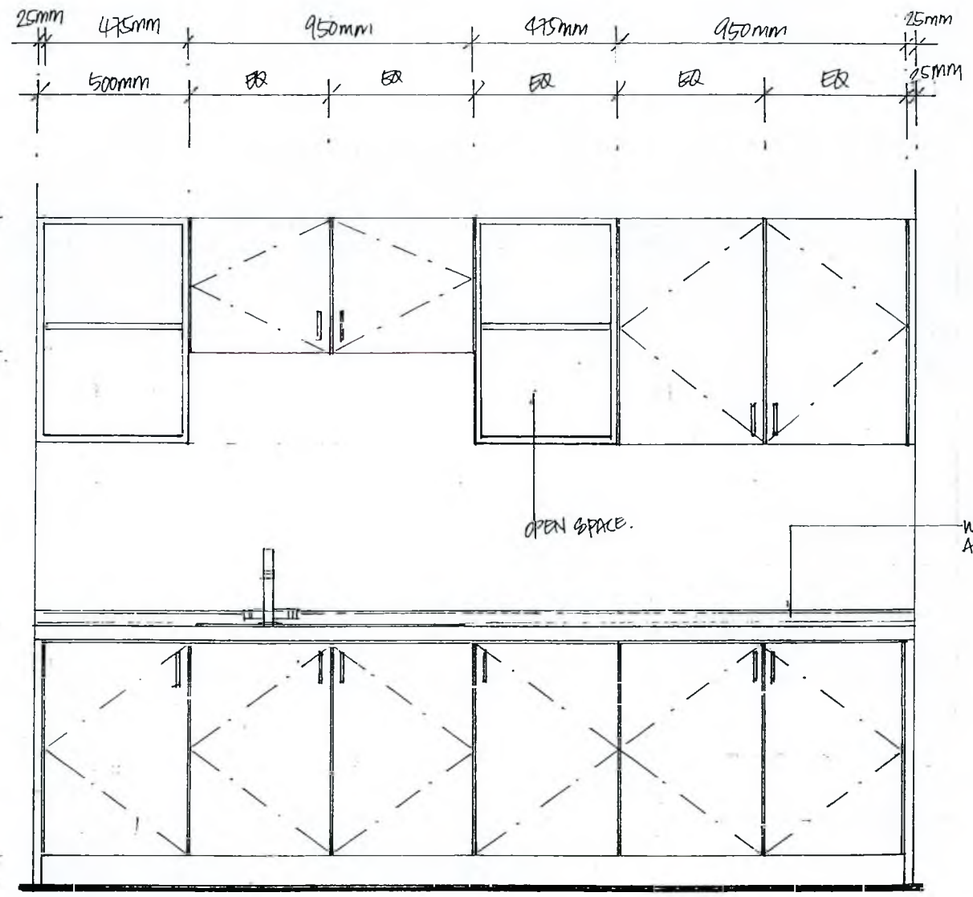


FRONT ELEVATION

SCALE : 1 TO 20

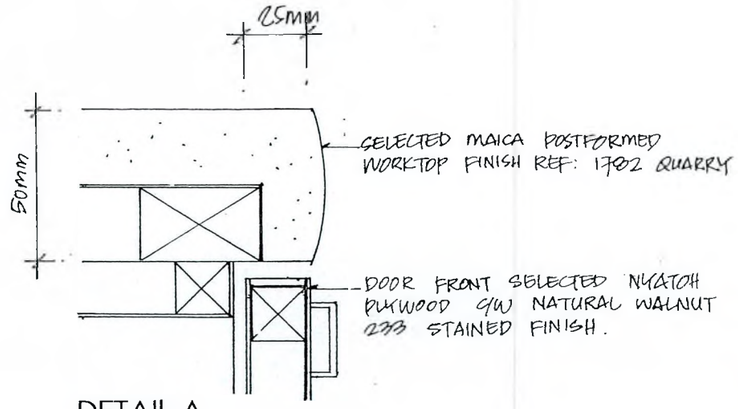

DETAIL A

SCALE : 1 TO 2

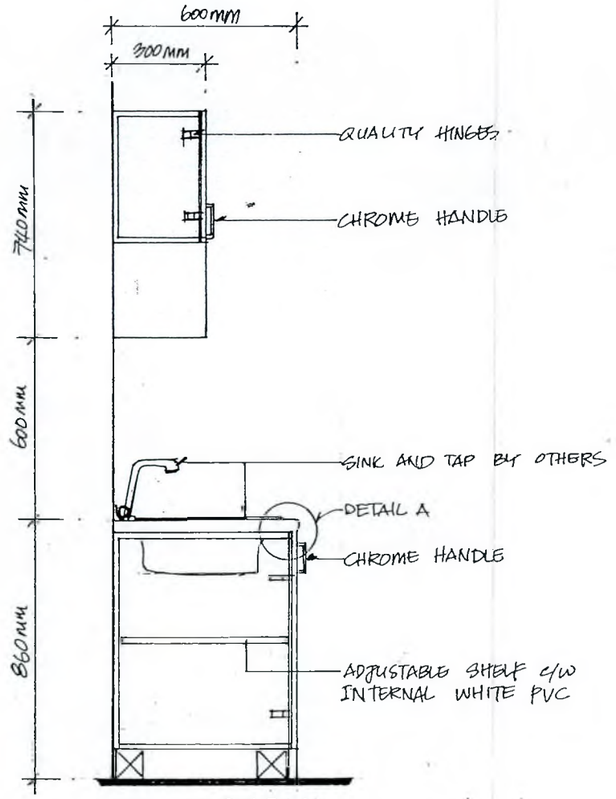

SIDE SECTION

PANTRY CABINET

TENDER DRAWING

TENAGA NASIONAL BERHAD

UNIVERSITI TENAGA NASIONAL

KAMPUS MUADZAM SHAH, WISMA SULTAN AHMAD SHAH, PAHANG DARUL MAKMUR, MALAYSIA TEL : 4552020 FAX : 4552000

THIS DRAWING IS COPYRIGHT © 2001

This drawing shall remains the property of Ambre Consultants Sdn. Bhd. and must not be used or copied without written permission.

NO.	DATE	AMENDMENT	NAME

PROJECT CONSULTANT

AMBRE CONSULTANTS SDN. BHD.
Suite C72,2nd Floor,Block C,Plaza Pekeliling, No. 2 Jalan Tun Razak, 50400 Kuala Lumpur. Tel No. 03-40431311,40413212,40413812 Fax No. 03-4043131

AMBRE

SUPPORTING CONSULTANTS

ARCHITECT

IDRIS BHAI & ASSOCIATES
ARCHITECTS
B-9-11, 9th Floor, Block B, Wagon Plaza Avenue, No. 12, Jalan Tun Razak Seng, 50450 Kuala Lumpur. Tel: 03-21829411 Fax No: 03-21618419

CONSULTING ENGINEERS

J & A Associates Sdn. Bhd.
CONSULTING ENGINEERS
Suite C22,2nd Floor,Block C,Plaza Pekeliling, No. 2 Jalan Tun Razak, 50400 Kuala Lumpur. Tel No. 03-40410211,40413812 Fax No. 03-40426124

QUANTITY SURVEYOR

Basar + Harun Sdn.Bhd.
14b, Jalan 222, 46100 Petaling Jaya Selangor Darul Ehsan, Malaysia Tel: 03-79559533 Fax: 03-79554991

INTERIOR DESIGNER

jhaf DESIGN
JHAF Design
Unit 14.02b Menara PSCL, 39, Jalan Sultan Ahmad Shah, 10050 Penang Tel: 04-2282260 Fax: 04-2287078

LANDSCAPE ARCHITECT

SHAPAKAT CONSULTANTS
31-2, Jalan Opera 8, U2 0, Taman Ttdi Jaya, 40150 Shah Alam Selangor Darul Ehsan Tel : 03-78424615 Fax : 03-78424615

OWNER'S SIGNATURE

ADNAN BIN SULAIMAN
Pengurus Besar (Pembangunan Harta)
TNB Properties Sdn. bhd.
Aras 3, Wisma TNB, Jalan Kepong,
52000 Kuala Lumpur

ARCHITECT'S/ENGINEER'S SIGNATURE

PROJECT TITLE:

CADANGAN PEMBANGUNAN KAMPUS TETAP KOLEJ PENGURUSAN BISNES, UNIVERSITI TENAGA NASIONAL DI BANDAR MUADZAM SHAH, PAHANG DARUL MAKMUR

PACKAGE: ACADEMIC BLOCK (PHASE 3E - ID)

DRAWING TITLE:

LIBRARY
FRIST FLOOR

CONTRACT NO:

SCALE:	DATE: JAN 04
DRAWN BY:	CHECKED BY:
ENGINEER:	APPROVED BY:

DRAWING NO: JD / AC / 0203 - 1183

38 / 58



UTILITY ROOM

TENDER DRAWING

TENAGA NASIONAL BERHAD

UNIVERSITI TENAGA NASIONAL

KAMPUS MUADZAM SHAH, WISMA SULTAN AHMAD SHAH,
PAHANG DARUL MAKMUR, MALAYSIA TEL : 4552020
FAX : 4552000

THIS DRAWING IS COPYRIGHT @ 2001

This drawing shall remains the property of Ambre Consultants Sdn. Bhd and must not be used or copied without written permission.

NO.	DATE	AMENDMENT	NAME

PROJECT CONSULTANT

AMBRE CONSULTANTS SDN. BHD.
Suite C22,2nd Floor,Block C,Plaza Petaling,
No. 2 Jalan Tun Razak, 50400 Kuala Lumpur.
Tel No. 03-40416711,40413812,40413912 Fax No. 03-40426124

AMBRE

SUPPORTING CONSULTANTS

ARCHITECT

KRIS BHAT & ASSOCIATES
a r c h i t e c t s
8-9-11 9th Floor, Block B,
Uptown, Petaling Avenue,
No. 1, Jalan Tun Kwan Seng,
50450 Kuala Lumpur.
Tel: 03-21629411 Fax No: 03-21618419

CONSULTING ENGINEERS

J & A Associates Sdn. Bhd.
CONSULTING ENGINEERS
Suite C22,2nd Floor,Block C,Plaza Petaling,
No. 2 Jalan Tun Razak, 50400 Kuala Lumpur.
Tel No. 03-40416711,40413812 40413912 Fax No. 03-40426124

QUANTITY SURVEYOR

Basar + Harun Sdn.Bhd.
14b, Jalan 222, 46100 Petaling Jaya
Selangor Darul Ehsan, Malaysia
Tel: 03-79559533 Fax: 03-79554991

INTERIOR DESIGNER

jhaf DESIGN
JHAF Design
Unit 14.02b Menara PSCI,
39, Jalan Sultan Ahmad Shah, 10050 Penang
Tel: 04-2282260 Fax: 04-2287078

LANDSCAPE ARCHITECT

SHAPAKAT CONSULTANTS
21-3, Jalan Dewa 8, U2 D, Taman TTDI Jaya,
40150 Shah Alam, Selangor, Darul Ehsan
Tel : 03-7843835 Fax : 03-7844123

OWNER'S SIGNATURE

ADNAN BIN SULAIMAN
Pengurus Besar (Pembangunan Harta)
TNB Properties Sdn. bhd.
Aras 3, Wisma TNB, Jalan Kepong,
52000 Kuala Lumpur

ARCHITECT S/ENGINEER'S SIGNATURE

PROJECT TITLE:

CADANGAN PEMBANGUNAN
KAMPUS TETAP KOLEJ
PENGURUSAN BISNES,
UNIVERSITI TENAGA NASIONAL
DI BANDAR MUADZAM SHAH,
PAHANG DARUL MAKMUR

PACKAGE: ACADEMIC BLOCK
(PHASE 3E - ID)


DRAWING TITLE:

LIBRARY
FRIST FLOOR

CONTRACT NO.

SCALE:	DATE: JAN 04
DRAWN BY.	CHECKED BY.
ENGINEER	APPROVED BY.

DRAWING NO: JD / AC / 0203 - 1183

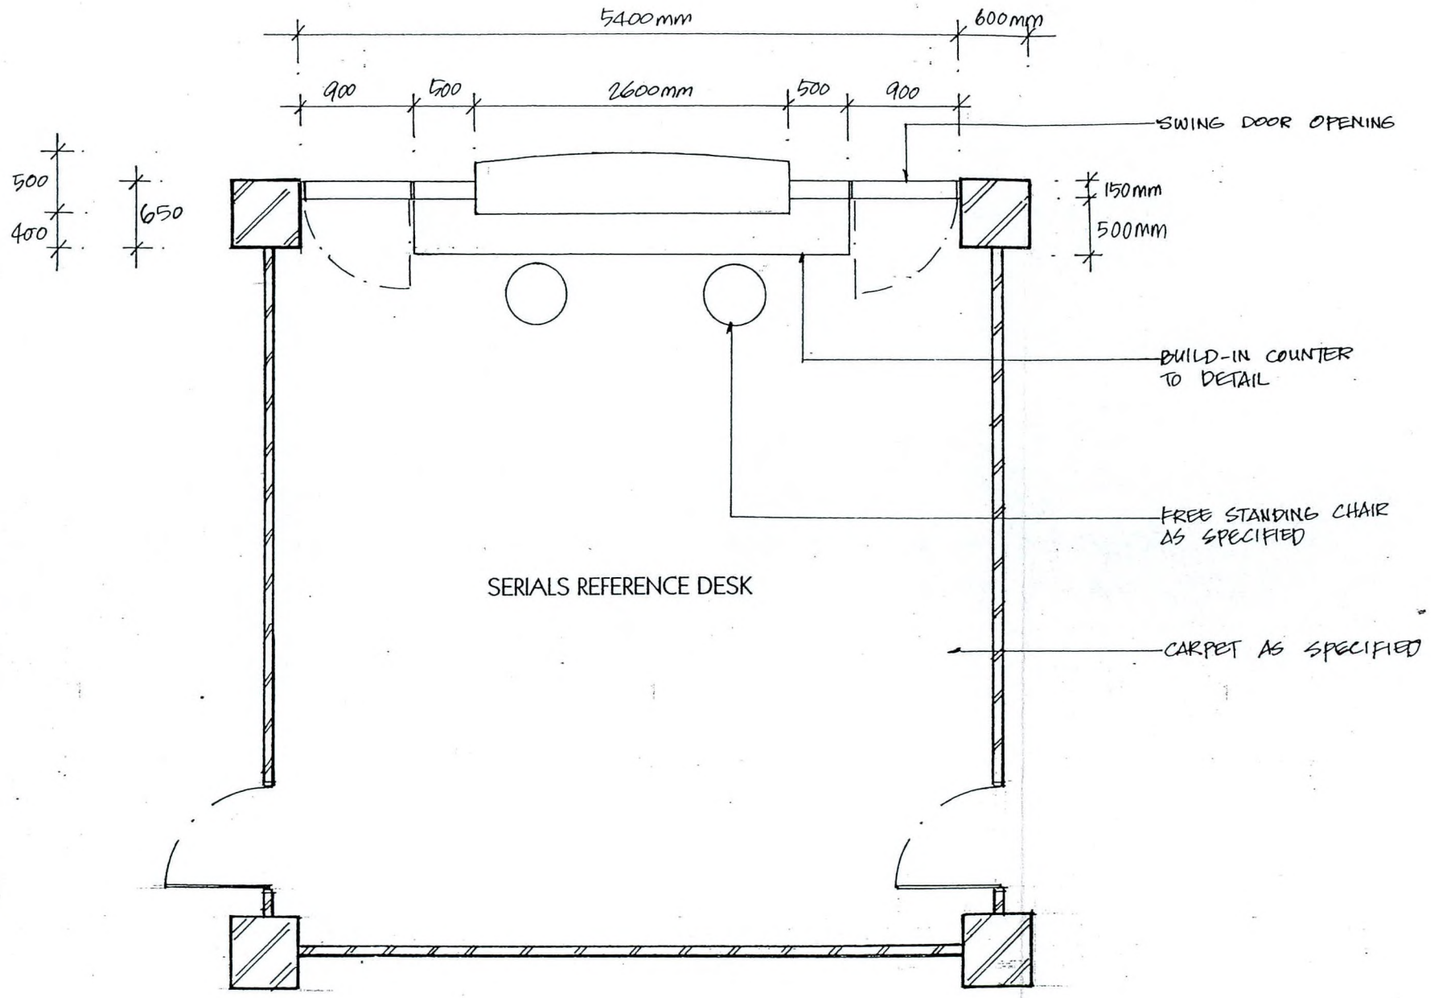

LAYOUT PLAN
SCALE : 1 TO 50

SERIALS REFERENCE DESK

TENDER DRAWING

TENAGA NASIONAL BERHAD

UNIVERSITI TENAGA NASIONAL

KAMPUS MUADZAM SHAH, WISMA SULTAN AHMAD SHAH, PAHANG DARUL MAKMUR, MALAYSIA TEL : 4552020 FAX : 4552000

THIS DRAWING IS COPYRIGHT @ 2001

This drawing shall remains the property of Ambre Consultants Sdn. Bhd. and must not be used or copied without written permission.

NO.	DATE	AMENDMENT	NAME

PROJECT CONSULTANT

AMBRE CONSULTANTS SDN. BHD.
Suite C22,2nd Floor,Block C,Plaza Pekeliling,
No. 2 Jalan Tun Razak, 50400 Kuala Lumpur.
Tel. No. 03-40413711,40413812,40413912 Fax No. 03-40426174

AMBRE

SUPPORTING CONSULTANTS

ARCHITECT
KRIS BHAT & ASSOCIATES
architects
B-9-11, 8th Floor, Block B,
Megan Phileo Avenue,
No. 12, Jalan Yap Kwan Seng,
50450 Kuala Lumpur
Tel: 03-21629411 Fax No: 03-21618419

CONSULTING ENGINEERS
J & A Associates Sdn. Bhd.
CONSULTING ENGINEERS
Suite C22,2nd Floor,Block C,Plaza Pekeliling,
No. 2 Jalan Tun Razak, 50400 Kuala Lumpur.
Tel. No. 03-40413711,40413812 40413912 Fax No. 03-40426174

QUANTITY SURVEYOR
Basar + Harun Sdn.Bhd.
14b, Jalan 222, 46100 Petaling Jaya
Selangor Darul Ehsan, Malaysia
Tel: 03-79559533 Fax: 03-79554991

INTERIOR DESIGNER
jhaf DESIGN
JHAF Design
Unit 14.02b Menara PSCL
39, Jalan Sultan Ahmad Shah, 10050 Penang
Tel: 04-2282260 Fax: 04-2287078

LANDSCAPE ARCHITECT
SHAPAKAT CONSULTANTS
21-2, Jalan Opera B, U2 D, Taman TTDI Jaya,
40150 Shah Alam, Selangor, Darul Ehsan
Tel : 03-78424123 Fax : 03-78424125

OWNER'S SIGNATURE

ADNAN BIN SULAIMAN
Pengurus Besar (Pembangunan Harta)
TNB Properties Sdn. bhd.
Aras 3, Wisma TNB, Jalan Kepong,
52000 Kuala Lumpur

ARCHITECT'S/ENGINEER'S SIGNATURE

PROJECT TITLE:
CADANGAN PEMBANGUNAN
KAMPUS TETAP KOLEJ
PENGURUSAN BISNES,
UNIVERSITI TENAGA NASIONAL
DI BANDAR MUADZAM SHAH,
PAHANG DARUL MAKMUR


PACKAGE: ACADEMIC BLOCK
(PHASE 3E - ID)

DRAWING TITLE:
LIBRARY
FRIST FLOOR

CONTRACT NO.

SCALE:	DATE: JAN 04
DRAWN BY:	CHECKED BY:
ENGINEER:	APPROVED BY:

DRAWING NO. JD / AC / 0203 - 1183 | 40/58

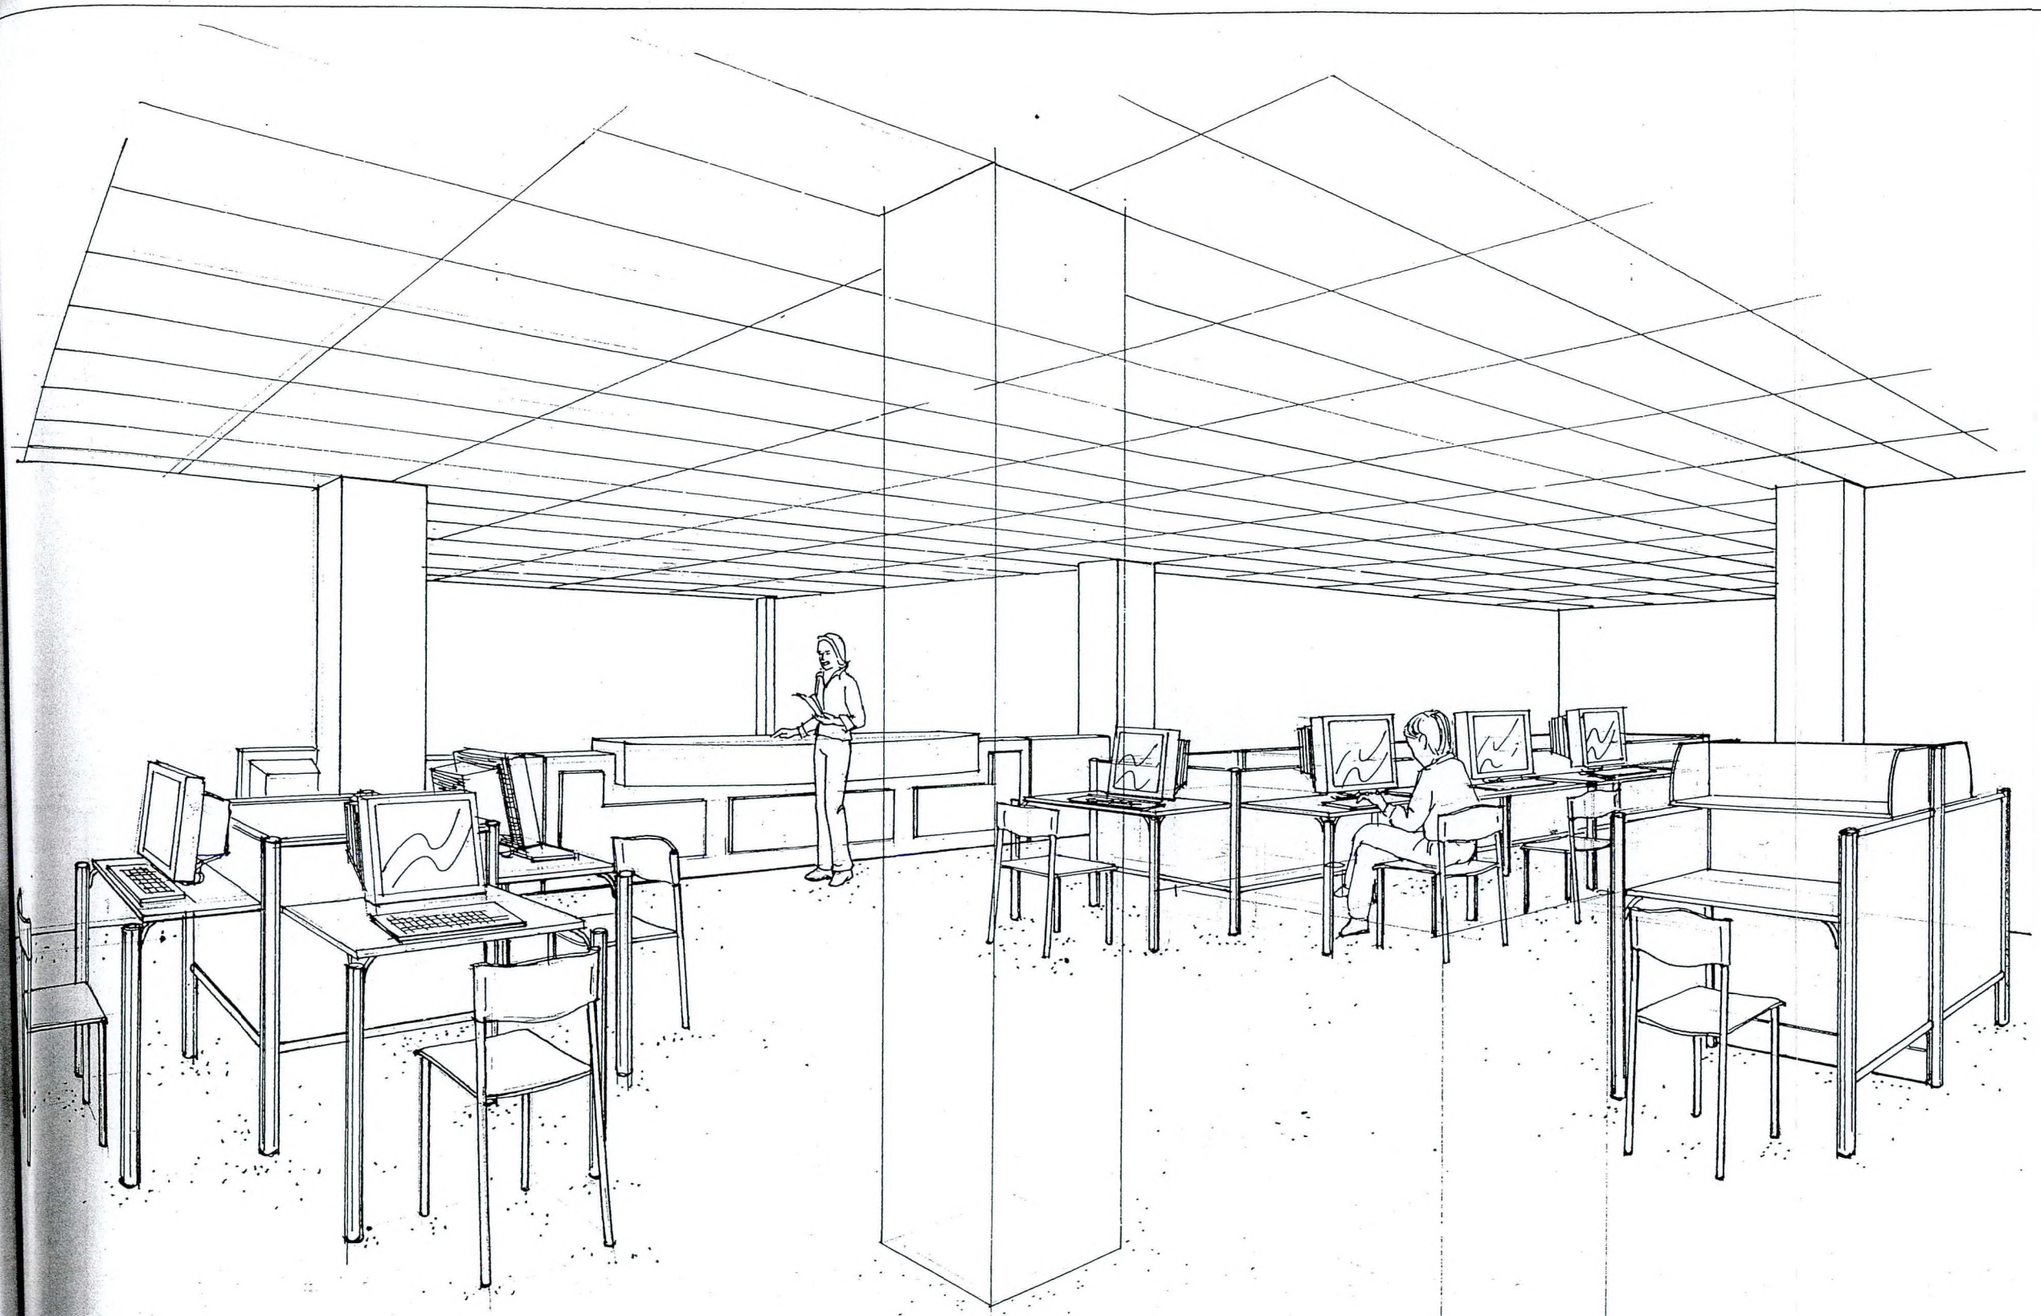

ONLINE DATABASE & SERIALS REF. DESK

TENDER DRAWING

TENAGA NASIONAL BERHAD

UNIVERSITI TENAGA NASIONAL

KAMPUS MUADZAM SHAH, WISMA SULTAN AHMAD SHAH, PAHANG DARUL MAKMUR, MALAYSIA TEL : 4552020 FAX : 4552000

THIS DRAWING IS COPYRIGHT @ 2001

This drawing shall remains the property of Ambre Consultants Sdn. Bhd. and must not be used or copied without written permission.

NO.	DATE	AMENDMENT	NAME

PROJECT CONSULTANT

AMBRE CONSULTANTS SDN BHD.
Suite C22,2nd Floor,Block C,Plaza Pekeliling, No. 2 Jalan Tun Razak, 50400 Kuala Lumpur.
Tel No. 03-40410211,40413812,40413812 Fax No. 03-40426124

AMBRE

SUPPORTING CONSULTANTS

ARCHITECT
IDRIS BHAI & ASSOCIATES
Architects
B-9-11, 9th Floor, Block B, Megan Phileo Amanah, No. 2, Jalan Yap Kwan Seng, 50450 Kuala Lumpur
Tel: 03-21629411 Fax No: 03-21618419

CONSULTING ENGINEERS
J & A Associates Sdn. Bhd.
CONSULTING ENGINEERS
Suite C22,2nd Floor,Block C,Plaza Pekeliling, No. 2 Jalan Tun Razak, 50400 Kuala Lumpur.
Tel No. 03-40410211,40413812,40413812 Fax No. 03-40426124

QUANTITY SURVEYOR
Bosar + Harun Sdn.Bhd.
14b, Jalan 222, 46100 Petaling Jaya Selangor Darul Ehsan, Malaysia
Tel: 03-79559533 Fax: 03-79554991

INTERIOR DESIGNER
jhaf DESIGN
JHAF Design
Unit 14.02b Menara PSC1, 39, Jalan Sultan Ahmad Shah, 10050 Penang
Tel: 04-2282260 Fax: 04-2287078

LANDSCAPE ARCHITECT
SHAPAKAT CONSULTANTS
21-2, Jalan Opera B, U2 D, Taman PTDI Jaya, [illegible]
Tel: [illegible] Fax: [illegible]

OWNER'S SIGNATURE

ADNAN BIN SULAIMAN
Pengurus Besar (Pembangunan Harta)
TNB Properties Sdn. bhd.
Aras 3, Wisma TNB, Jalan Kepong,
52000 Kuala Lumpur

ARCHITECT'S/ENGINEER'S SIGNATURE

PROJECT TITLE:
CADANGAN PEMBANGUNAN KAMPUS TETAP KOLEJ PENGURUSAN BISNES, UNIVERSITI TENAGA NASIONAL DI BANDAR MUADZAM SHAH, PAHANG DARUL MAKMUR


PACKAGE: ACADEMIC BLOCK (PHASE 3E - ID)

DRAWING TITLE:
LIBRARY
FRIST FLOOR


CONTRACT NO.

SCALE:	DATE: JAN 04
DRAWN BY:	CHECKED BY:
ENGINEER:	APPROVED BY:


DRAWING NO. JD / AC / 0203 - 1183

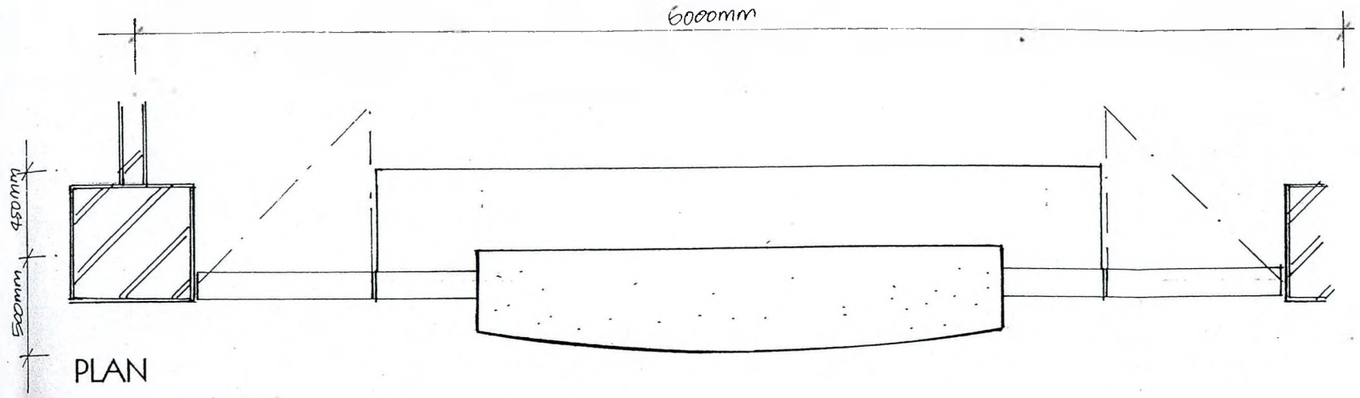


PLAN
SCALE : 1 TO 30

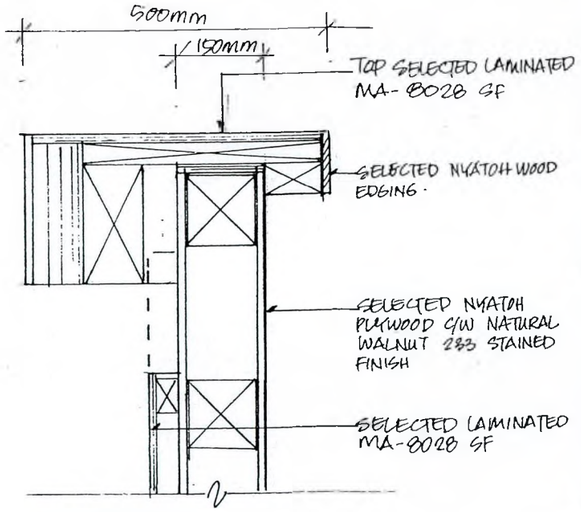

DETAIL A
SCALE : 1 TO 5

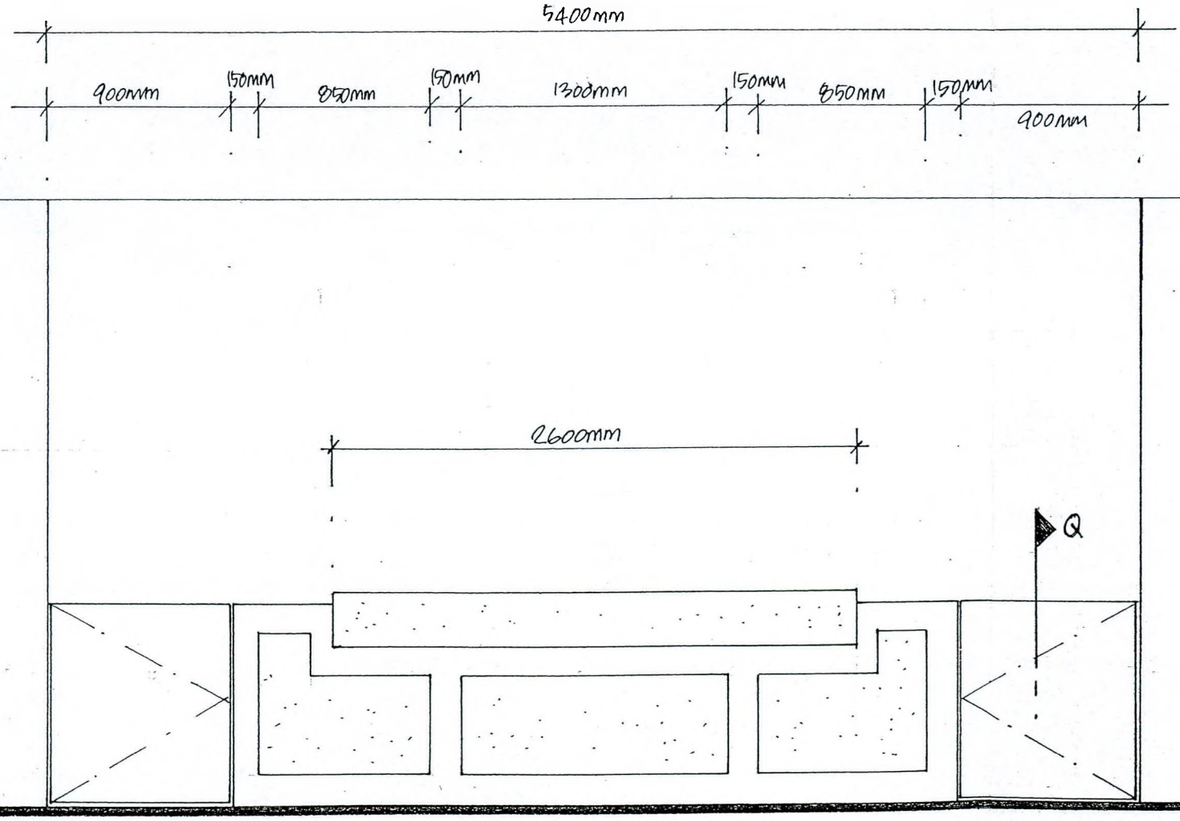

FRONT ELEVATION
SCALE : 1 TO 30

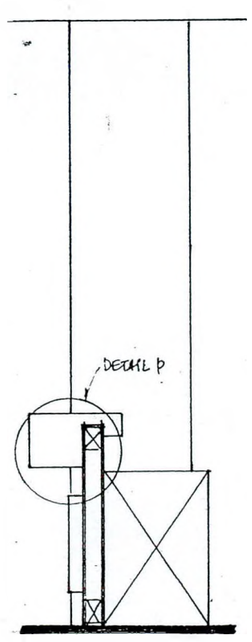

SIDE SECTION

SERIALS REFERENCE COUNTER

TENDER DRAWING

TENAGA NASIONAL BERHAD

UNIVERSITI TENAGA NASIONAL
KAMPUS MUADZAM SHAH, WISMA SULTAN AHMAD SHAH, PAHANG DARUL MAKMUR, MALAYSIA TEL : 4552020 FAX : 4552000

THIS DRAWING IS COPYRIGHT © 2001
This drawing shall remains the property of Ambre Consultants Sdn. Bhd and must not be used or copied without written permission.

NO.	DATE	AMENDMENT	NAME

PROJECT CONSULTANT
AMBRE CONSULTANTS SDN BHD.
Suite C22,2nd Floor,Block C,Plaza Pekeliling, No. 2 Jalan Tun Razak, 50400 Kuala Lumpur.
Tel No. 03-40426171,40413812/40413812 Fax No. 03-40426174

SUPPORTING CONSULTANTS

ARCHITECT
IDRIS BIN J & ASSOCIATES
a r c h i t e c t s
B-9-11, 9th Floor, Block B, Megan Phileo Avenue, No. 12, Jalan Yap Kwan Seng, 50450 Kuala Lumpur.
Tel: 03-21629411 Fax No: 03-21618419

CONSULTING ENGINEERS
J & A Associates Sdn. Bhd.
CONSULTING ENGINEERS
Suite C22,2nd Floor,Block C,Plaza Pekeliling, No. 2 Jalan Tun Razak, 50400 Kuala Lumpur.
Tel No. 03-40426211,40413812/40413812 Fax No. 03-40426174

QUANTITY SURVEYOR
Bazar + Harun Sdn.Bhd.
14b, Jalan 222, 46100 Petaling Jaya Selangor Darul Ehsan, Malaysia
Tel: 03-79559533 Fax: 03-79554991

INTERIOR DESIGNER
jhaf DESIGN
JHAF Design
Unit 14.02b Menara PSC1, 39, Jalan Sultan Ahmad Shah, 10050 Penang
Tel: 04-2282260 Fax: 04-2287078

LANDSCAPE ARCHITECT
SHAPAKAT CONSULTANTS
31-2, Jalan Opera B, U3 0, Taman 1104 Jaya,
[illegible]

OWNER'S SIGNATURE
NORAH BINTI SULAIMAN
Pengurus Besar (Pembangunan Harta)
TNB Properties Sdn bhd.
Aras 3, Wisma TNB, Jalan Kepong,
52000 Kuala Lumpur

ARCHITECT'S/ENGINEER'S SIGNATURE

PROJECT TITLE:
CADANGAN PEMBANGUNAN KAMPUS TETAP KOLEJ PENGURUSAN BISNES, UNIVERSITI TENAGA NASIONAL DI BANDAR MUADZAM SHAH, PAHANG DARUL MAKMUR


PACKAGE: ACADEMIC BLOCK (PHASE 3E - ID)

DRAWING TITLE:
LIBRARY
FRIST FLOOR


CONTRACT NO:

SCALE:	DATE: JAN 04
DRAWN BY:	CHECKED BY:
ENGINEER	APPROVED BY:


DRAWING NO: JD / AC / 0203 - 1183

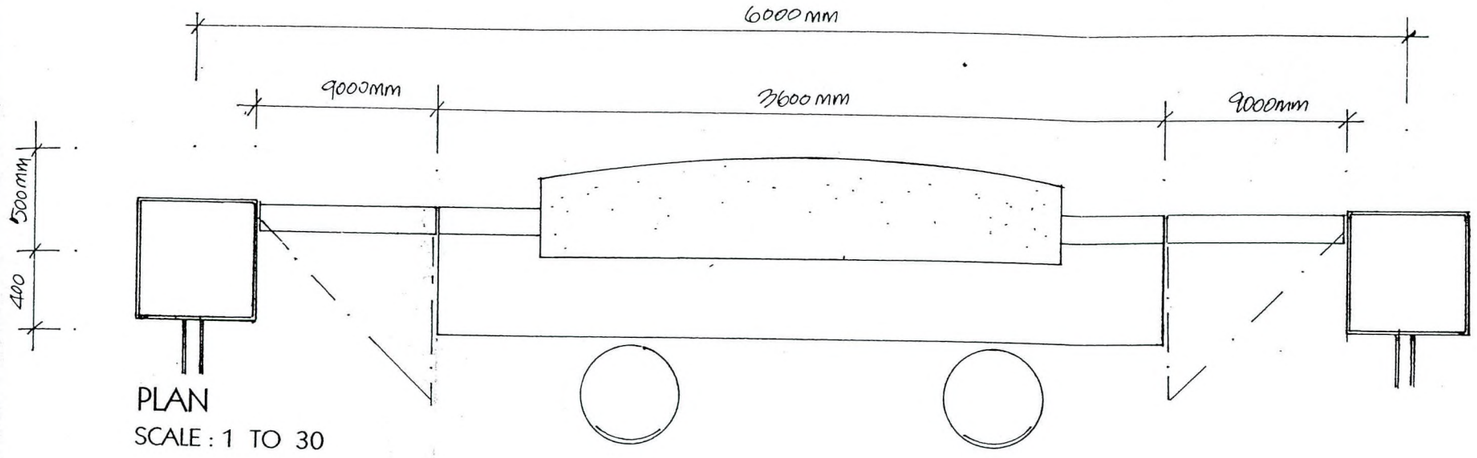


PLAN
SCALE : 1 TO 30

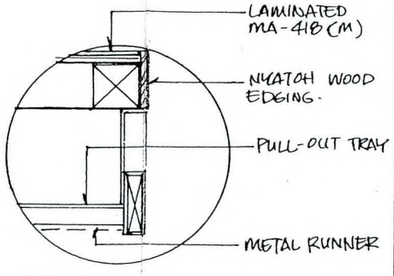

DETAIL B
SCALE : 1 TO 5

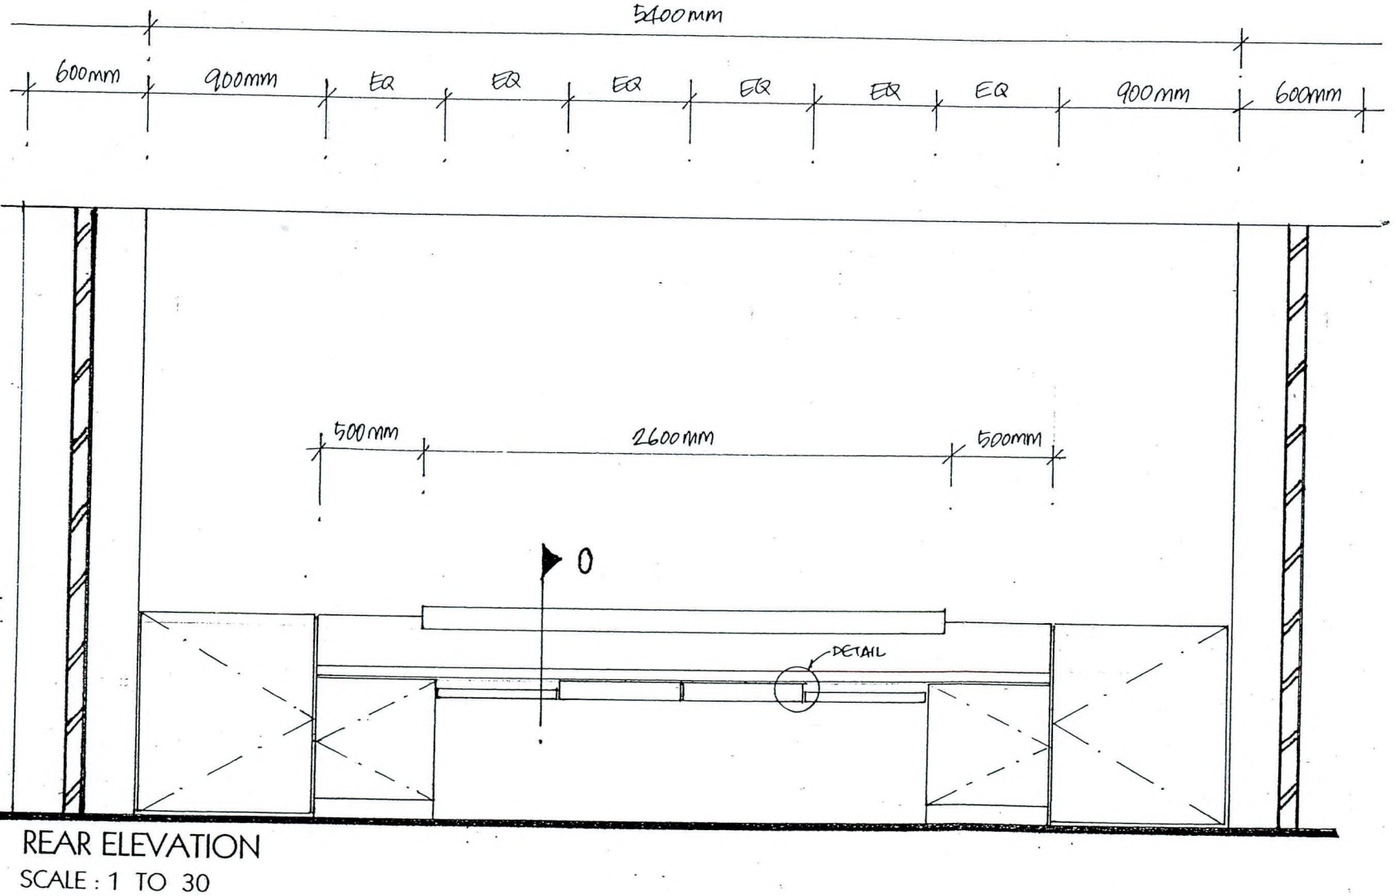

REAR ELEVATION
SCALE : 1 TO 30

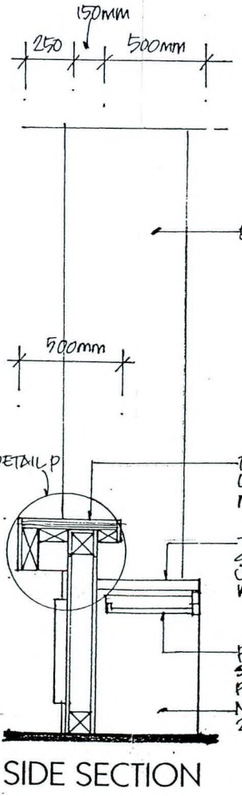

SIDE SECTION

SERIALS REFERENCE COUNTER

TENDER DRAWING

TENAGA NASIONAL BERHAD

UNIVERSITI TENAGA NASIONAL

KAMPUS SULTAN AHMAD SHAH, WILAYAH SULTAN AHMAD SHAH, PAHANG DARUL MAKMUR, MALAYSIA TEL : 4552020 FAX : 4552000

THIS DRAWING IS COPYRIGHT © 2001

This drawing shall remains the property of Ambre Consultants Sdn. Bhd. and must not be used or copied without written permission.

NO.	DATE	AMENDMENT	NAME

PROJECT CONSULTANT

AMBRE CONSULTANTS SDN. BHD.
Suite C22,2nd Floor,Block C,Plaza Pekeliling, No. 2 Jalan Tun Razak, 50400 Kuala Lumpur. Tel No. 03-40413711,40413812,40413812 Fax No. 03-40426121

AMBRE

SUPPORTING CONSULTANTS

ARCHITECT
IDRIS BHAT & ASSOCIATES
B-9-11, 9th Floor, Block B, Megan Phileo Avenue, No. 12, Jalan Yap Kwan Seng, 50450 Kuala Lumpur. Tel: 03-21629411 Fax No: 03-21618419

CONSULTING ENGINEERS
J & A Associates Sdn. Bhd.
CONSULTING ENGINEERS
Suite C22,2nd Floor,Block C,Plaza Pekeliling, No. 2 Jalan Tun Razak, 50400 Kuala Lumpur. Tel. No. 03-40413711,40413812 40413812 Fax No. 03-40426121

QUANTITY SURVEYOR
Basar + Harun Sdn.Bhd.
14b, Jalan 222, 46100 Petaling Jaya Selangor Darul Ehsan, Malaysia Tel: 03-79559533 Fax: 03-79554991

INTERIOR DESIGNER
jhaf DESIGN
JHAF Design Unit 14.02b Menara PSCI, 39, Jalan Sultan Ahmad Shah, 10050 Penang Tel: 04-2282260 Fax: 04-2287078

LANDSCAPE ARCHITECT
SHAPAKAT CONSULTANTS
21-2, Jalan Opera B, U2 D, Taman TTDI Jaya, 40150 Shah Alam, Selangor, West Dom Tel : 03-78804125 Fax : 03-78804125

OWNER'S SIGNATURE

ADNAN BIN SULAIMAN
Pengurus Besar (Pembangunan Harta)
TNB Properties Sdn. bhd.
Aras 3, Wisma TNB, Jalan Kepong,
52000 Kuala Lumpur

ARCHITECT'S/ENGINEER'S SIGNATURE

PROJECT TITLE:
CADANGAN PEMBANGUNAN KAMPUS TETAP KOLEJ PENGURUSAN BISNES, UNIVERSITI TENAGA NASIONAL DI BANDAR MUADZAM SHAH, PAHANG DARUL MAKMUR


PACKAGE: ACADEMIC BLOCK (PHASE 3E - ID)

DRAWING TITLE:
LIBRARY
FRIST FLOOR

CONTRACT NO:

SCALE:	DATE: JAN 04
DRAWN BY:	CHECKED BY:
ENGINEER:	APPROVED BY:

DRAWING NO. JD / AC / 0203 - 1183

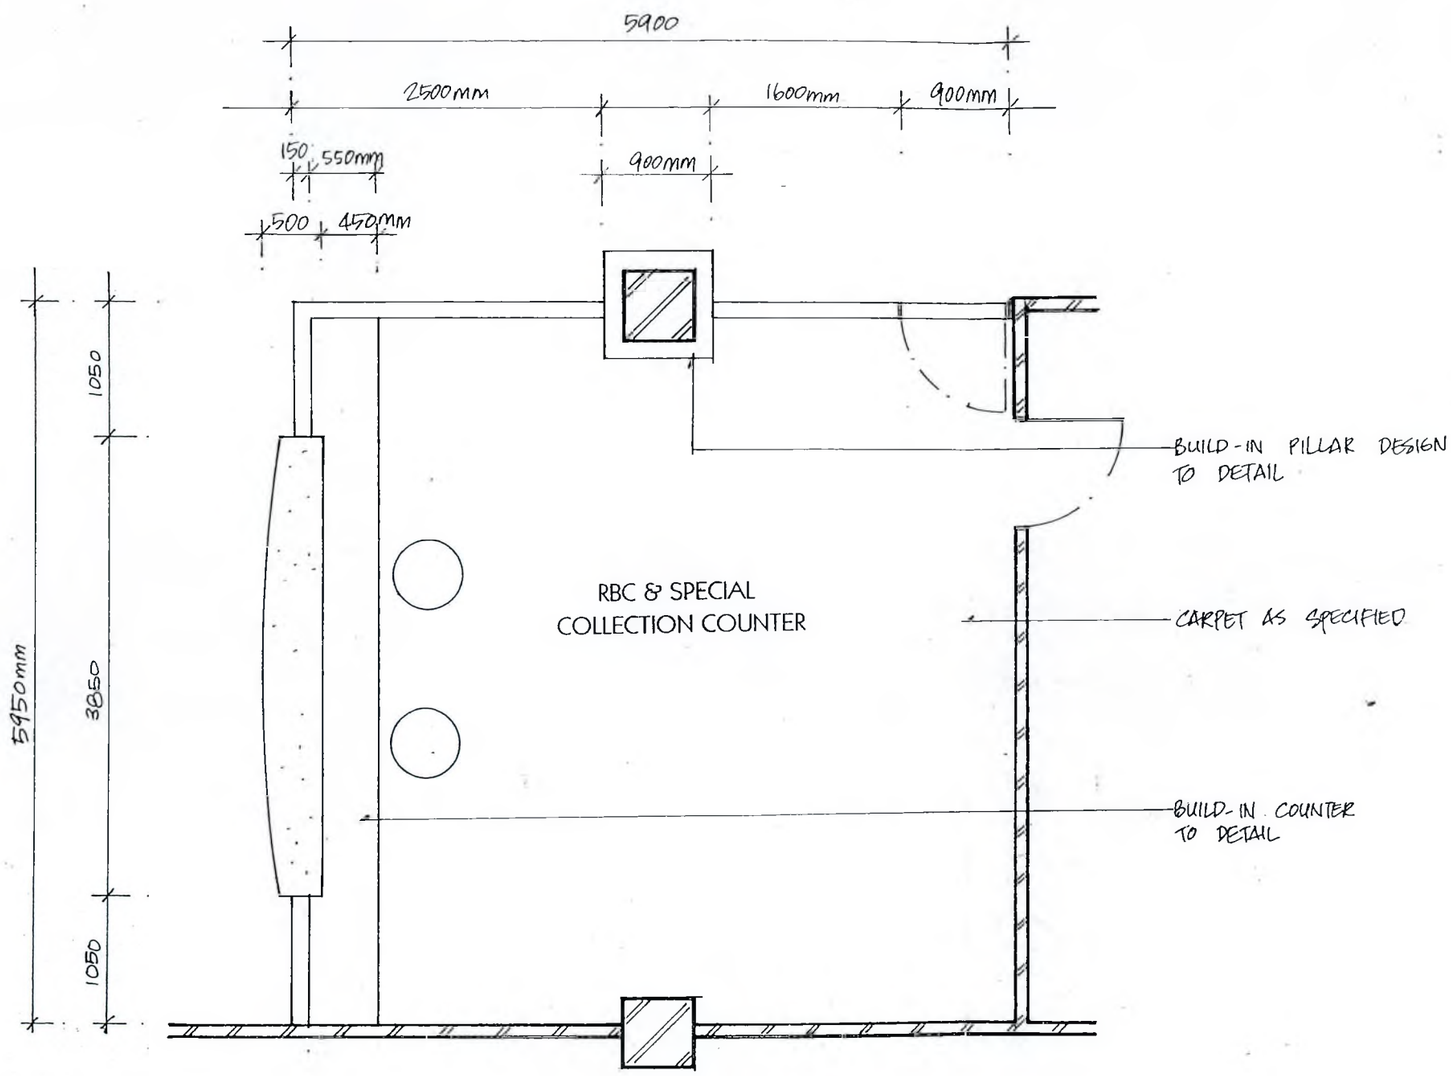

LAYOUT PLAN
SCALE : 1 TO 50

RBC & SPECIAL COLLECTION COUNTER

TENDER DRAWING

TENAGA NASIONAL BERHAD

UNIVERSITI TENAGA NASIONAL
KAMPUS MUADZAM SHAH, WISMA SULTAN AHMAD SHAH, PAHANG DARUL MAKMUR, MALAYSIA TEL : 4552020 FAX : 4552000

THIS DRAWING IS COPYRIGHT @ 2001
This drawing shall remains the property of Ambre Consultants Sdn. Bhd and must not be used or copied without written permission.

NO.	DATE	AMENDMENT	NAME

PROJECT CONSULTANT

AMBRE CONSULTANTS SDN. BHD.
Suite C22,2nd Floor,Block C,Plaza Petaling, No. 2 Jalan Tun Razak, 50400 Kuala Lumpur.
Tel No. 03-40410711,40413612-40413812 Fax No. 03-40426174
AMBRE

SUPPORTING CONSULTANTS

ARCHITECT
IDRIS BHAI & ASSOCIATES
architects
B-9-11, 9th Floor, Block B, Wisma Mahra Amanie, No. 1, Jalan Tun Tan Siew Sin, 50450 Kuala Lumpur.
Tel: 03-21629411 Fax No: 03-21618419

CONSULTING ENGINEERS
J & A Associates Sdn. Bhd.
CONSULTING ENGINEERS
Suite C22,2nd Floor,Block C,Plaza Petaling, No. 2 Jalan Tun Razak, 50400 Kuala Lumpur.
Tel No. 03-40410711,40413612-40413812 Fax No. 03-40426174

QUANTITY SURVEYOR
Bazar + Harun Sdn.Bhd.
14b, Jalan 222, 46100 Petaling Jaya Selangor Darul Ehsan, Malaysia
Tel: 03-79559533 Fax: 03-79554991

INTERIOR DESIGNER
jhaf DESIGN
JHAF Design
Unit 14.02b Menara PSCL
39, Jalan Sultan Ahmad Shah, 10050 Penang
Tel: 04-2282260 Fax: 04-2287078

LANDSCAPE ARCHITECT
SHAPAKAT CONSULTANTS
21-2, Jalan Opera B, U2 D, Taman TTDI Jaya, 40150 Shah Alam, Selangor, Darul Ehsan
Tel : 03-78038123 Fax : 03-78038125

OWNER'S SIGNATURE
ADNAN BIN SULAIMAN
Pengurus Besar (Pembangunan Harta)
TNB Properties Sdn. bhd.
Aras 3, Wisma TNB, Jalan Kepong,
52000 Kuala Lumpur

ARCHITECT'S/ENGINEER'S SIGNATURE

PROJECT TITLE:
CADANGAN PEMBANGUNAN KAMPUS TETAP KOLEJ PENGURUSAN BISNES, UNIVERSITI TENAGA NASIONAL DI BANDAR MUADZAM SHAH, PAHANG DARUL MAKMUR


PACKAGE: ACADEMIC BLOCK (PHASE 3E - ID)

DRAWING TITLE:
LIBRARY
FRIST FLOOR

CONTRACT NO:

SCALE:	DATE: JAN 04
DRAWN BY:	CHECKED BY:
ENGINEER:	APPROVED BY:

DRAWING NO: JD / AC / 0203 - 1183 | 44/58

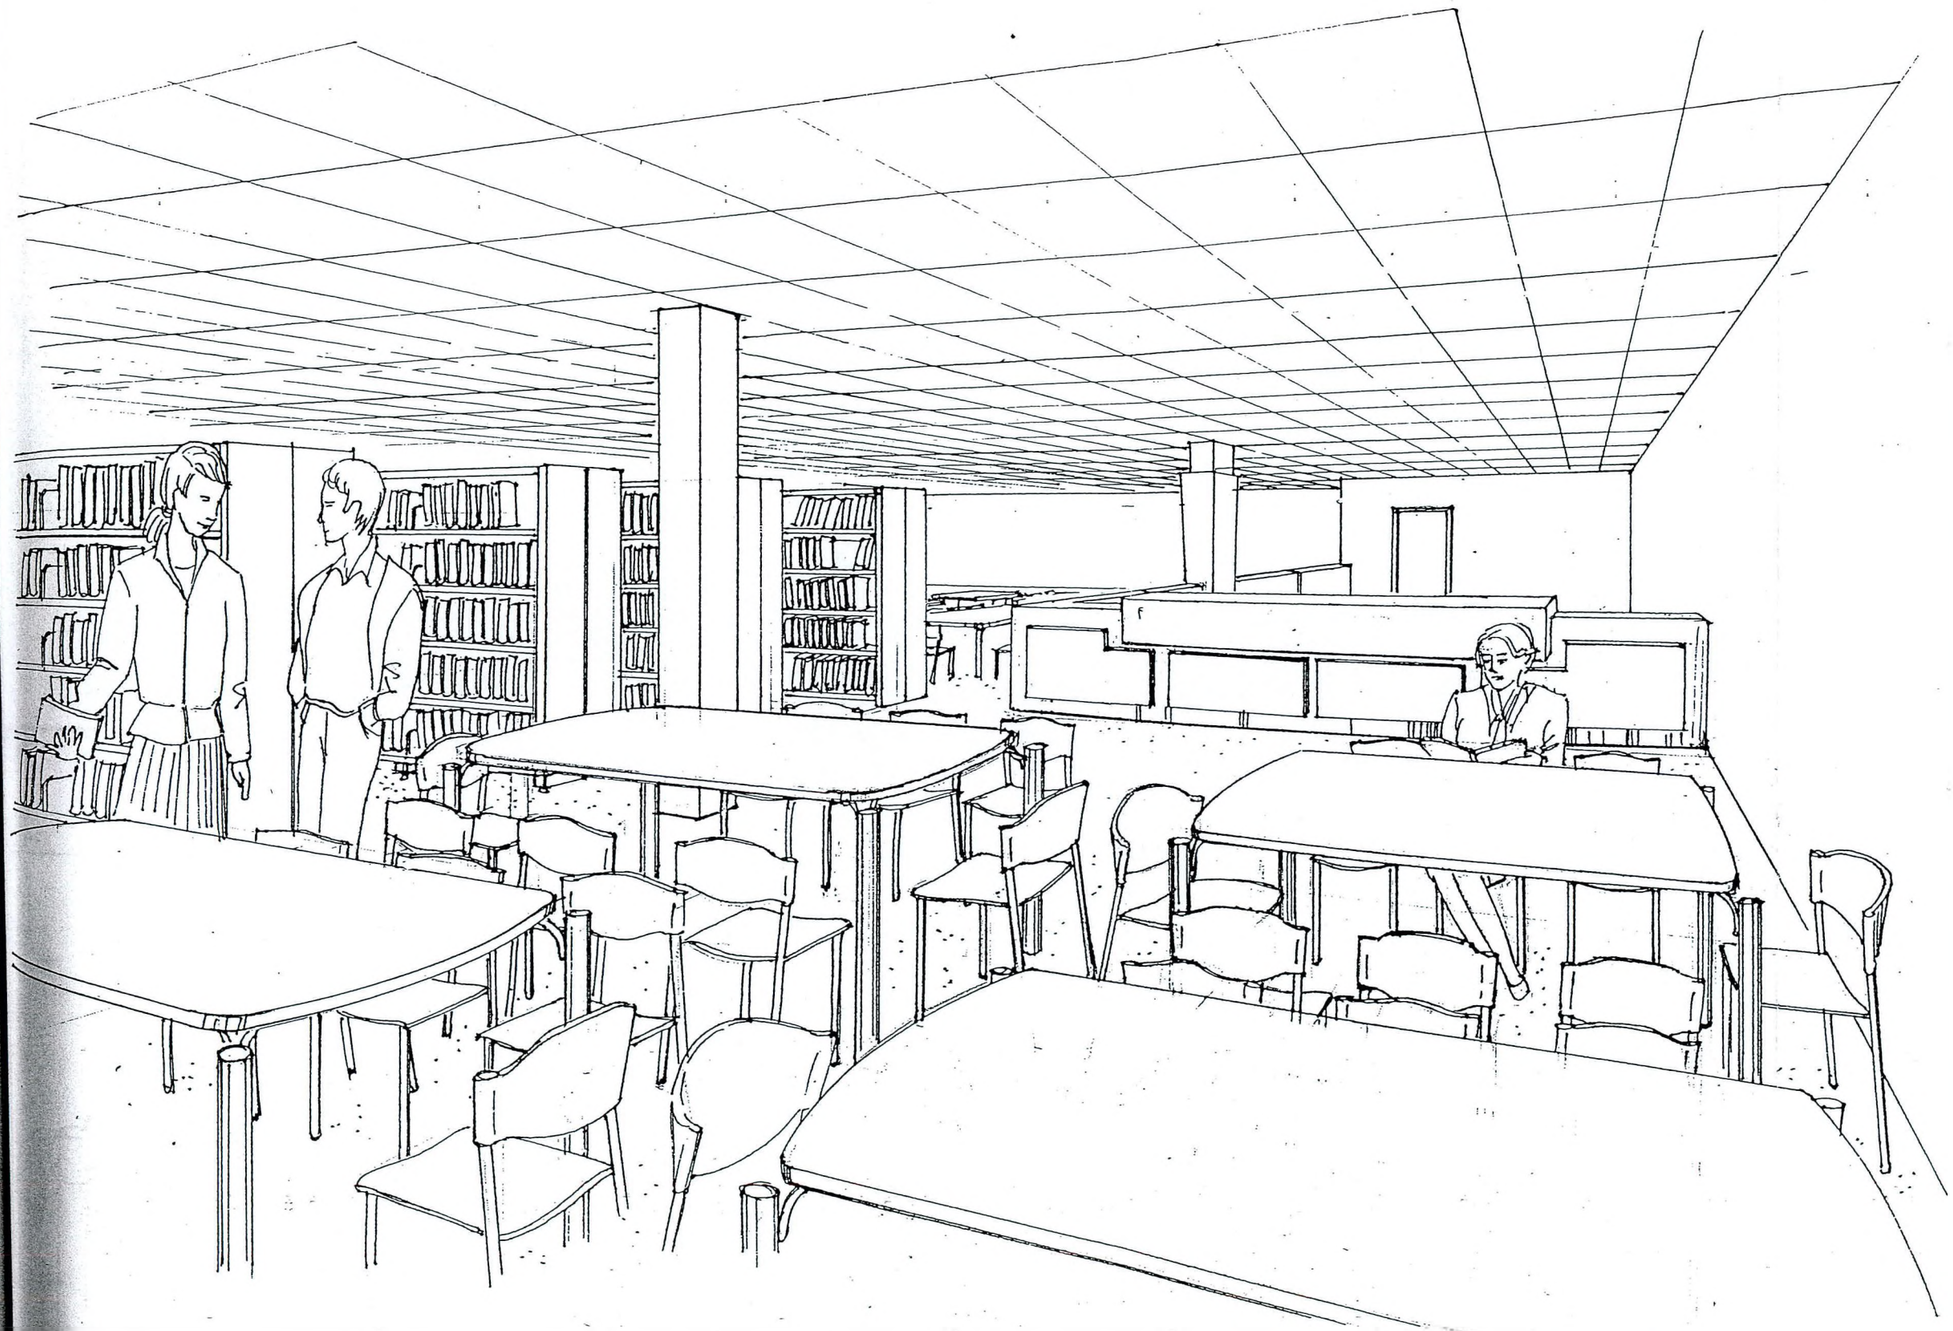

RBC & SPECIAL COLLECTION AREA

TENDER DRAWING

TENAGA NASIONAL BERHAD

UNIVERSITI TENAGA NASIONAL

KAMPUS MUADZAM SHAH, WISMA SULTAN AHMAD SHAH, PAHANG DARUL MAKMUR, MALAYSIA TEL : 4552020 FAX : 4552000

THIS DRAWING IS COPYRIGHT © 2001

This drawing shall remains the property of Ambre Consultants Sdn. Bhd. and must not be used or copied without written permission.

NO.	DATE	AMENDMENT	NAME

PROJECT CONSULTANT

AMBRE CONSULTANTS SDN BHD.
Suite C22,2nd Floor,Block C,Plaza Pekeliling,
No. 2 Jalan Tun Razak, 50400 Kuala Lumpur.
Tel No. 03-40418311,40413812,40413812 Fax No. 03-40426124

AMBRE

SUPPORTING CONSULTANTS

ARCHITECT
ENRIS BHAT & ASSOCIATES
architects
8-9-11, 9th Floor, Block B,
Megan Phileo Avenue,
No. 12, Jalan Tiap Kwan Seng,
50450 Kuala Lumpur
Tel: 03-21629411 Fax No: 03-21618419

CONSULTING ENGINEERS
J & A Associates Sdn. Bhd.
CONSULTING ENGINEERS
Suite C22,2nd Floor,Block C,Plaza Pekeliling,
No. 2 Jalan Tun Razak, 50400 Kuala Lumpur.
Tel No. 03-40418311,40413812 40413812 Fax No. 03-40426124

QUANTITY SURVEYOR
Basar + Harun Sdn.Bhd.
14b, Jalan 222, 46100 Petaling Jaya
Selangor Darul Ehsan, Malaysia
Tel: 03-79559533 Fax: 03-79554991

INTERIOR DESIGNER
JHAF Design
Unit 14.02b Menara PSCI,
39, Jalan Sultan Ahmad Shah, 10050 Penang
Tel: 04-2282260 Fax: 04-2287078

LANDSCAPE ARCHITECT
SHAPAKAT CONSULTANTS
21-2, Jalan Opera B, U2 D, Taman TTDI Jaya,
[illegible]
Tel : 03-7043633 Fax : 03-7044633

OWNER'S SIGNATURE

Ir. Dr. Ir. Ahmad Bin Sarbani
Pengurus Besar (Pembangunan Harta)
TNB Properties Sdn. bhd.
Aras 3, Wisma TNB, Jalan Kepong,
52000 Kuala Lumpur

ARCHITECT'S/ENGINEER'S SIGNATURE

PROJECT TITLE:
CADANGAN PEMBANGUNAN
KAMPUS TETAP KOLEJ
PENGURUSAN BISNES,
UNIVERSITI TENAGA NASIONAL
DI BANDAR MUADZAM SHAH,
PAHANG DARUL MAKMUR


PACKAGE: ACADEMIC BLOCK
(PHASE 3E - 1D)

DRAWING TITLE:
LIBRARY
FRIST FLOOR

CONTRACT NO:


SCALE:	DATE: JAN 04
DRAWN BY:	CHECKED BY:
ENGINEER:	APPROVED BY:

DRAWING NO.: JD / AC / 0203 - 1183

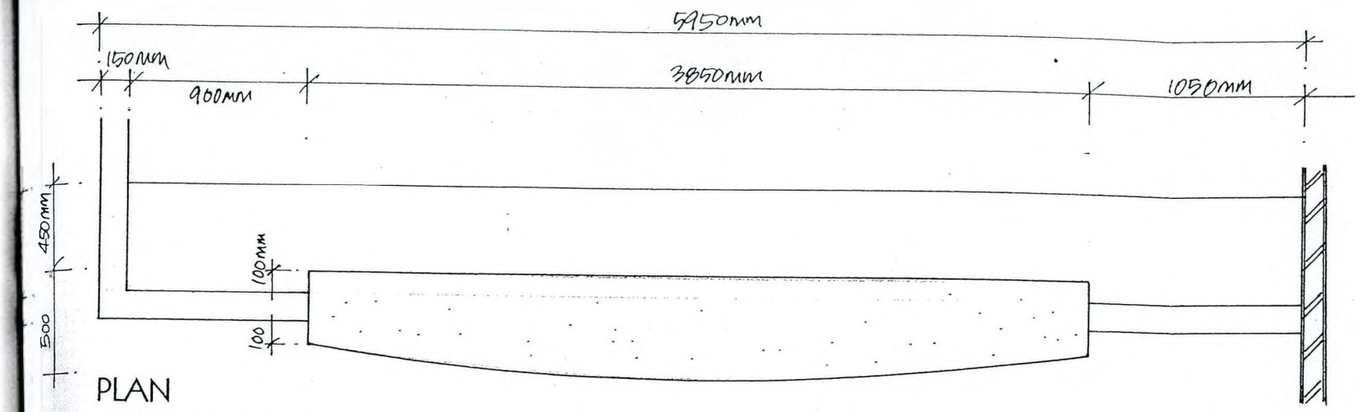


PLAN

SCALE : 1 TO 30

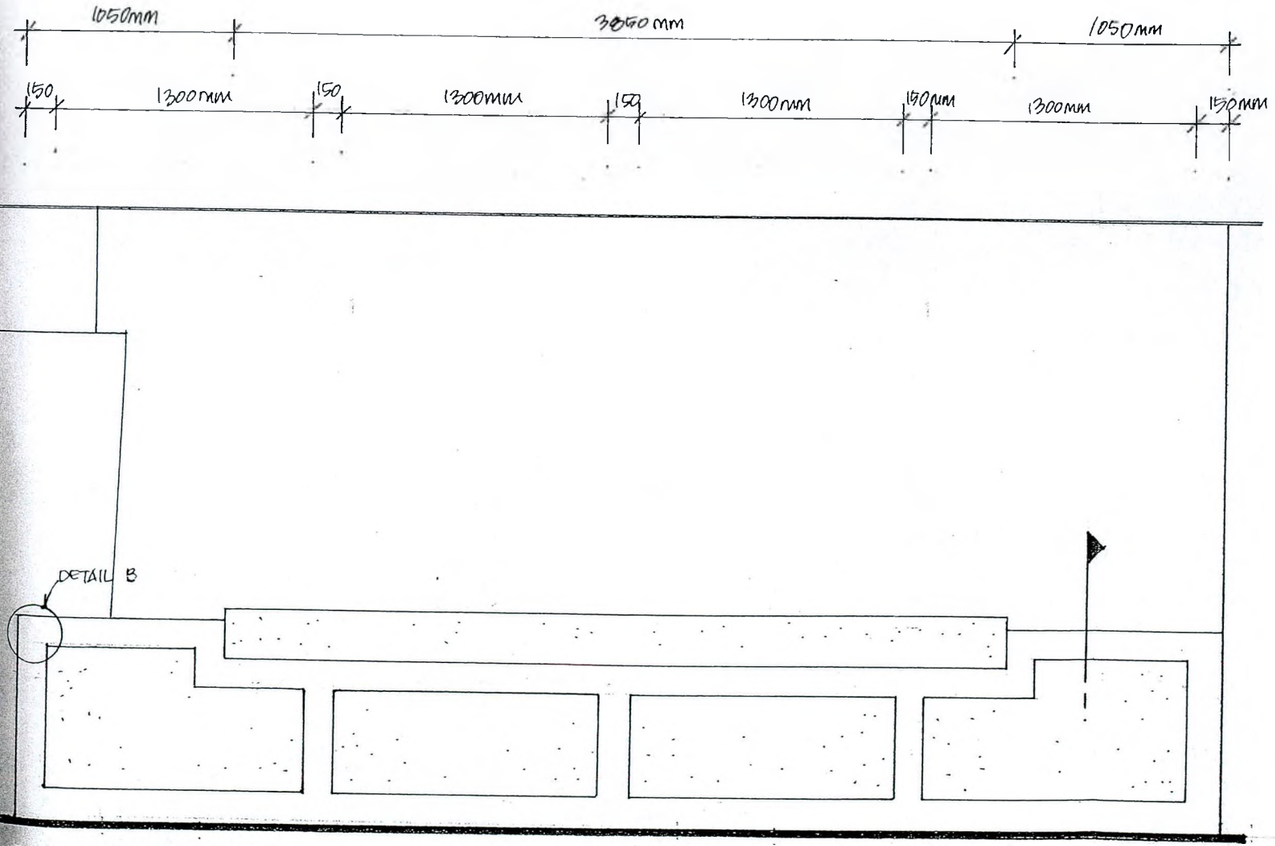


FRONT ELEVATION

SCALE : 1 TO 30

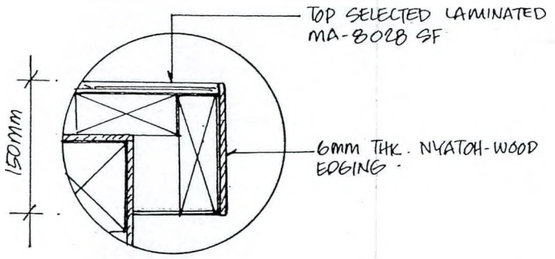


DETAIL A

FREE SCALE

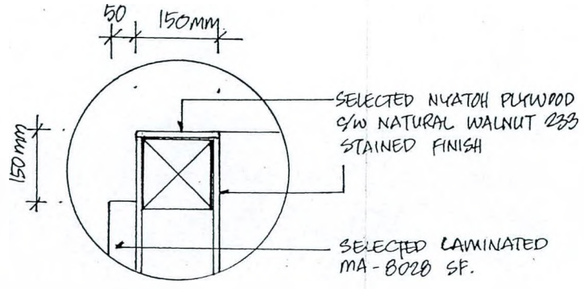

DETAIL B

FREE SCALE

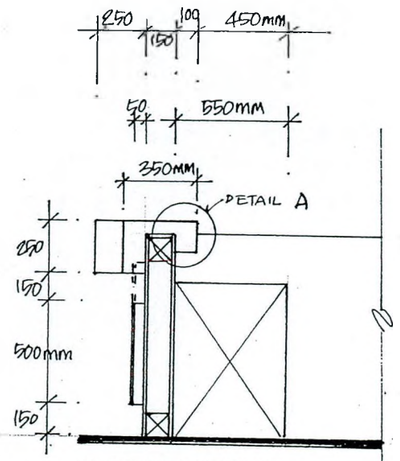

SIDE SECTION

FRONT COUNTER RBC & SPECIAL

TENDER DRAWING

TENAGA NASIONAL BERHAD

UNIVERSITI TENAGA NASIONAL

KAMPUS MUADZAM SHAH, WISMA SULTAN AHMAD SHAH, PAHANG DARUL MAKMUR, MALAYSIA TEL : 4552020 FAX : 4552000

THIS DRAWING IS COPYRIGHT @ 2001

This drawing shall remains the property of Ambre Consultants Sdn. Bhd and must not be used or copied without written permission.

NO.	DATE	AMENDMENT	NAME

PROJECT CONSULTANT

AMBRE CONSULTANTS SDN. BHD.
Suite C22,2nd Floor,Block C,Plaza Pekeliling, No. 2 Jalan Tun Razak, 50400 Kuala Lumpur. Tel No. 03-40410711,40413012 40413112 Fax No. 03-4042412N

AMBRE

SUPPORTING CONSULTANTS

ARCHITECT

RAES BHAT & ASSOCIATES architects
B-8-11 8th Floor, Block B, Megan Phileo Avenue, No. 12, Jalan Yap Kwan Seng, 50450 Kuala Lumpur. Tel: 03-21629411 Fax No: 03-21618419

CONSULTING ENGINEERS

J & A Associates Sdn. Bhd.
CONSULTING ENGINEERS
Suite C22,2nd Floor,Block C,Plaza Pekeliling, No. 2 Jalan Tun Razak, 50400 Kuala Lumpur. Tel No. 03-40410711,40413012 40413112 Fax No. 03-4042412N

QUANTITY SURVEYOR

Basar + Harun Sdn.Bhd.
14b, Jalan 222, 46100 Petaling Jaya Selangor Darul Ehsan, Malaysia Tel: 03-79559533 Fax: 03-79554991

INTERIOR DESIGNER

jhaf DESIGN
JHAF Design Unit 14.02b Menara PSCI, 39, Jalan Sultan Ahmad Shah, 10050 Penang Tel: 04-2282260 Fax: 04-2287078

LANDSCAPE ARCHITECT

SHAPAKAT CONSULTANTS
21-2, Jalan Opera B, U3 D, Taman TTDI Jaya, [illegible] Tel : 03-7[illegible] Fax : 03-7[illegible]

OWNER'S SIGNATURE

[illegible]
Pengurus Besar (Pembangunan Harta)
TNB Properties Sdn. bhd.
Aras 3, Wisma TNB, Jalan Kepang,
52000 Kuala Lumpur

ARCHITECT'S/ENGINEER'S SIGNATURE

PROJECT TITLE:

CADANGAN PEMBANGUNAN KAMPUS TETAP KOLEJ PENGURUSAN BISNES, UNIVERSITI TENAGA NASIONAL DI BANDAR MUADZAM SHAH, PAHANG DARUL MAKMUR

PACKAGE: ACADEMIC BLOCK (PHASE 3E - ID)


DRAWING TITLE:

LIBRARY
FRIST FLOOR


CONTRACT NO.

SCALE:	DATE: JAN 04
DRAWN BY:	CHECKED BY:
ENGINEER:	APPROVED BY:


DRAWING NO: JD / AC / 0203 - 1183

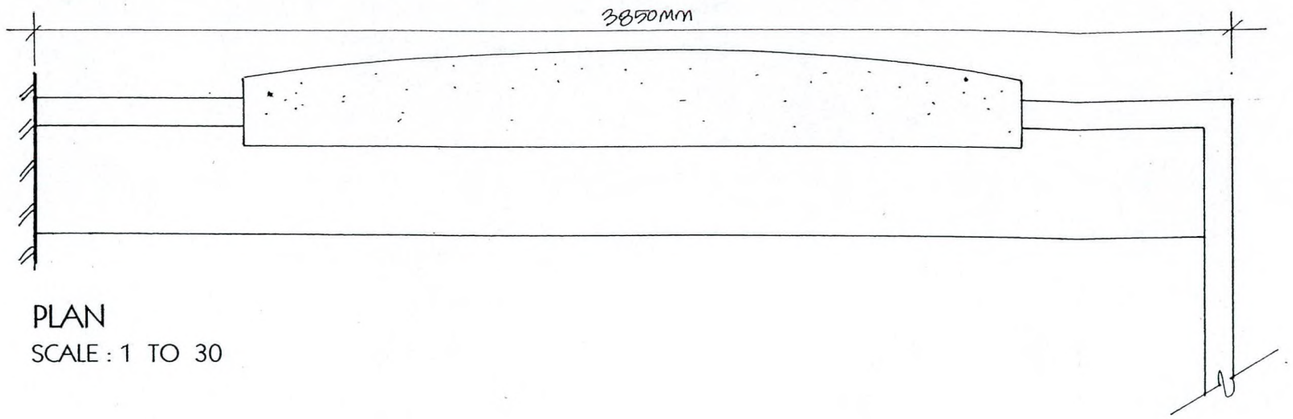


PLAN
SCALE : 1 TO 30

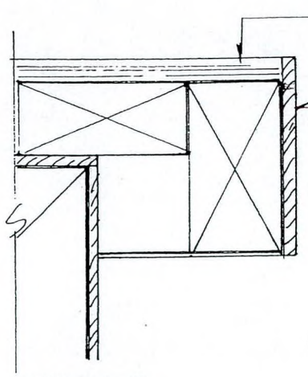


DETAIL C
SCALE : 1 TO 3

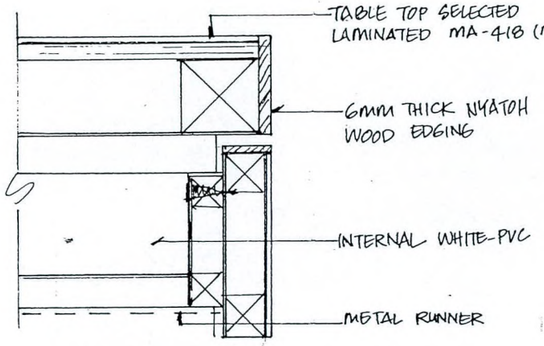

DETAIL D
SCALE : 1 TO 3

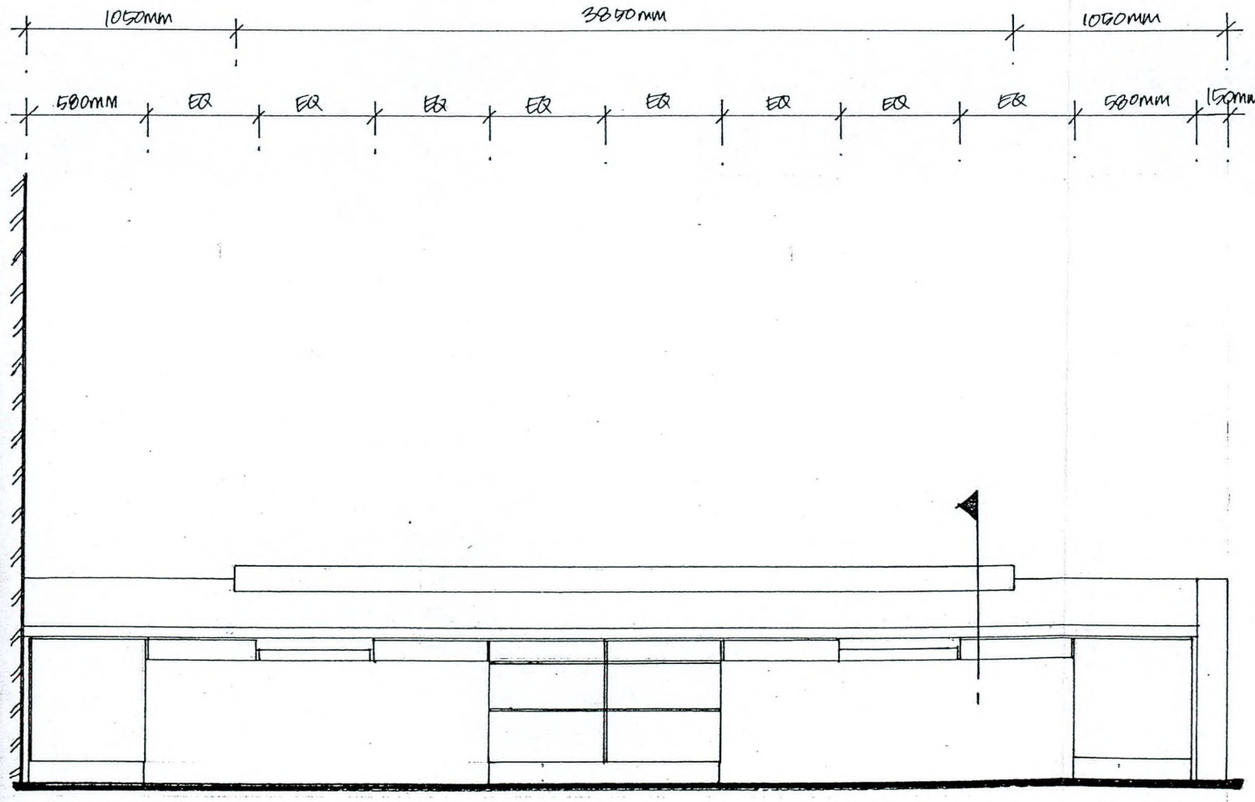

REAR ELEVATION 1
SCALE : 1 TO 30

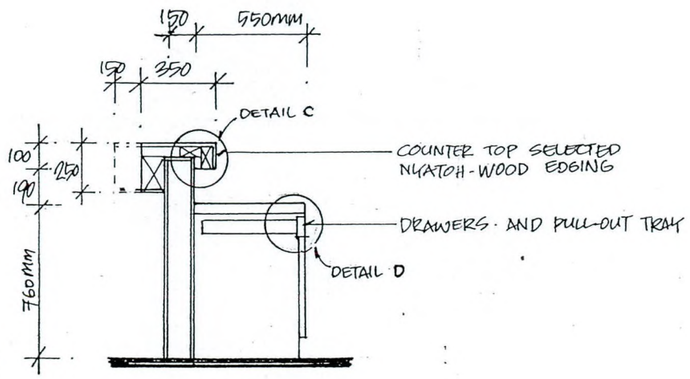

SIDE SECTION

FRONT COUNTER RBC & SPECIAL

TENDER DRAWING

TENAGA NASIONAL BERHAD

UNIVERSITI TENAGA NASIONAL

KAMPUS MUADZAM SHAH, MUKIM SULTAN AHMAD SHAH, PAHANG DARUL MAKMUR, MALAYSIA TEL : 4552020 FAX : 4552000

THIS DRAWING IS COPYRIGHT © 2001

This drawing shall remains the property of Ambre Consultants Sdn. Bhd. and must not be used or copied without written permission.

NO.	DATE	AMENDMENT	NAME

PROJECT CONSULTANT

AMBRE CONSULTANTS SDN. BHD.
Suite C22,2nd Floor,Block C,Plaza Peketing,
No. 2 Jalan Tun Razak, 50400 Kuala Lumpur.
Tel No. 03-40407211,40413812,40413912 Fax No. 03-40426124

AMBRE

SUPPORTING CONSULTANTS

ARCHITECT
KRIS BHAT & ASSOCIATES
architects
B-8-11, 8th Floor, Block B,
Megan Phileo Avenue,
No.12, Jalan Yap Kwan Seng,
50450 Kuala Lumpur
Tel: 03-21629411 Fax No: 03-21618419

CONSULTING ENGINEERS
J & A Associates Sdn. Bhd.
CONSULTING ENGINEERS
Suite C22,2nd Floor,Block C,Plaza Peketing,
No. 2 Jalan Tun Razak, 50400 Kuala Lumpur.
Tel No. 03-40407211,40413812 Fax No. 03-40426124

QUANTITY SURVEYOR
Basar + Harun Sdn.Bhd.
14b, Jalan 222, 46100 Petaling Jaya
Selangor Darul Ehsan, Malaysia
Tel: 03-79559533 Fax: 03-79554991

INTERIOR DESIGNER
jhaf DESIGN
JHAF Design
Unit 14.02b Menara PSCI,
39, Jalan Sultan Ahmad Shah, 10050 Penang
Tel: 04-2282260 Fax: 04-2287078

LANDSCAPE ARCHITECT
SHAPAKAT CONSULTANTS
21-2, Jalan Opera B, U2 D, Taman TTDI Jaya,
40150 Shah Alam, Selangor Darul Ehsan
Tel : 03-7804613 Fax : 03-7844613

OWNER'S SIGNATURE

ADNAN BIN SULAIMAN
Pengurus Besar (Pembangunan Harta)
TNB Properties Sdn. bhd.
Aras 3, Wisma TNB, Jalan Kepong,
52000 Kuala Lumpur

ARCHITECT'S/ENGINEER'S SIGNATURE

PROJECT TITLE:
CADANGAN PEMBANGUNAN KAMPUS TETAP KOLEJ PENGURUSAN BISNES, UNIVERSITI TENAGA NASIONAL DI BANDAR MUADZAM SHAH, PAHANG DARUL MAKMUR


PACKAGE: ACADEMIC BLOCK (PHASE 3E - ID)


DRAWING TITLE:
LIBRARY
FRIST FLOOR

CONTRACT NO:


SCALE:	DATE: JAN 04
DRAWN BY:	CHECKED BY:
ENGINEER:	APPROVED BY:

DRAWING NO: JD / AC / 0203 - 1183 | 47/58

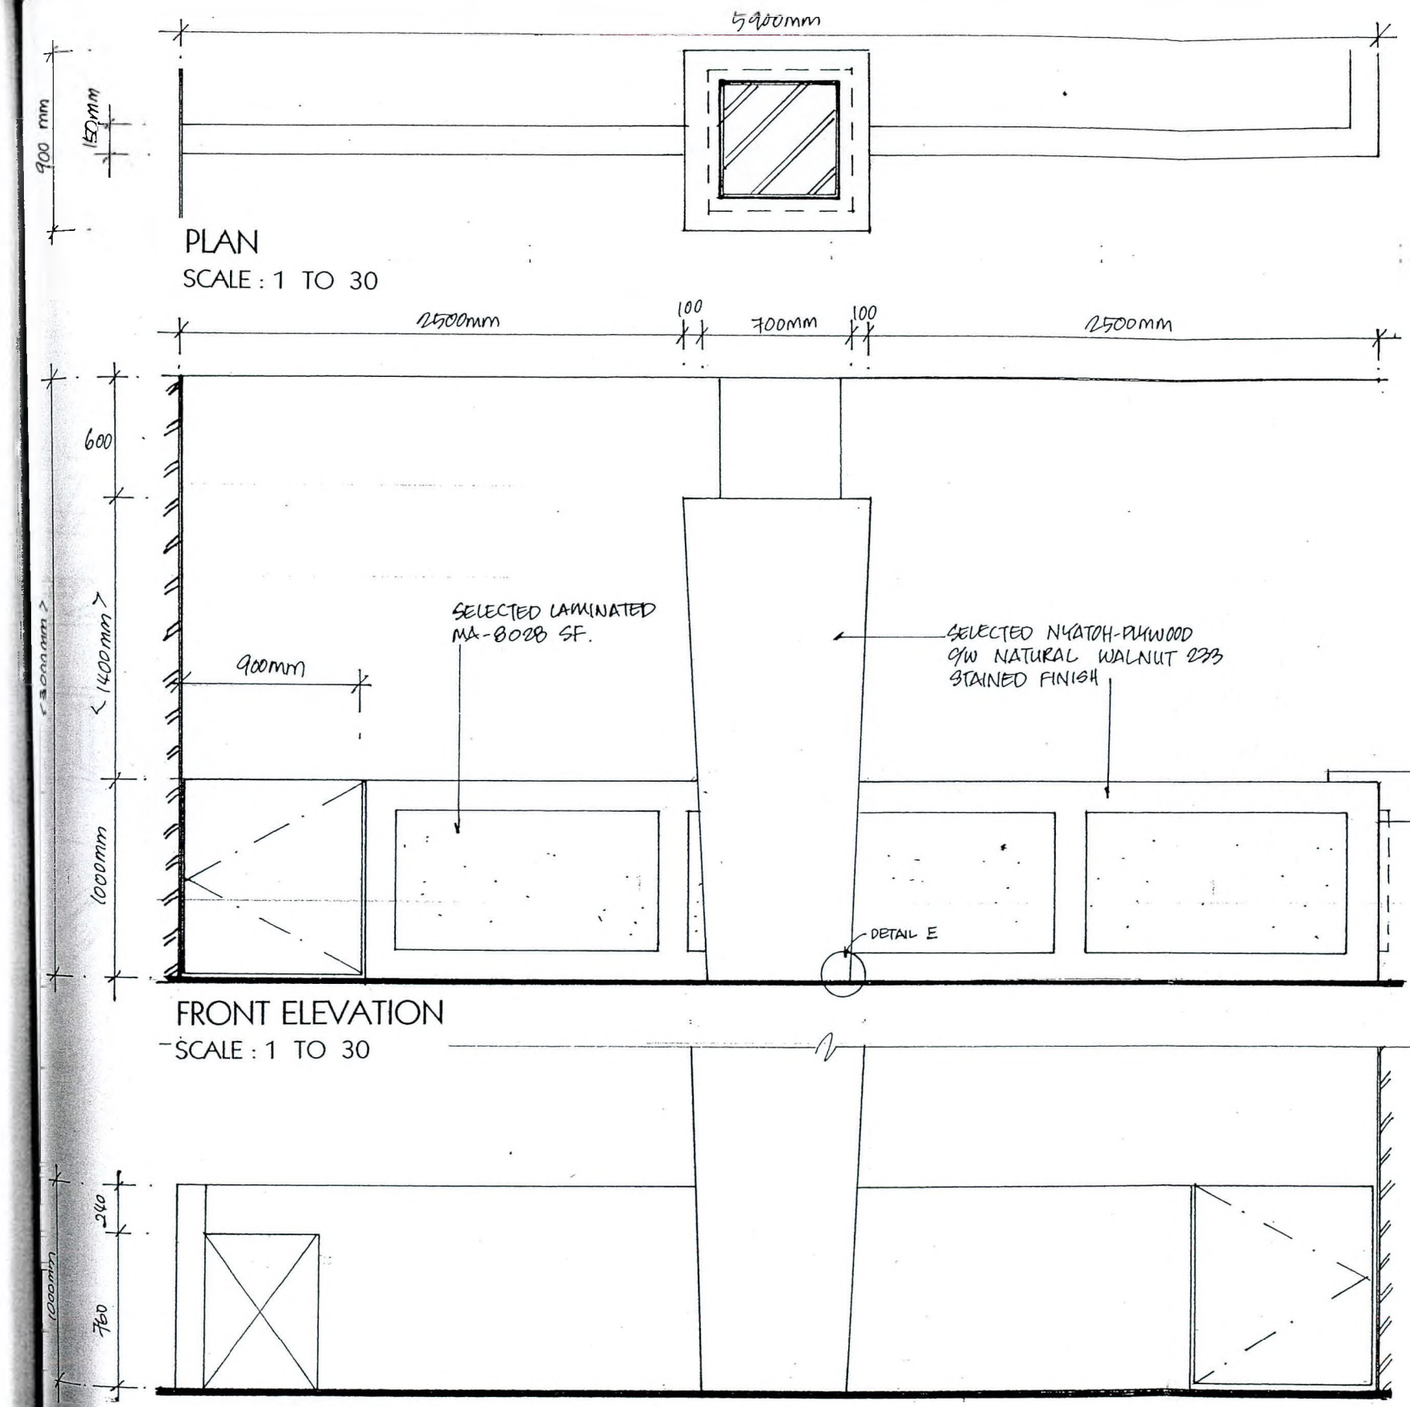

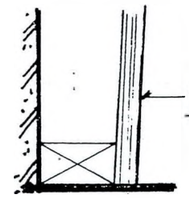

DETAIL E
SCALE : 1 TO 3

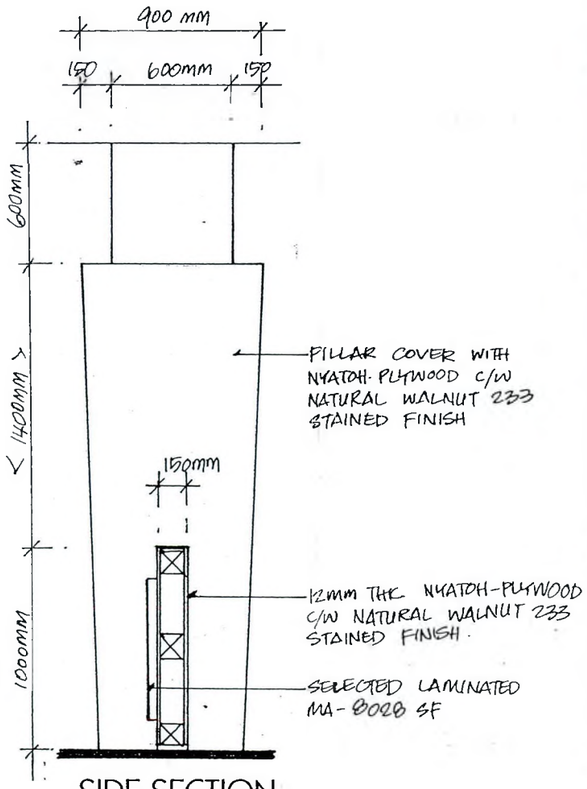

SIDE SECTION

SIDE COUNTER RBC & SPECIAL

TENDER DRAWING

TENAGA NASIONAL BERHAD

UNIVERSITI TENAGA NASIONAL

KAMPUS MUADZAM SHAH, WISMA SULTAN AHMAD SHAH, PAHANG DARUL MAKMUR, MALAYSIA TEL : 4552070 FAX : 4552000

THIS DRAWING IS COPYRIGHT © 2001

This drawing shall remains the property of Ambre Consultants Sdn. Bhd. and must not be used or copied without written permission.

NO.	DATE	AMENDMENT	NAME

PROJECT CONSULTANT

AMBRE CONSULTANTS SDN. BHD.
Suite C22,2nd Floor,Block C,Plaza Petaling,
No. 2 Jalan Tun Razak, 50400 Kuala Lumpur.
Tel No. 03-40410711,40413812 40413812 Fax No. 03-40426124

AMBRE

SUPPORTING CONSULTANTS

ARCHITECT
RAMS BHAT & ASSOCIATES
architect
B-9-11, 9th Floor, Block B,
Megan Phileo Avenue,
No. 12, Jalan Yap Kwan Seng,
50450 Kuala Lumpur.
Tel: 03-21629411 Fax No: 03-21618419

CONSULTING ENGINEERS
J & A Associates Sdn. Bhd.
CONSULTING ENGINEERS
Suite C22,2nd Floor,Block C,Plaza Petaling,
No. 2 Jalan Tun Razak, 50400 Kuala Lumpur.
Tel No. 03-40410711,40413812 40413812 Fax No. 03-40426124

QUANTITY SURVEYOR
Basar + Harun Sdn.Bhd.
14b, Jalan 222, 46100 Petaling Jaya
Selangor Darul Ehsan, Malaysia
Tel: 03-79559533 Fax: 03-79554991

INTERIOR DESIGNER
jhaf DESIGN
JHAF Design
Unit 14.02b Menara PSCI,
39, Jalan Sultan Ahmad Shah, 10050 Penang
Tel: 04-2282260 Fax: 04-2287078

LANDSCAPE ARCHITECT
SHAPAKAT CONSULTANTS
21-2, Jalan Opera B, U3 0, Taman TTDI Jaya,

OWNER'S SIGNATURE

KHAIRI BIN SULAIMAN
Pengurus Besar (Pembangunan Harta)
TNB Properties Sdn. bhd.
Aras 3, Wisma TNB, Jalan Kepong,
52000 Kuala Lumpur

ARCHITECT'S/ENGINEER'S SIGNATURE

PROJECT TITLE:
CADANGAN PEMBANGUNAN KAMPUS TETAP KOLEJ PENGURUSAN BISNES, UNIVERSITI TENAGA NASIONAL DI BANDAR MUADZAM SHAH, PAHANG DARUL MAKMUR

PACKAGE: ACADEMIC BLOCK (PHASE 3E - ID)


DRAWING TITLE:
LIBRARY
FRIST FLOOR

CONTRACT NO:

SCALE:	DATE: JAN 04
DRAWN BY:	CHECKED BY:
ENGINEER:	APPROVED BY:

DRAWING NO: JD / AC / 0903 - 1183

48 / 58

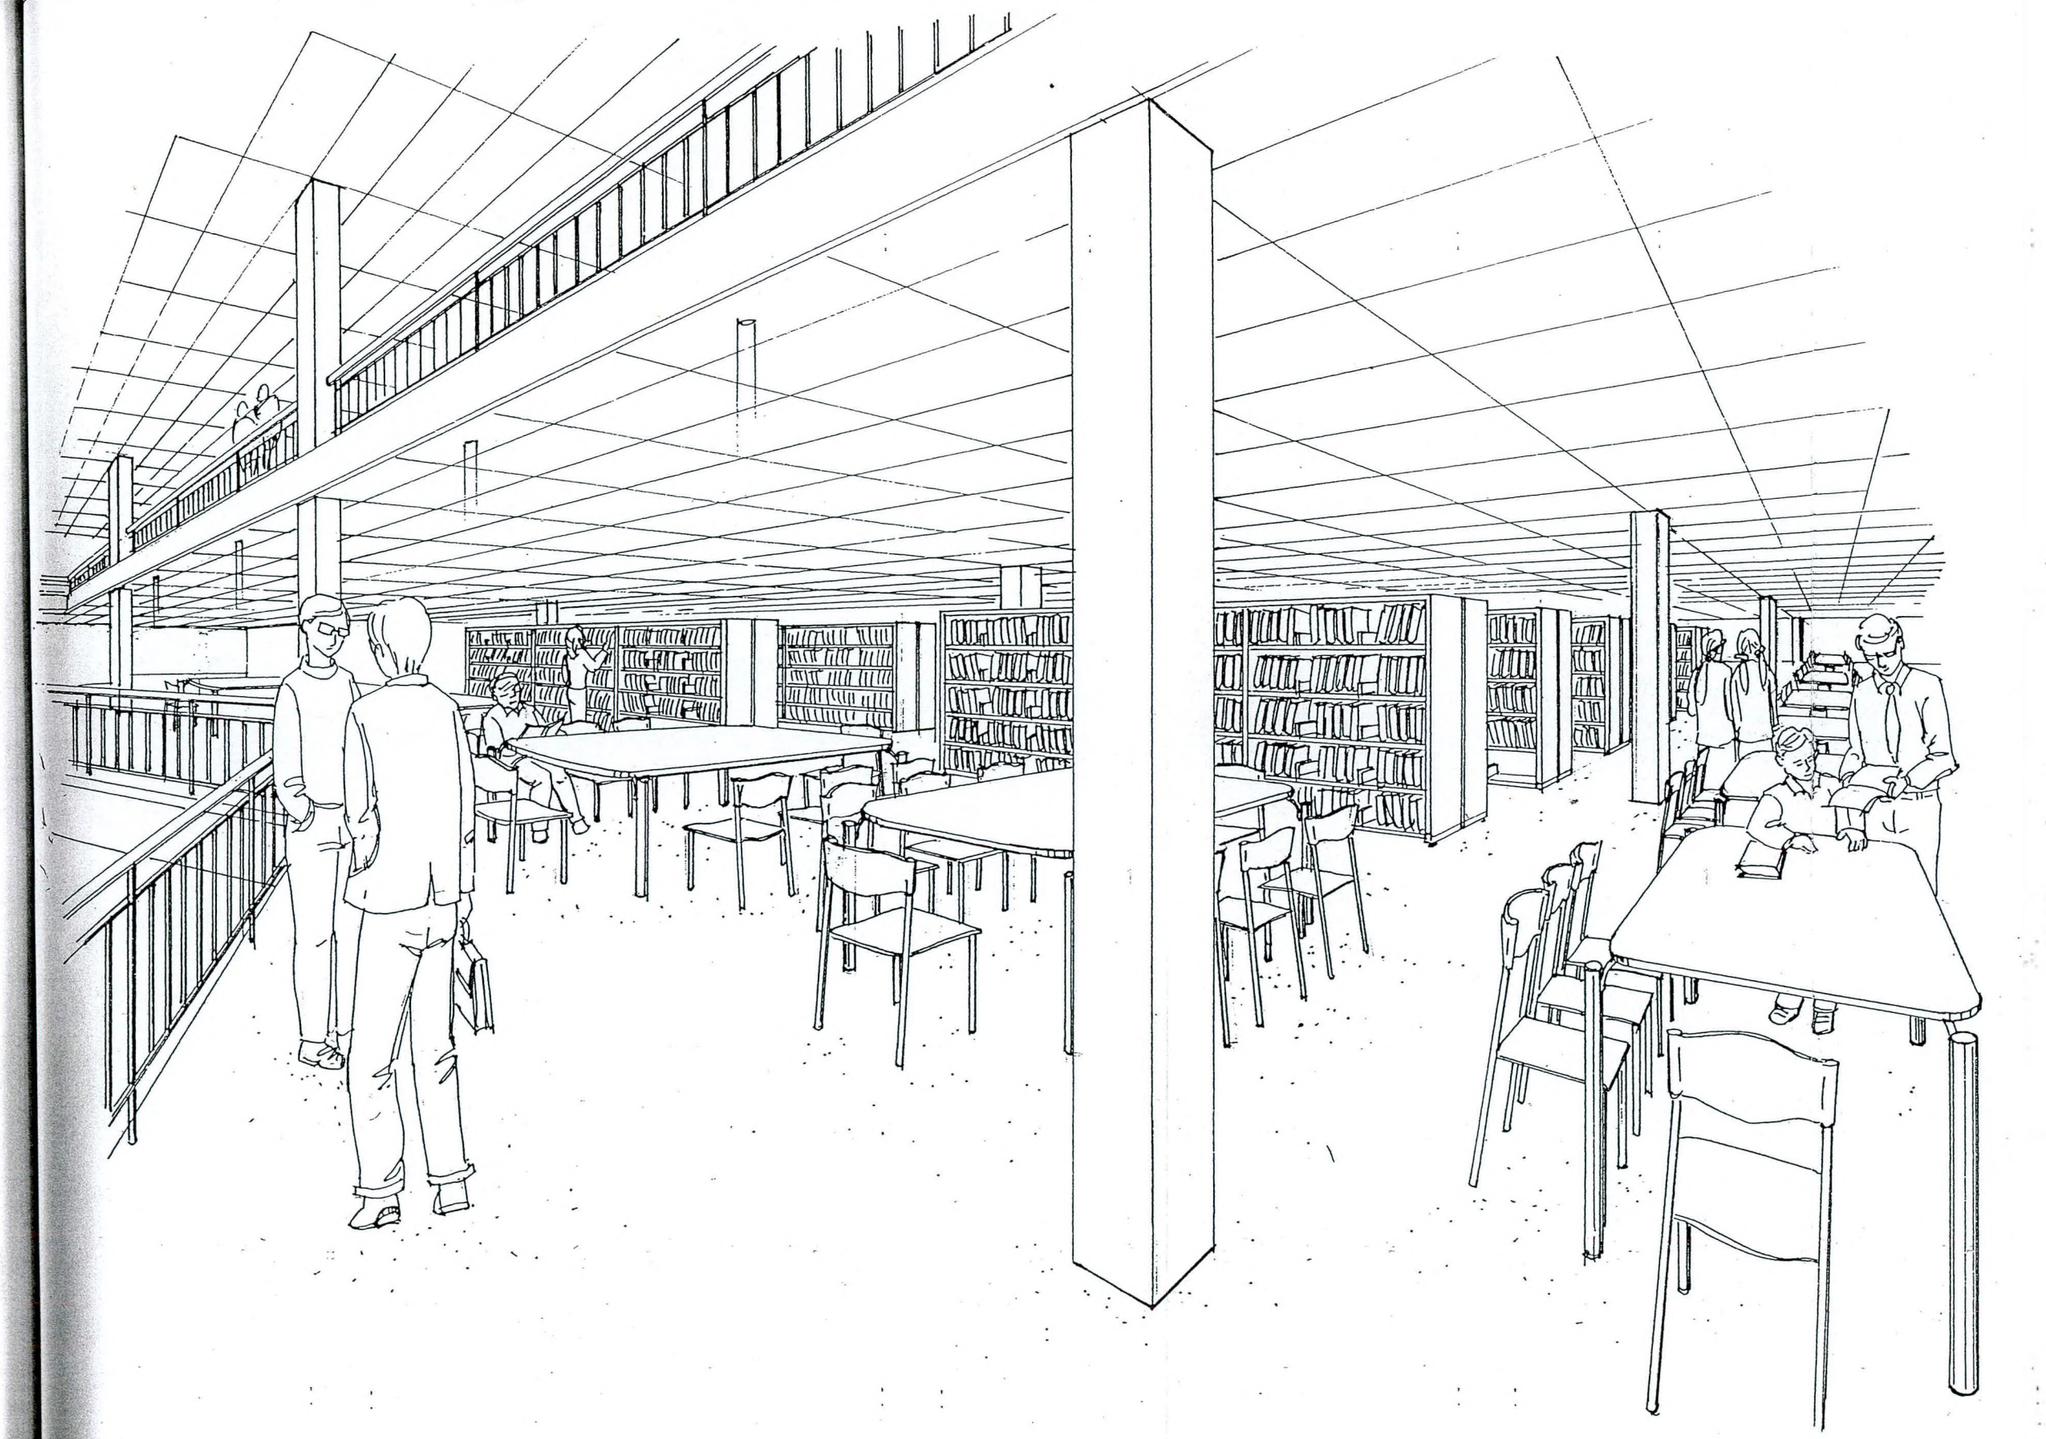

OPEN COLLECTION & READING AREA

TENDER DRAWING

TENAGA NASIONAL BERHAD

UNIVERSITI TENAGA NASIONAL

KAMPUS MUADZAM SHAH, WISMA SULTAN AHMAD SHAH,
PAHANG DARUL MAKMUR, MALAYSIA TEL : 4552020
FAX : 4552000

THIS DRAWING IS COPYRIGHT @ 2001

This drawing shall remains the property of Ambre Consultants Sdn. Bhd and must not be used or copied without written permission.

NO.	DATE	AMENDMENT	NAME

PROJECT CONSULTANT

AMBRE CONSULTANTS SDN. BHD.
Suite C22,2nd Floor,Block C,Plaza Pekeliling,
No. 2 Jalan Tun Razak, 50400 Kuala Lumpur.
Tel No 03-40410111,40413812,40413812 Fax No 03-40421N

AMBRE

SUPPORTING CONSULTANTS

ARCHITECT

DRS BHAI & ASSOCIATES
architects
B-9-11, 9th Floor, Block B,
Wisma Plaza Angkasa,
No. 2, Jalan Tun Ahmad Sang,
50450 Kuala Lumpur
Tel: 03-21629411 Fax No: 03-21618419

CONSULTING ENGINEERS

J & A Associates Sdn. Bhd.
CONSULTING ENGINEERS
Suite C22,2nd Floor,Block C,Plaza Pekeliling,
No. 2 Jalan Tun Razak, 50400 Kuala Lumpur.
Tel No. 03-40410211,40413812 40413812 Fax No. 03-40426124

QUANTITY SURVEYOR

Bosar + Harun Sdn.Bhd.
14b, Jalan 222, 46100 Petaling Jaya
Selangor Darul Ehsan, Malaysia
Tel: 03-79559533 Fax: 03-79554991

INTERIOR DESIGNER

JHAF Design
Unit 14.02b Menara PSC1,
39, Jalan Sultan Ahmad Shah, 10050 Penang
Tel: 04-2282260 Fax: 04-2287078

LANDSCAPE ARCHITECT

SHAPAKAT CONSULTANTS
21-3, Jalan Dana 8, U2 D, Taman TTDI Jaya,
40150 Shah Alam, Selangor, Darul Ehsan
Tel : 03-78438825 Fax : 03-78438820

OWNER'S SIGNATURE

AZHAR BIN SULAIMAN
Pengurus Besar (Pembangunan Harta)
TNB Properties Sdn. bhd.
Aras 3, Wisma TNB, Jalan Kepong,
52000 Kuala Lumpur

ARCHITECT'S/ENGINEER'S SIGNATURE

PROJECT TITLE:

CADANGAN PEMBANGUNAN
KAMPUS TETAP KOLEJ
PENGURUSAN BISNES,
UNIVERSITI TENAGA NASIONAL
DI BANDAR MUADZAM SHAH,
PAHANG DARUL MAKMUR

PACKAGE: ACADEMIC BLOCK
(PHASE 3E - ID)

DRAWING TITLE:


LIBRARY
FRIST FLOOR

CONTRACT NO:

SCALE:	DATE: JAN 04
DRAWN BY:	CHECKED BY:
ENGINEER:	APPROVED BY:

DRAWING NO: JD / AC / 0203 - 1183

49/58

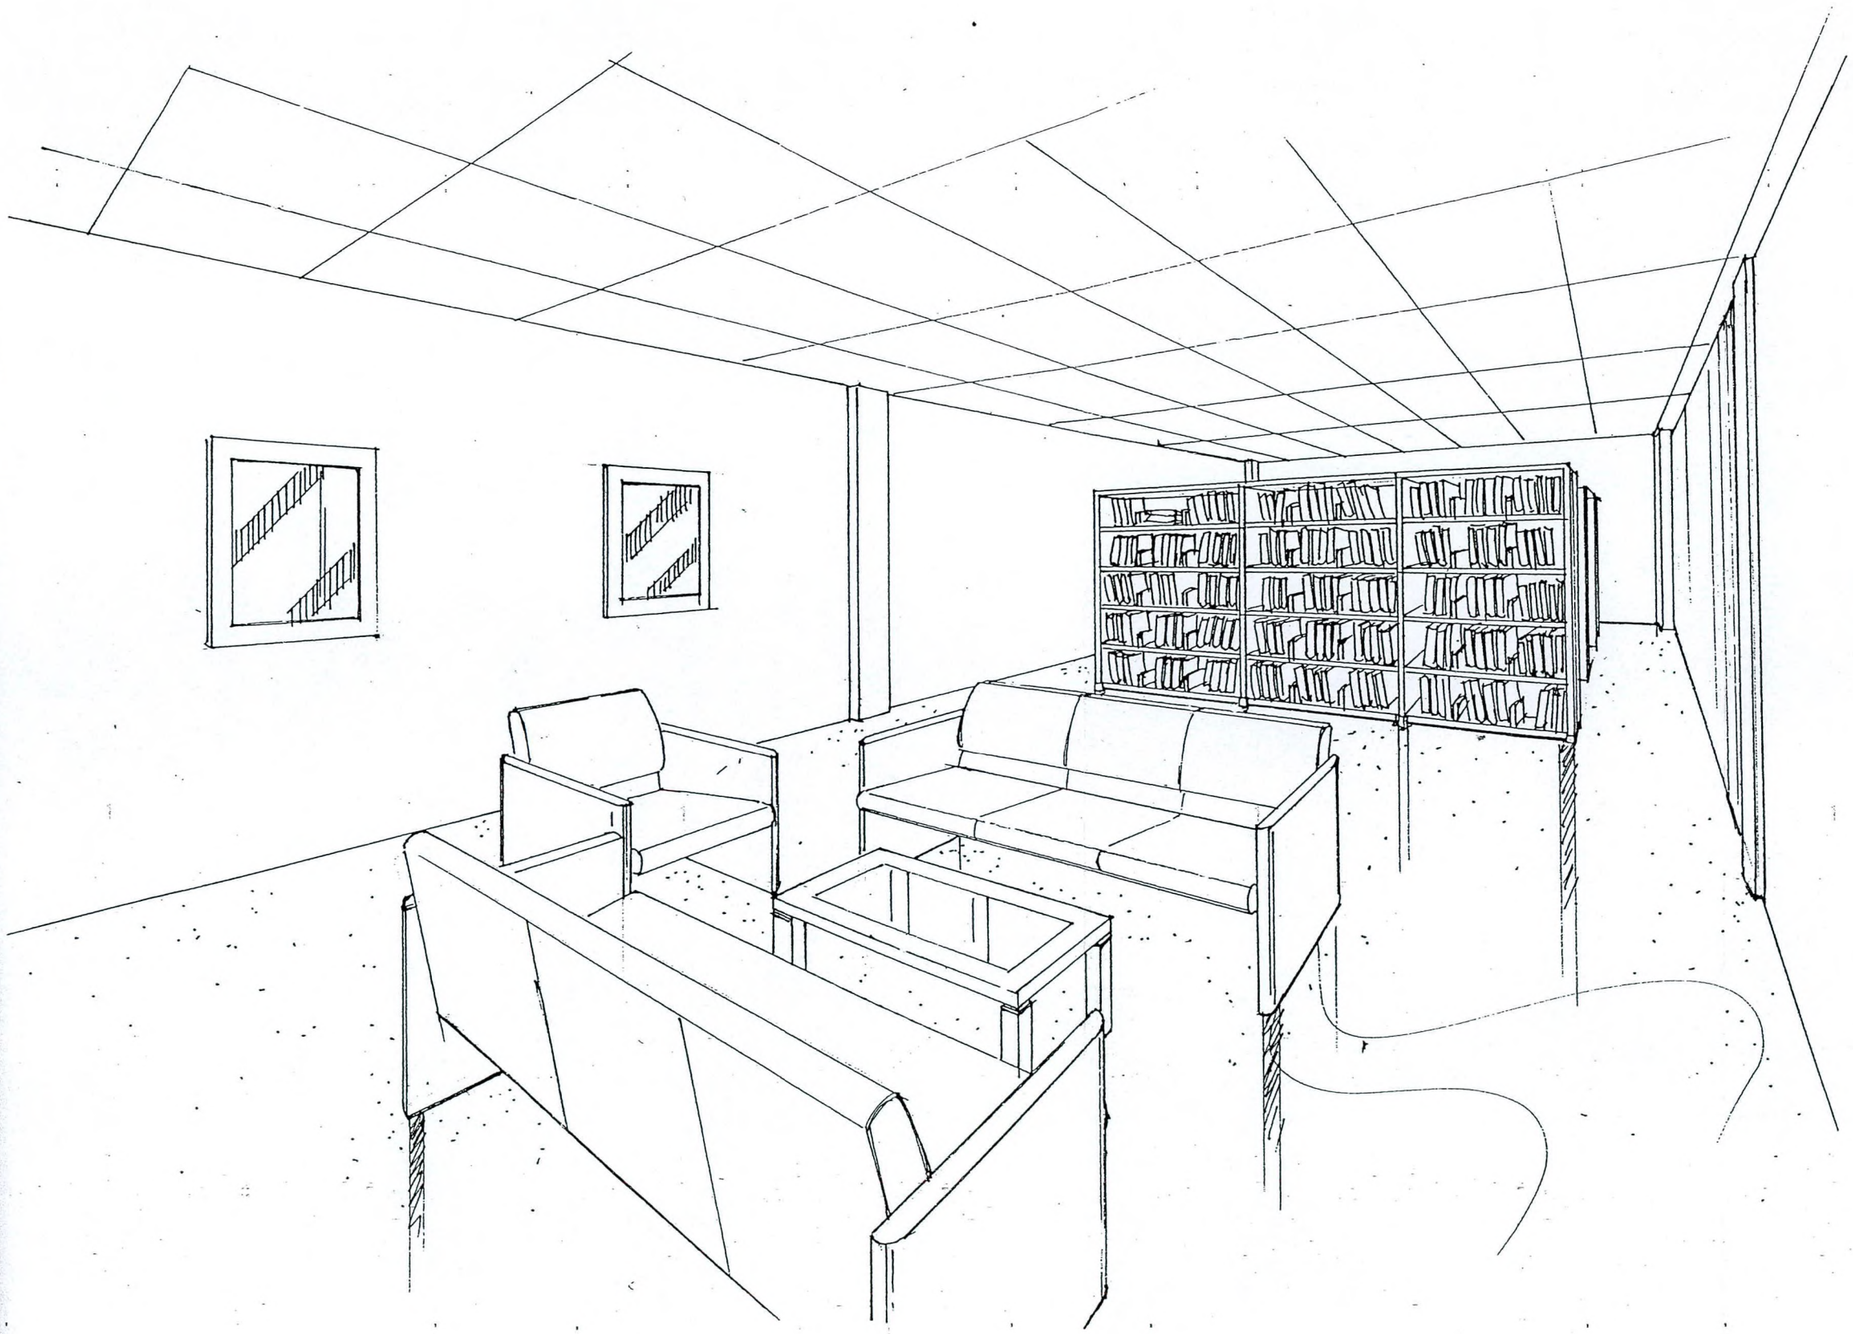

CURRENT JOURNALS & READING AREA

TENDER DRAWING

TENAGA NASIONAL BERHAD

UNIVERSITI TENAGA NASIONAL

KAMPUS MUADZAM SHAH, WISMA SULTAN AHMAD SHAH, PAHANG DARUL MAKMUR, MALAYSIA TEL : 4552020 FAX : 4552000

THIS DRAWING IS COPYRIGHT @ 2001

This drawing shall remains the property of Ambre Consultants Sdn. Bhd and must not be used or copied without written permission.

NO.	DATE	AMENDMENT	NAME

PROJECT CONSULTANT

AMBRE CONSULTANTS SDN. BHD.
Suite C22,2nd Floor,Block C,Plaza Pekeliling,
No. 2 Jalan Tun Razak, 50400 Kuala Lumpur.
Tel. No. 03-40410711,40413812,40413812 Fax No. 03-4043514

AMBRE

SUPPORTING CONSULTANTS

ARCHITECT

KRIS BHAT & ASSOCIATES
a r c h i t e c t s
B-9-11, 8th Floor, Block B,
Wisma Pelaburan Annexe,
No. 2A, Jalan Tun Razak,
50450 Kuala Lumpur.
Tel: 03-21623411 Fax No: 03-21618419

CONSULTING ENGINEERS

J & A Associates Sdn. Bhd.
CONSULTING ENGINEERS
Suite C22,2nd Floor,Block C,Plaza Pekeliling,
No. 2 Jalan Tun Razak, 50400 Kuala Lumpur.
Tel. No. 03-40410711,40413812 40413812 Fax No. 03-4043514

QUANTITY SURVEYOR

Basar + Harun Sdn.Bhd.
14b, Jalan 222, 46100 Petaling Jaya
Selangor Darul Ehsan, Malaysia
Tel: 03-79559533 Fax: 03-79554991

INTERIOR DESIGNER

JHAF Design
Unit 14.02th Menara PSCI,
39, Jalan Sultan Ahmad Shah, 10050 Penang
Tel: 04-2282260 Fax: 04-2287078

LANDSCAPE ARCHITECT

SHAPAKAT CONSULTANTS
21-2, Jalan Dpara B, U2 D, Taman TTDI Jaya,
40150 Shah Alam, Selangor, Darul Ehsan
Tel : 03-78560125 Fax : 03-78560125

OWNER'S SIGNATURE

ADNAN BIN SULAIMAN
Pengurus Besar (Pembangunan Harta)
TNB Properties Sdn. bhd.
Aras 3, Wisma TNB, Jalan Kepong,
52000 Kuala Lumpur

ARCHITECT'S/ENGINEER'S SIGNATURE

PROJECT TITLE:

CADANGAN PEMBANGUNAN
KAMPUS TETAP KOLEJ
PENGURUSAN BISNES,
UNIVERSITI TENAGA NASIONAL
DI BANDAR MUADZAM SHAH,
PAHANG DARUL MAKMUR

PACKAGE: ACADEMIC BLOCK
(PHASE 3E - ID)


DRAWING TITLE:

LIBRARY
FRIST FLOOR

CONTRACT NO:

SCALE:	DATE: JAN 04
DRAWN BY:	CHECKED BY:
ENGINEER:	APPROVED BY:

DRAWING NO: JD / AC / 0203 - 1183

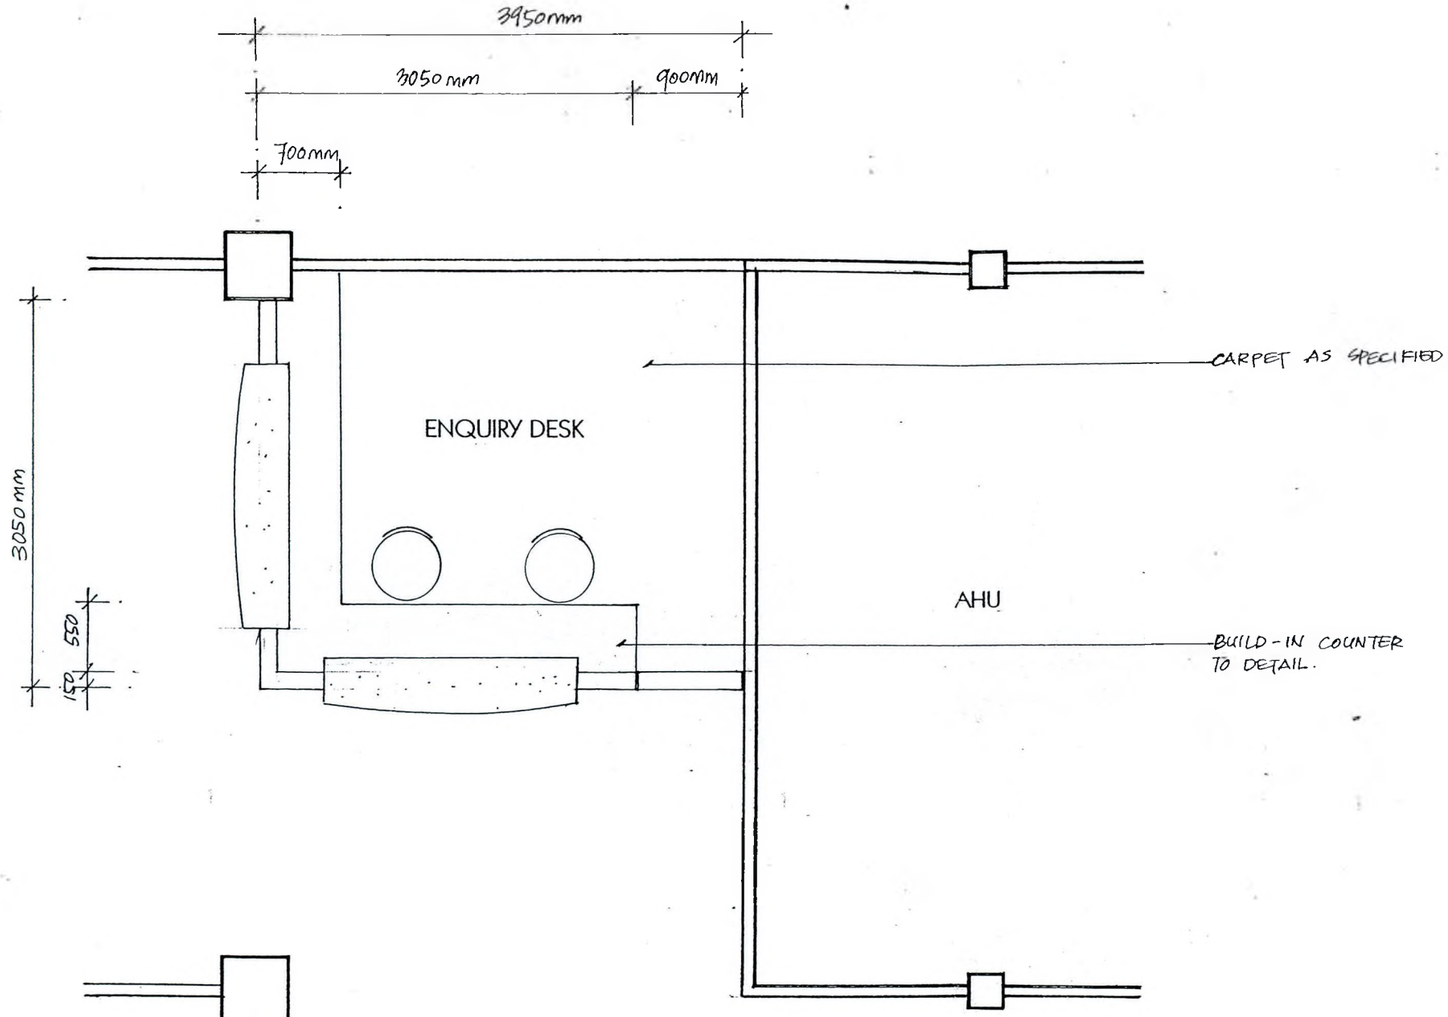

LAYOUT PLAN
SCALE : 1 TO 50

ENQUIRY DESK

TENDER DRAWING

TENAGA NASIONAL BERHAD

UNIVERSITI TENAGA NASIONAL

KAMPUS MUADZAM SHAH, WISMA SULTAN AHMAD SHAH, PAHANG DARUL MAKMUR, MALAYSIA TEL : 4552020 FAX : 4552000

THIS DRAWING IS COPYRIGHT © 2001

This drawing shall remains the property of Ambre Consultants Sdn. Bhd and must not be used or copied without written permission.

NO.	DATE	AMENDMENT	NAME

PROJECT CONSULTANT

AMBRE CONSULTANTS SDN. BHD.
Suite C22,2nd Floor,Block C,Plaza Petaling,
No. 2 Jalan Tun Razak, 50400 Kuala Lumpur.
Tel No 03-40167(1/2/3/4),40133(2 Fax No 03-40167(1)

AMBRE

SUPPORTING CONSULTANTS

ARCHITECT
KRIS BHAT & ASSOCIATES
A R C H I T E C T S
B-8-11, 8th Floor, Block B,
Megan Phileo Arentine
No. 12, Jalan Tpg Kwan Seng,
50450 Kuala Lumpur
Tel: 03-21629411 Fax No: 03-21618419

CONSULTING ENGINEERS
J & A Associates Sdn. Bhd.
CONSULTING ENGINEERS
Suite C22,2nd Floor,Block C,Plaza Petaling,
No. 2 Jalan Tun Razak, 50400 Kuala Lumpur.
Tel No 03-40167(1/2/3/4),40133(2 Fax No 03-40167(2)

QUANTITY SURVEYOR
Basar + Harun Sdn.Bhd.
14b, Jalan 222, 46100 Petaling Jaya
Selangor Darul Ehsan, Malaysia
Tel: 03-79559533 Fax: 03-79554991

INTERIOR DESIGNER
jhaf DESIGN
JHAF Design
Unit 14.02b Menara PSCL
39, Jalan Sultan Ahmad Shah, 10050 Penang
Tel: 04-2282260 Fax: 04-2287078

LANDSCAPE ARCHITECT
SHAPAKAT CONSULTANTS
21-2, Jalan Opera B, U3 D, Taman TTDI Jaya,
40150 Shah Alam, Selangor Darul Ehsan
Tel : 03-78040123 Fax : 03-78040123

OWNER'S SIGNATURE

IKMAR BIN SULAIMAN
Pengurus Besar (Pembangunan Harta)
INB Properties Sdn. bhd.
Aras 3, Wisma INB, Jalan Kepong,
52000 Kuala Lumpur

ARCHITECT'S/ENGINEER'S SIGNATURE

PROJECT TITLE:
CADANGAN PEMBANGUNAN
KAMPUS TETAP KOLEJ
PENGURUSAN BISNES,
UNIVERSITI TENAGA NASIONAL
DI BANDAR MUADZAM SHAH,
PAHANG DARUL MAKMUR

PACKAGE: ACADEMIC BLOCK
(PHASE 3E - ID)


DRAWING TITLE:
LIBRARY
SECOND FLOOR

CONTRACT NO:

SCALE:	DATE: JAN 04
DRAWN BY:	CHECKED BY:
ENGINEER:	APPROVED BY:

DRAWING NO: JD / AC / 0203 - 1183

51 / 58

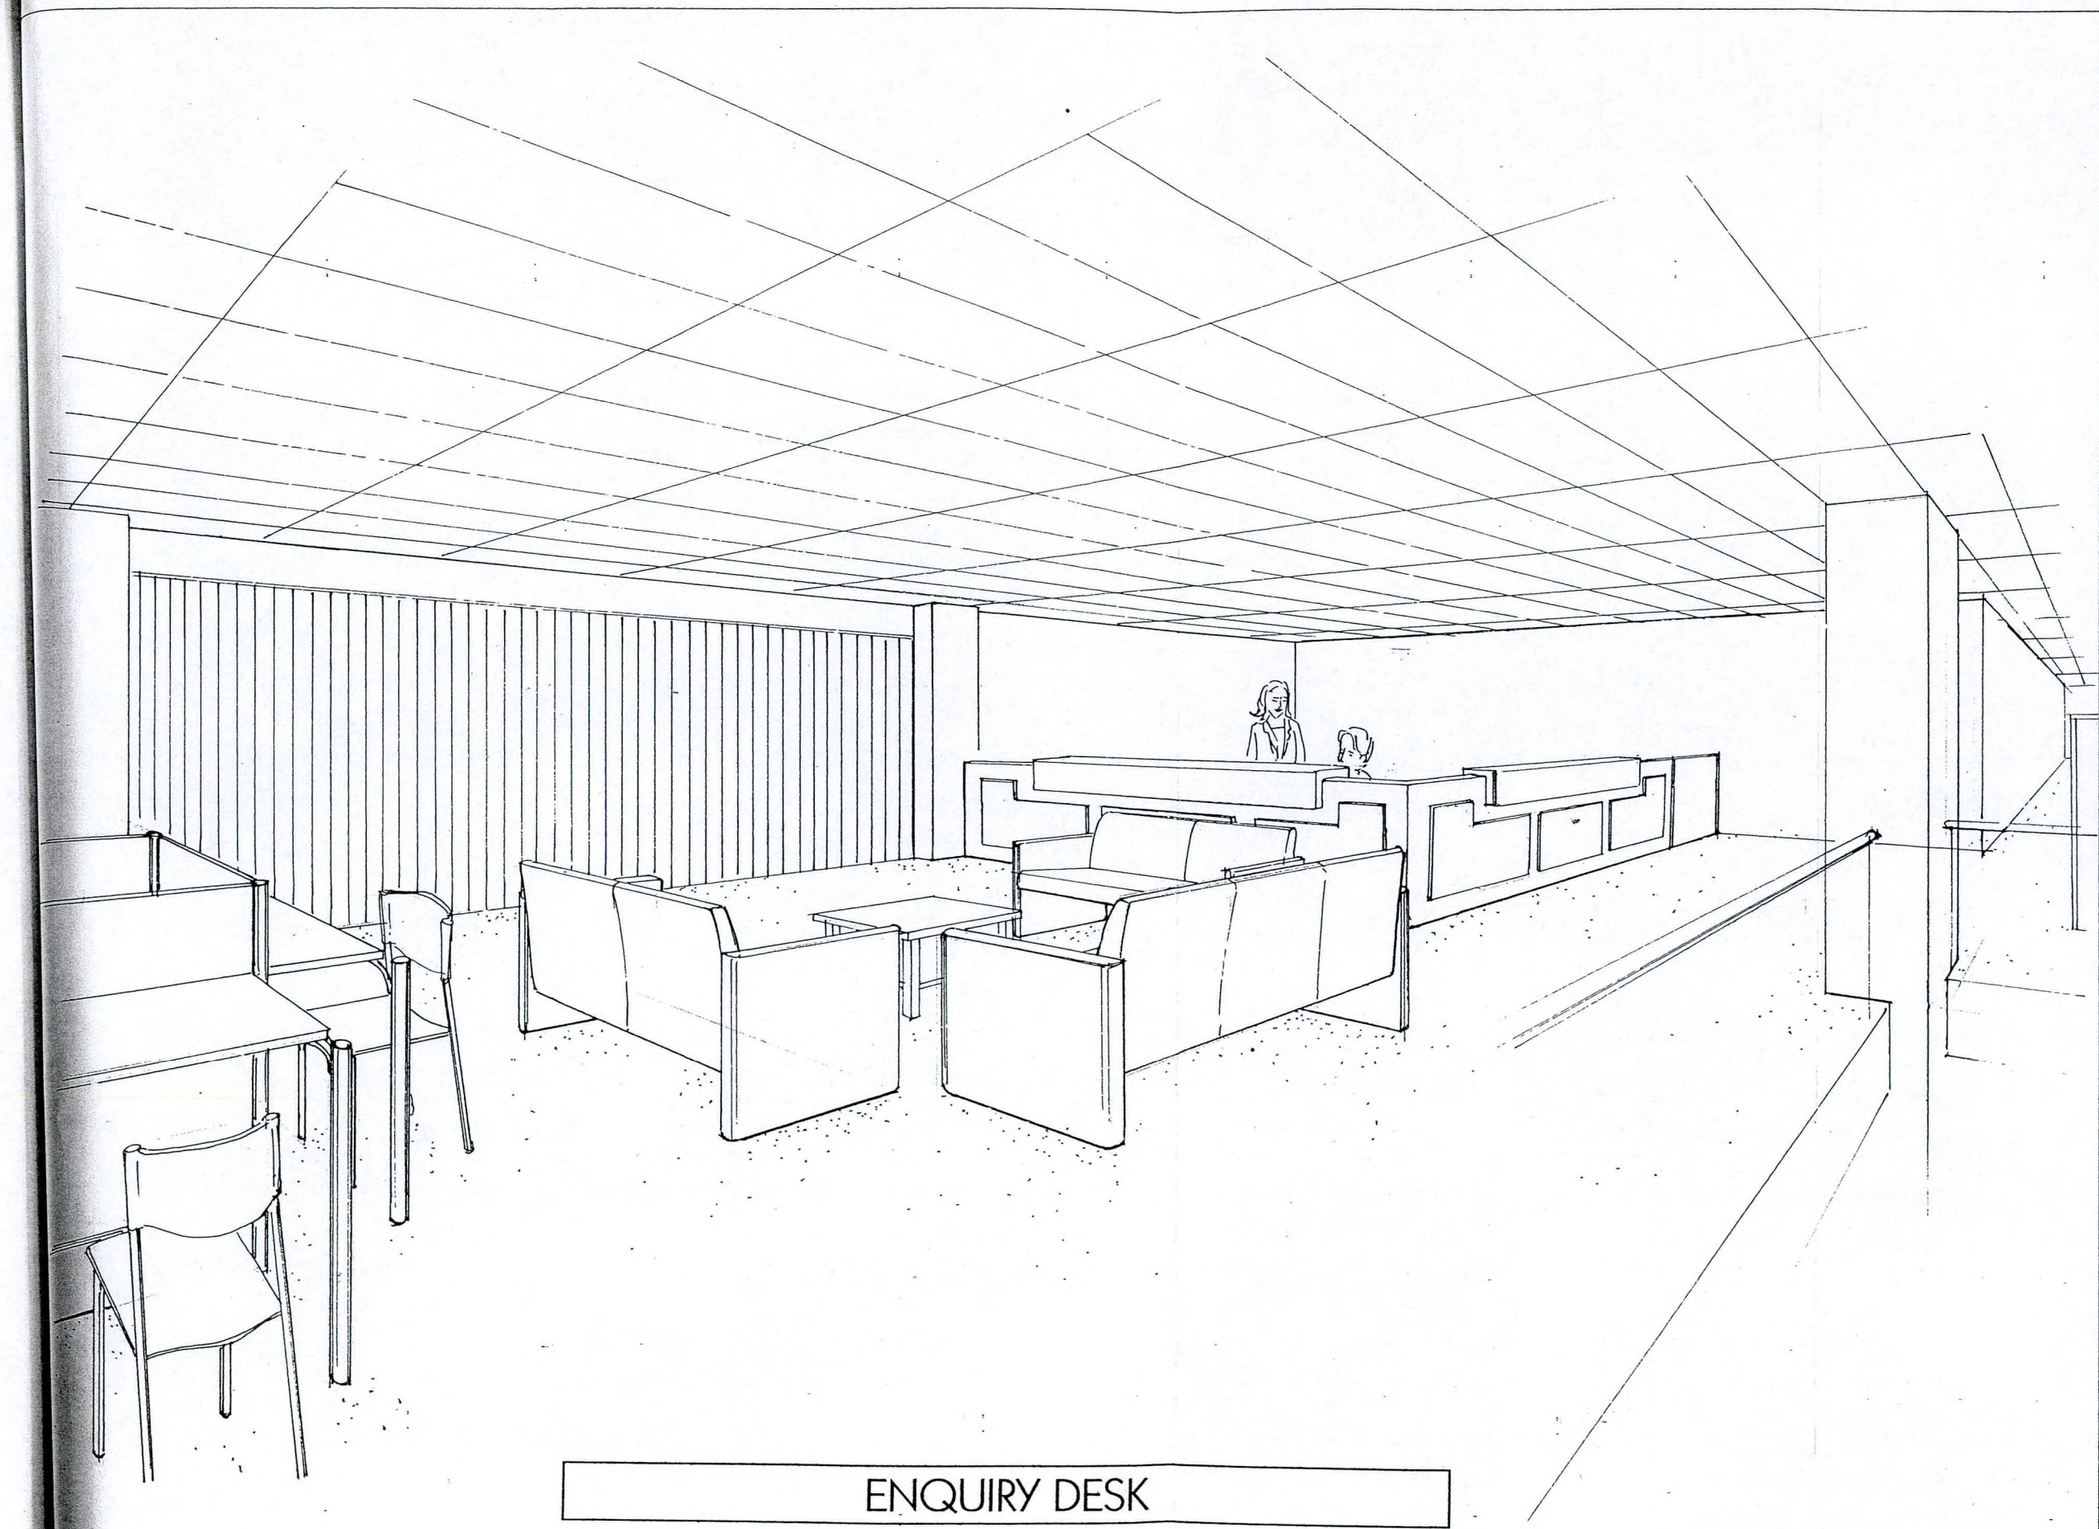

ENQUIRY DESK

TENDER DRAWING

TENAGA NASIONAL BERHAD

UNIVERSITI TENAGA NASIONAL

KAMPUS MUADZAM SHAH, WISMA SULTAN AHMAD SHAH, PAHANG DARUL MAKMUR, MALAYSIA TEL : 4552020 FAX : 4552000

THIS DRAWING IS COPYRIGHT @ 2001

This drawing shall remains the property of Ambre Consultants Sdn. Bhd and must not be used or copied without written permission.

NO.	DATE	AMENDMENT	NAME

PROJECT CONSULTANT

AMBRE CONSULTANTS SDN. BHD.
Suite C22,2nd Floor,Block C,Plaza Petaling,
No. 2 Jalan Tun Razak, 50400 Kuala Lumpur.
Tel No. 03-40410711,40413812,40413812 Fax No. 03-40426124

AMBRE

SUPPORTING CONSULTANTS

ARCHITECT
IDRIS BHAI & ASSOCIATES
architects
8-9-11, 9th Floor, Block B,
Wisma Phileo Annexe,
No. 12, Jalan Tun Razak,
50450 Kuala Lumpur.
Tel: 03-21629411 Fax No: 03-21618419

CONSULTING ENGINEERS
J & A Associates Sdn. Bhd.
CONSULTING ENGINEERS
Suite C22,2nd Floor,Block C,Plaza Petaling,
No. 2 Jalan Tun Razak, 50400 Kuala Lumpur.
Tel No. 03-40410711,40413812 40413812 Fax No. 03-40426124

QUANTITY SURVEYOR
Basar + Harun Sdn.Bhd.
14b, Jalan 222, 46100 Petaling Jaya
Selangor Darul Ehsan, Malaysia
Tel: 03-79559533 Fax: 03-79554991

INTERIOR DESIGNER
jhaf DESIGN
JHAF Design
Unit 14.02b Menara PSCI,
39, Jalan Sultan Ahmad Shah, 10050 Penang
Tel: 04-2282260 Fax: 04-2287078

LANDSCAPE ARCHITECT
SHAPAKAT CONSULTANTS
21-2, Jalan Opera B, U2 D, Taman TTDI Jaya,
4000 Bukit Ami, Selangor, Darul Ehsan
Tel : 03-7043823 Fax : 03-7044823

OWNER'S SIGNATURE

ADNAN BIN SULAIMAN
Pengurus Besar (Pembangunan Harta)
TNB Properties Sdn. bhd.
Aras 3, Wisma TNB, Jalan Kepong,
52000 Kuala Lumpur

ARCHITECT'S/ENGINEER'S SIGNATURE

PROJECT TITLE:
CADANGAN PEMBANGUNAN
KAMPUS TETAP KOLEJ
PENGURUSAN BISNES,
UNIVERSITI TENAGA NASIONAL
DI BANDAR MUADZAM SHAH,
PAHANG DARUL MAKMUR


PACKAGE: ACADEMIC BLOCK
(PHASE 3E - ID)

DRAWING TITLE:
LIBRARY
SECOND FLOOR

CONTRACT NO:


SCALE:	DATE: JAN 04
DRAWN BY:	CHECKED BY:
ENGINEER:	APPROVED BY:

DRAWING NO: JD / AC / 0203 - 1183

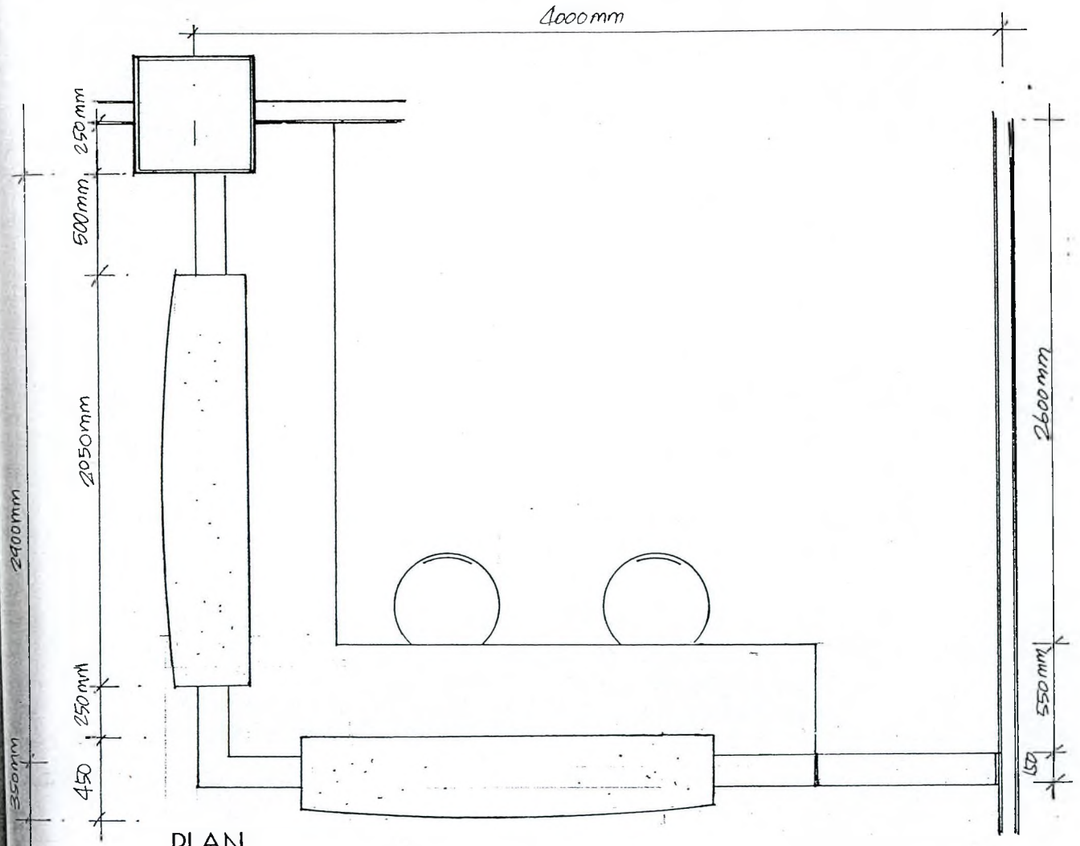


PLAN

SCALE : 1 TO 30

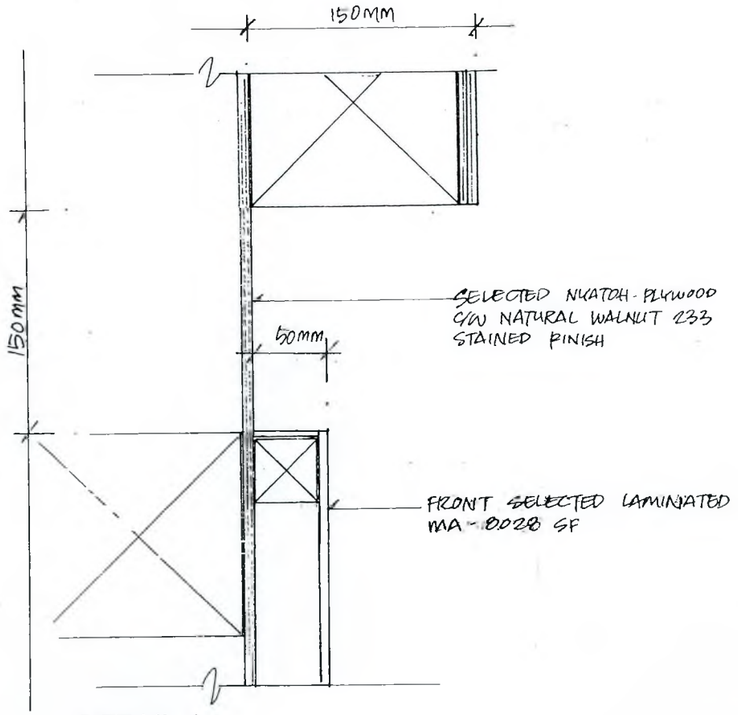


DETAIL A

SCALE : 1 TO 4

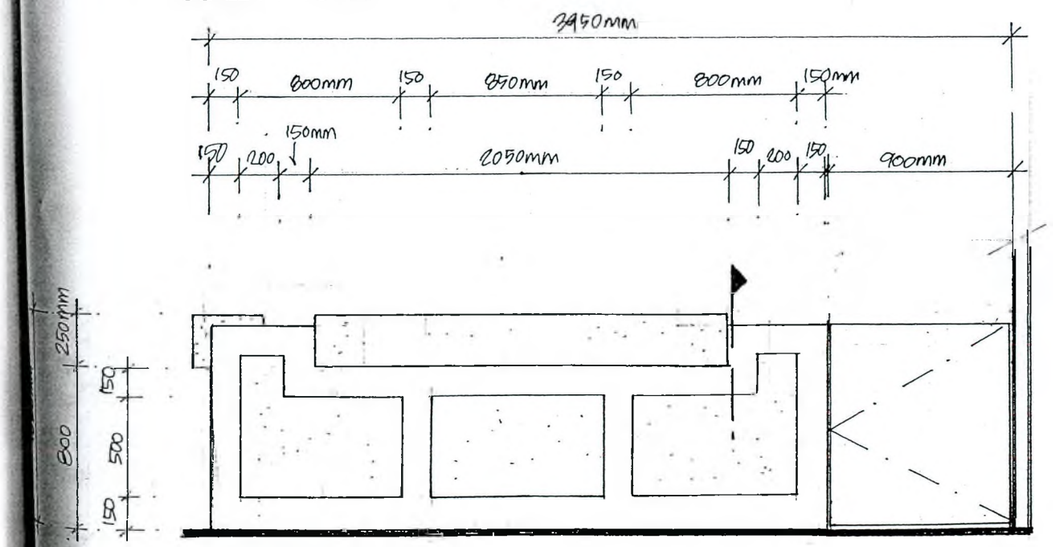

FRONT ELEVATION

SCALE : 1 TO 30

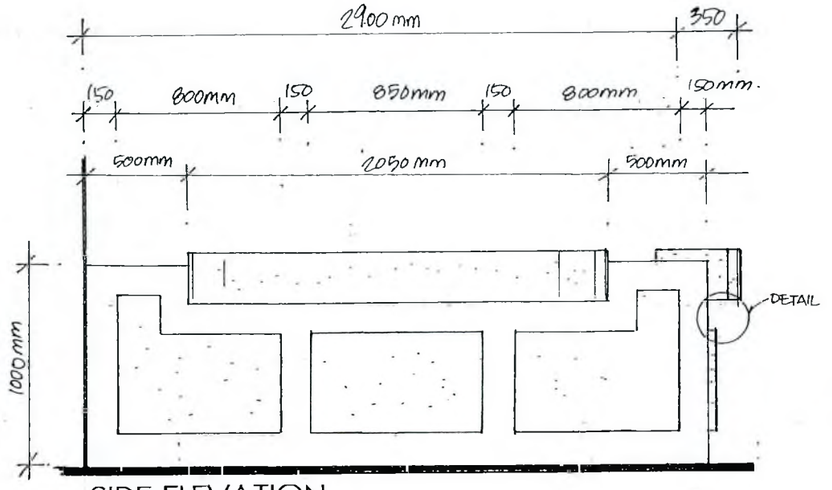

SIDE ELEVATION

ENQUIRY DESK COUNTER

TENDER DRAWING

TENAGA NASIONAL BERHAD

UNIVERSITI TENAGA NASIONAL

KAMPUS MUADZAM SHAH, WISMA SULTAN AHMAD SHAH, PAHANG DARUL MAKMUR, MALAYSIA TEL : 4552020 FAX : 4552000

THIS DRAWING IS COPYRIGHT @ 2001

This drawing shall remains the property of Ambre Consultants Sdn. Bhd and must not be used or copied without written permission.

NO.	DATE	AMENDMENT	INITIAL

PROJECT CONSULTANT

AMBRE CONSULTANTS SDN BHD.
Suite C22,2nd Floor,Block C,Plaza Pekeliling,
No. 2 Jalan Tun Razak, 50400 Kuala Lumpur.
Tel No 03-40413211,40413212,40413312 Fax No 03-4042121

AMBRE

SUPPORTING CONSULTANTS

ARCHITECT
BRS BHAT & ASSOCIATES
A R C H I T E C T S
B-9-11 9th Floor, Block B,
Megan Phileo Avenue,
No. 12, Jalan Tun Kuan Seng,
50450 Kuala Lumpur
Tel: 03-21628411 Fax No: 03-21618419

CONSULTING ENGINEERS
J & A Associates Sdn. Bhd.
CONSULTING ENGINEERS
Suite C22,2nd Floor,Block C,Plaza Pekeliling,
No. 2 Jalan Tun Razak, 50400 Kuala Lumpur.
Tel No 03-40413211,40413212,40413312 Fax No 03-4042121

QUANTITY SURVEYOR
Basar + Harun Sdn.Bhd.
14b, Jalan 222, 46100 Petaling Jaya
Selangor Darul Ehsan, Malaysia
Tel: 03-79559533 Fax: 03-79554991

INTERIOR DESIGNER
jhaf DESIGN
JHAF Design
Unit 14.02b Menara PSCL
39, Jalan Sultan Ahmad Shah, 10050 Penang
Tel: 04-2282260 Fax: 04-2287078

LANDSCAPE ARCHITECT
SHAPAKAT CONSULTANTS
21-2, Jalan Opera B, U2 B, Taman TTDI Jaya,
40150 Shah Alam, Selangor Darul Ehsan
Tel: 03-7804620 Fax: 03-7804620

OWNER'S SIGNATURE

ADHAM BIN SULAIMAN
Pengurus Besar (Pembangunan Harta)
TNB Properties Sdn. bhd
Aras 3, Wisma TNB, Jalan Kepong,
52000 Kuala Lumpur

ARCHITECT'S/ENGINEER'S SIGNATURE

PROJECT TITLE:
CADANGAN PEMBANGUNAN
KAMPUS TETAP KOLEJ
PENGURUSAN BISNES,
UNIVERSITI TENAGA NASIONAL
DI BANDAR MUADZAM SHAH,
PAHANG DARUL MAKMUR


PACKAGE: ACADEMIC BLOCK
(PHASE 3E - ID)

DRAWING TITLE:
LIBRARY
SECOND FLOOR


CONTRACT NO:

SCALE:	DATE: JAN 04
DRAWN BY:	CHECKED BY:
ENGINEER:	APPROVED BY:


DRAWING NO: JD / AC / 0203 - 1183

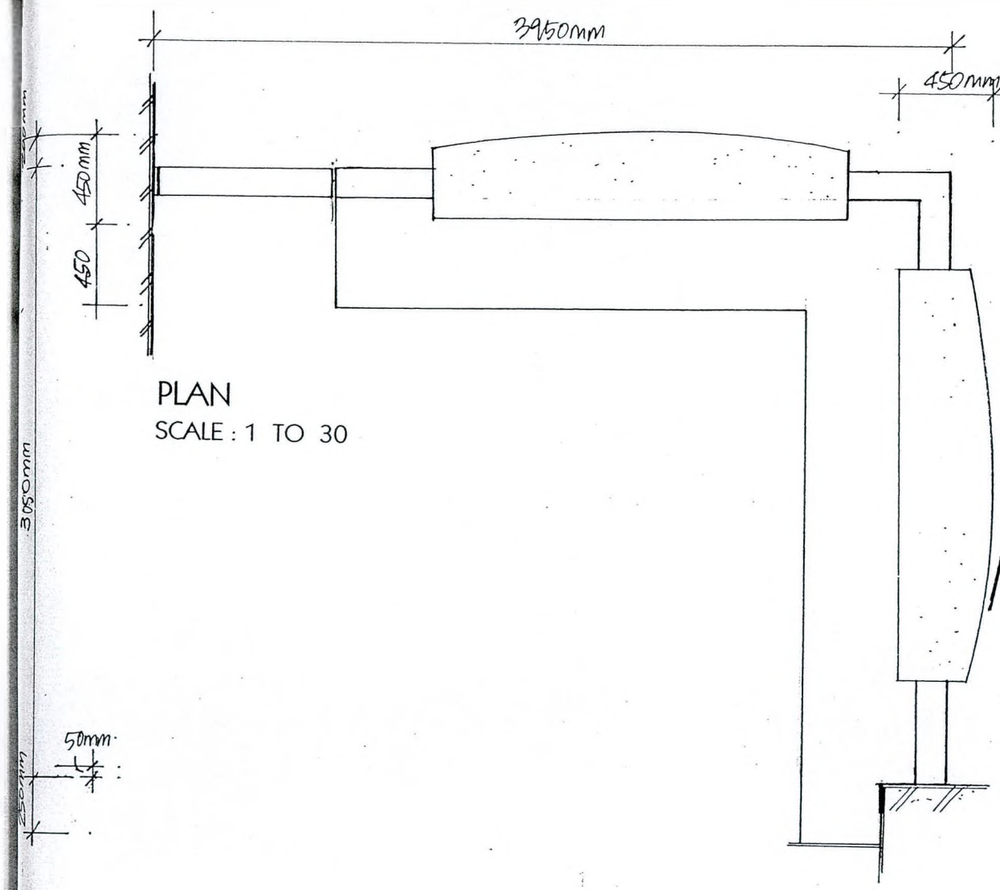


PLAN
SCALE : 1 TO 30

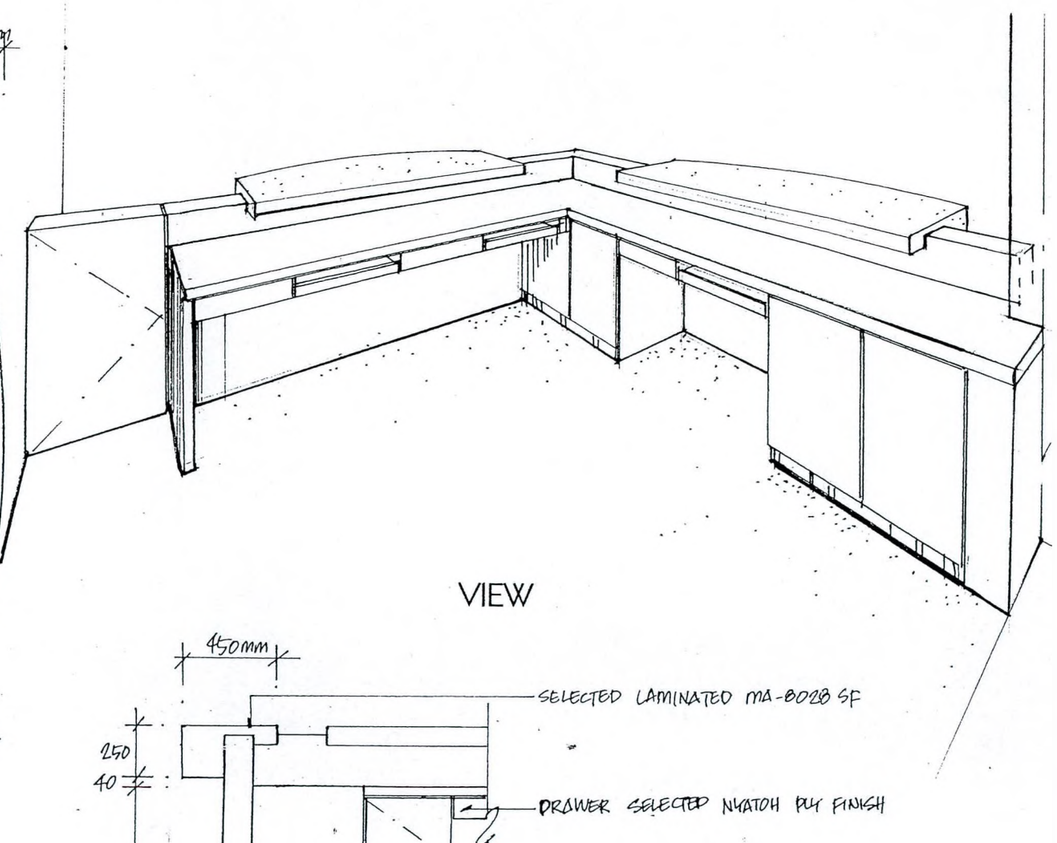


VIEW

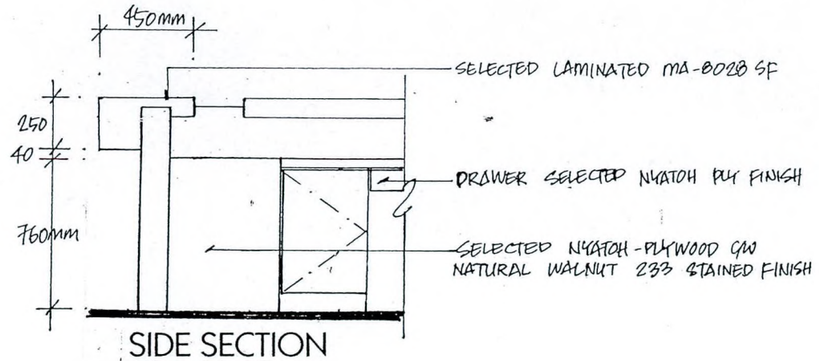

SIDE SECTION

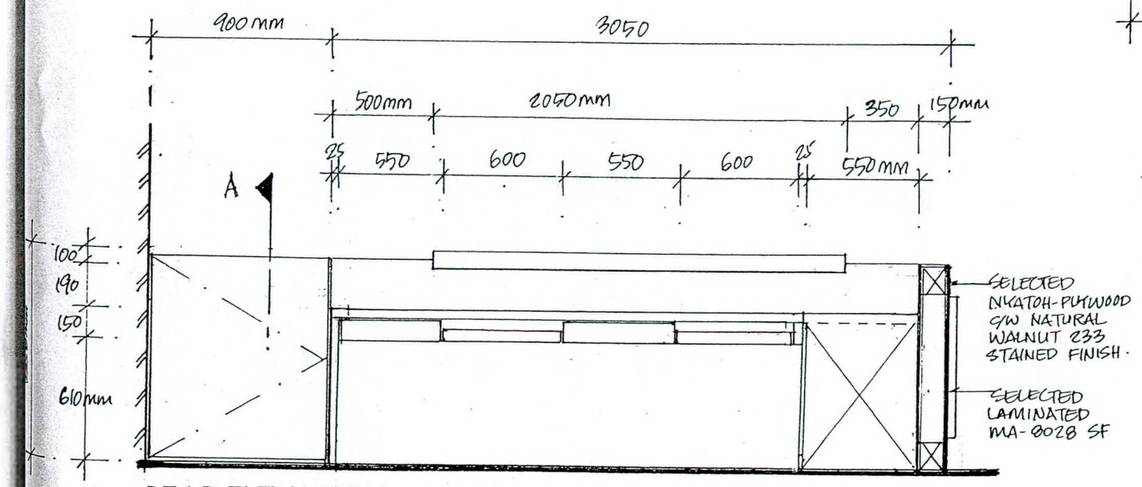

REAR ELEVATION
SCALE : 1 TO 30

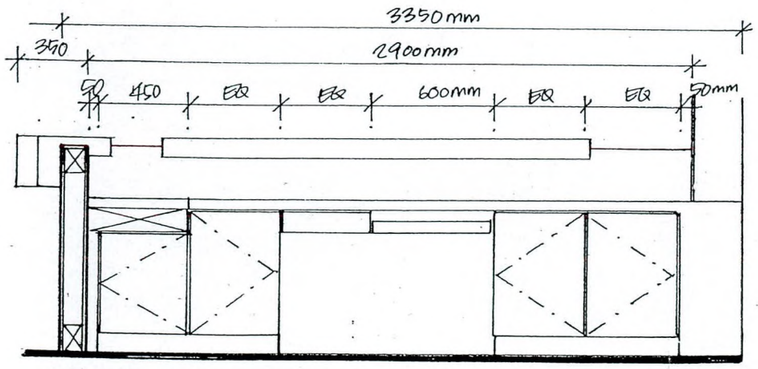

SIDE REAR ELEVATION

ENQUIRY DESK COUNTER

TENDER DRAWING

TENAGA NASIONAL BERHAD

UNIVERSITI TENAGA NASIONAL

KAMPUS MUADZAM SHAH, WISMA SULTAN AHMAD SHAH, PAHANG DARUL MAKMUR, MALAYSIA TEL : 4552020 FAX : 4552000

THIS DRAWING IS COPYRIGHT © 2001

This drawing shall remains the property of Ambre Consultants Sdn. Bhd. and must not be used or copied without written permission.

NO.	DATE	AMENDMENT	NAME

PROJECT CONSULTANT

AMBRE CONSULTANTS SDN BHD.
Suite C22,2nd Floor,Block C,Plaza Pekeliling,
No. 2 Jalan Tun Razak, 50400 Kuala Lumpur.
Tel No. 03-40418211,40413812,40413812 Fax No. 03-40426124

AMBRE

SUPPORTING CONSULTANTS

ARCHITECT

KRIS BHAT & ASSOCIATES
* A R C H I T E C T *
B-8-11, 8th Floor, Block B,
Megan Phileo Avenue,
No. 12, Jalan Tun Razak,
50450 Kuala Lumpur.
Tel: 03-21629411 Fax No: 03-21618419

CONSULTING ENGINEERS

J & A Associates Sdn. Bhd.
CONSULTING ENGINEERS
Suite C22,2nd Floor,Block C,Plaza Pekeliling,
No. 2 Jalan Tun Razak, 50400 Kuala Lumpur.
Tel No. 03-40418211,40413812 Fax No. 03-40426124

QUANTITY SURVEYOR

Basar + Harun Sdn.Bhd.
14b, Jalan 222, 46100 Petaling Jaya
Selangor Darul Ehsan, Malaysia
Tel: 03-79559533 Fax: 03-79554991

INTERIOR DESIGNER

JHAF Design
Unit 14.02b Menara PSCI,
39, Jalan Sultan Ahmad Shah, 10050 Penang
Tel: 04-2282260 Fax: 04-2287078

LANDSCAPE ARCHITECT

SHAPAKAT CONSULTANTS
21-2, Jalan Genta B, U2 D, Taman TTDI Jaya,
40150 Shah Alam, Selangor Darul Ehsan
Tel : 03-78048123 Fax : 03-78048122

OWNER'S SIGNATURE

ROHANI BIN SULAIMAN
Pengurus Besar (Pembangunan Harta)
TNB Properties Sdn. bhd.
Aras 3, Wisma TNB, Jalan Kepong,
52000 Kuala Lumpur

ARCHITECT'S/ENGINEER'S SIGNATURE

PROJECT TITLE:

CADANGAN PEMBANGUNAN
KAMPUS TETAP KOLEJ
PENGURUSAN BISNES,
UNIVERSITI TENAGA NASIONAL
DI BANDAR MUADZAM SHAH,
PAHANG DARUL MAKMUR

PACKAGE: ACADEMIC BLOCK
(PHASE 3E - ID)


DRAWING TITLE:

LIBRARY
SECOND FLOOR

CONTRACT NO

SCALE:	DATE: JAN 04
DRAWN BY:	CHECKED BY:
ENGINEER:	APPROVED BY:

DRAWING NO: JD / AC / 0203 - 1183

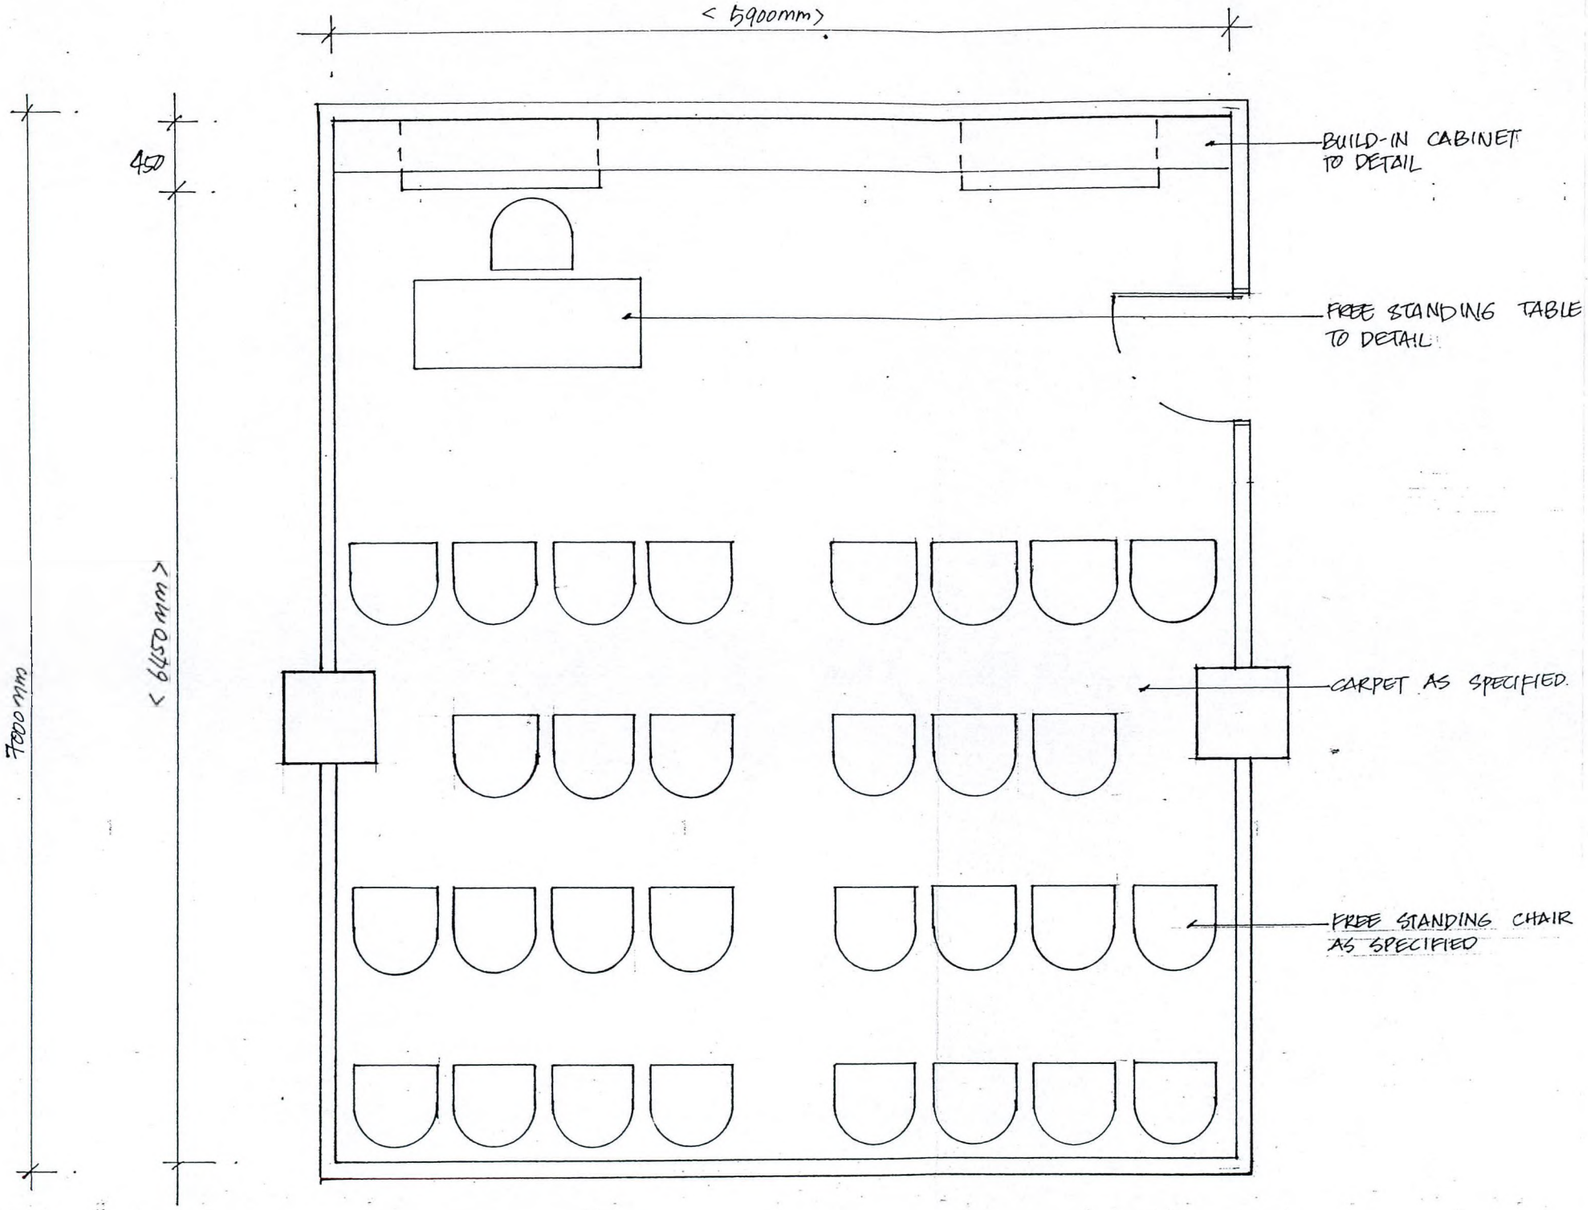

LAYOUT PLAN
SCALE : 1 TO 40

SEMINAR ROOM

TENDER DRAWING

TENAGA NASIONAL BERHAD

UNIVERSITI TENAGA NASIONAL

KAMPUS MUADZAM SHAH, WISMA SULTAN AHMAD SHAH, PAHANG DARUL MAKMUR, MALAYSIA TEL : 4552020 FAX : 4552000

THIS DRAWING IS COPYRIGHT © 2001

This drawing shall remains the property of Ambre Consultants Sdn. Bhd and must not be used or copied without written permission.

NO.	DATE	AMENDMENT	NAME

PROJECT CONSULTANT

AMBRE CONSULTANTS SDN. BHD.
Suite C22,2nd Floor,Block C,Plaza Pekeliling, No. 2 Jalan Tun Razak, 50400 Kuala Lumpur. Tel No. 03-40410711,40413812,40413812 Fax No. 03-40426124

AMBRE

SUPPORTING CONSULTANTS

ARCHITECT
KRIS BHAF & ASSOCIATES
a r c h i t e c t s
8-9-11, 9th Floor, Block B, Wagan Plaza Avenue, No. 1F, Jalan Yap Kwan Seng, 50450 Kuala Lumpur
Tel: 03-21629411 Fax No: 03-21618419

CONSULTING ENGINEERS
J & A Associates Sdn. Bhd.
CONSULTING ENGINEERS
Suite C22,2nd Floor,Block C,Plaza Pekeliling, No. 2 Jalan Tun Razak, 50400 Kuala Lumpur. Tel No. 03-40410711,40413812 Fax No. 03-40426124

QUANTITY SURVEYOR
Basar + Harun Sdn.Bhd.
14b, Jalan 222, 46100 Petaling Jaya Selangor Darul Ehsan, Malaysia
Tel: 03-79559533 Fax: 03-79554991

INTERIOR DESIGNER
JHAF Design
Unit 14.02b Menara PSCI, 39, Jalan Sultan Ahmad Shah, 10050 Penang
Tel: 04-2282260 Fax: 04-2287078

LANDSCAPE ARCHITECT
SHAPAKAT CONSULTANTS
21-2, Jalan Opera B, U2 D, Taman TTDI Jaya, 40150 Shah Alam, Selangor, Darul Ehsan
Tel : 03-7843425 Fax : 03-7844425

OWNER'S SIGNATURE

ADNAN BIN SULAIMAN
Pengurus Besar (Pembangunan Harta)
TNB Properties Sdn. bhd.
Aras 3, Wisma TNB, Jalan Kepong,
52000 Kuala Lumpur

ARCHITECT'S/ENGINEER'S SIGNATURE

PROJECT TITLE:
CADANGAN PEMBANGUNAN KAMPUS TETAP KOLEJ PENGURUSAN BISNES, UNIVERSITI TENAGA NASIONAL DI BANDAR MUADZAM SHAH, PAHANG DARUL MAKMUR


PACKAGE: ACADEMIC BLOCK (PHASE 3E - ID)

DRAWING TITLE:
LIBRARY
SECOND FLOOR

CONTRACT NO:

SCALE:	DATE: JAN 04
DRAWN BY:	CHECKED BY:
ENGINEER:	APPROVED BY:

DRAWING NO.
JD / AC / 0203 - 1183

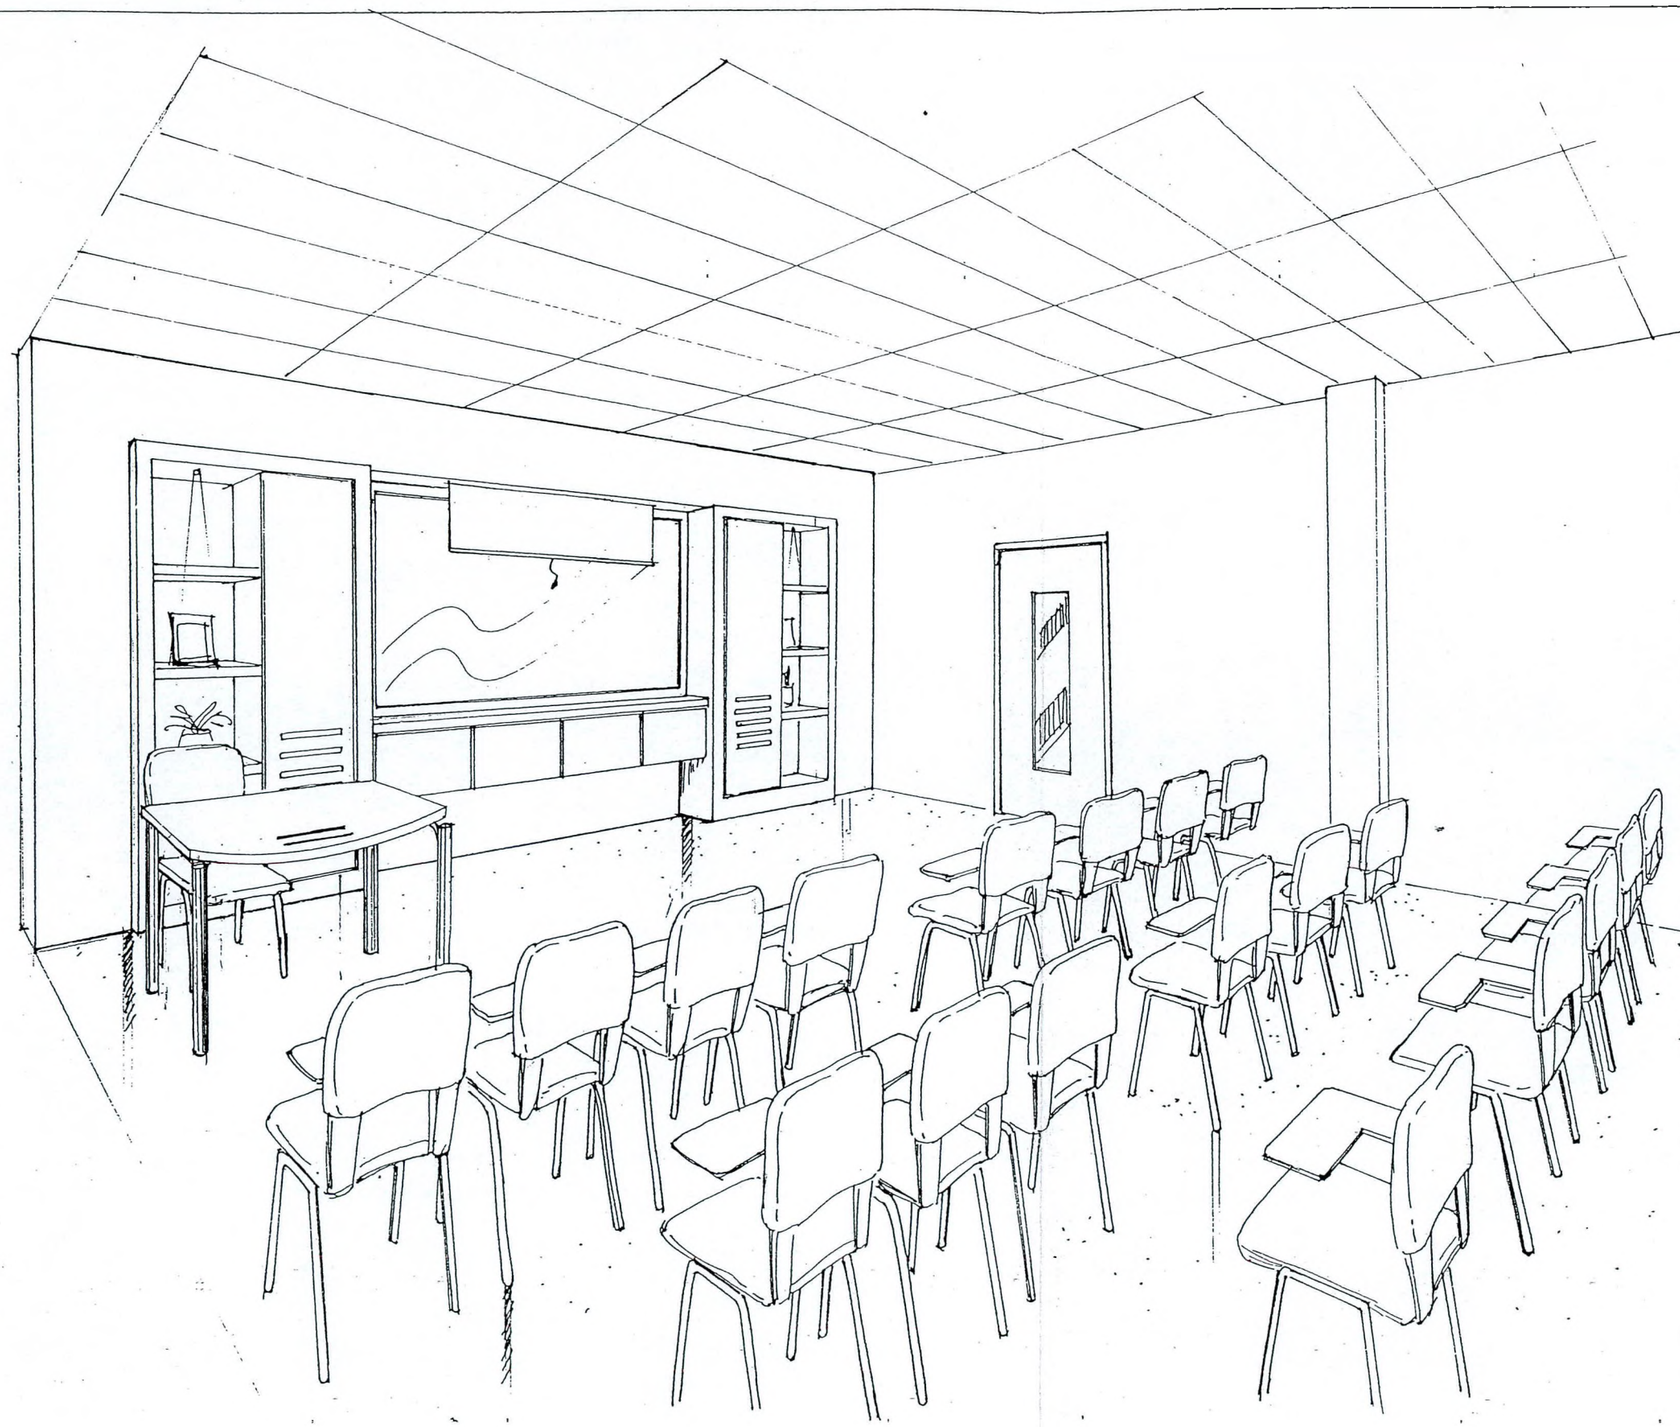

SEMINAR ROOM

TENDER DRAWING

TENAGA NASIONAL BERHAD

UNIVERSITI TENAGA NASIONAL

KAMPUS MUADZAM SHAH, WISMA SULTAN AHMAD SHAH, PAHANG DARUL MAKMUR, MALAYSIA TEL : 4552020 FAX : 4552000

THIS DRAWING IS COPYRIGHT © 2001

This drawing shall remains the property of Ambre Consultants Sdn. Bhd and must not be used or copied without written permission.

NO.	DATE	AMENDMENT	NAME

PROJECT CONSULTANT

AMBRE CONSULTANTS SDN BHD.
Suite C22,2nd Floor,Block C,Plaza Petaling,
No. 2 Jalan Tun Razak, 50400 Kuala Lumpur.
Tel. No. 03-40413811,40413812,40413813 Fax No. 03-4042112

AMBRE

SUPPORTING CONSULTANTS

ARCHITECT
IDRIS BHAT & ASSOCIATES
architect
B-8-11, 8th Floor, Block B,
Megan Phileo Avenue
No: 12, Jalan Yap Kwan Seng,
50450 Kuala Lumpur
Tel: 03-21629411 Fax No: 03-21618419

CONSULTING ENGINEERS
J & A Associates Sdn. Bhd.
CONSULTING ENGINEERS
Suite C22,2nd Floor,Block C,Plaza Petaling,
No. 2 Jalan Tun Razak, 50400 Kuala Lumpur.
Tel. No. 03-40413811,40413812 40413813 Fax No. 03-4042112

QUANTITY SURVEYOR
Basar + Harun Sdn.Bhd.
14b, Jalan 222, 46100 Petaling Jaya
Selangor Darul Ehsan, Malaysia
Tel: 03-79559533 Fax: 03-79554991

INTERIOR DESIGNER
jhaf DESIGN
JHAF Design
Unit 14.02b Menara PSCI,
39, Jalan Sultan Ahmad Shah, 10050 Penang
Tel: 04-2282260 Fax: 04-2281078

LANDSCAPE ARCHITECT
SHAPAKAT CONSULTANTS
21-2, Jalan Cjarat 8, U2 D, Taman TTDI Jaya,
40150 Shah Alam, Selangor, Darul Ehsan
Tel : 03-78436123 Fax : 03-78436125

OWNER'S SIGNATURE

KHAIRI BIN SULAIMAN
Pengurus Besar (Pembangunan Harta)
TNB Properties Sdn. bhd.
Aras 3, Wisma TNB, Jalan Kepong,
52000 Kuala Lumpur

ARCHITECT'S/ENGINEER'S SIGNATURE

PROJECT TITLE:
CADANGAN PEMBANGUNAN KAMPUS TETAP KOLEJ PENGURUSAN BISNES, UNIVERSITI TENAGA NASIONAL DI BANDAR MUADZAM SHAH, PAHANG DARUL MAKMUR


PACKAGE: ACADEMIC BLOCK (PHASE 3E - ID)

DRAWING TITLE:
LIBRARY
SECOND FLOOR

CONTRACT NO:


SCALE:	DATE: JAN 04
DRAWN BY:	CHECKED BY:
ENGINEER:	APPROVED BY:

DRAWING NO: JD / AC / 0203 - 1183

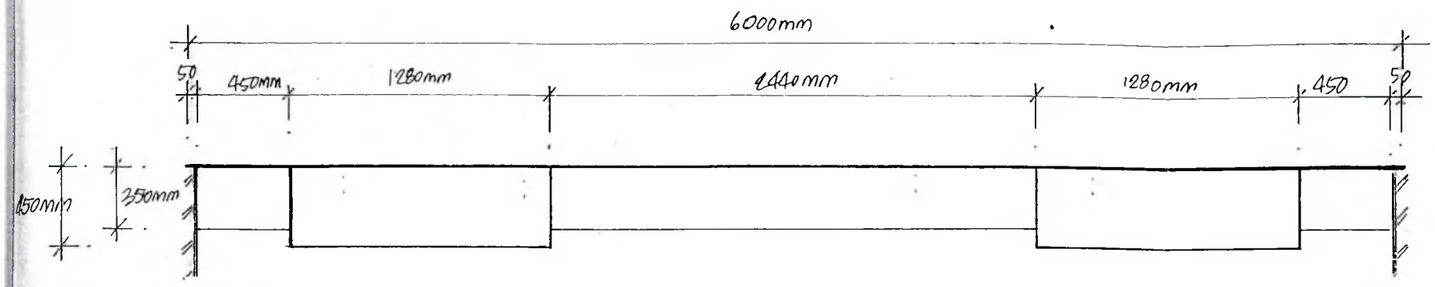


PLAN

SCALE : 1 TO 30

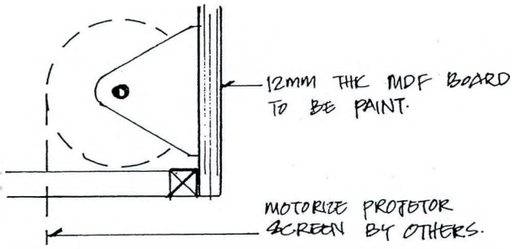


DETAIL A

FREE SCALE

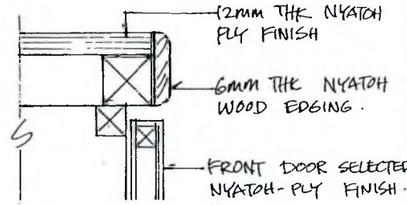


DETAIL B

FREE SCALE

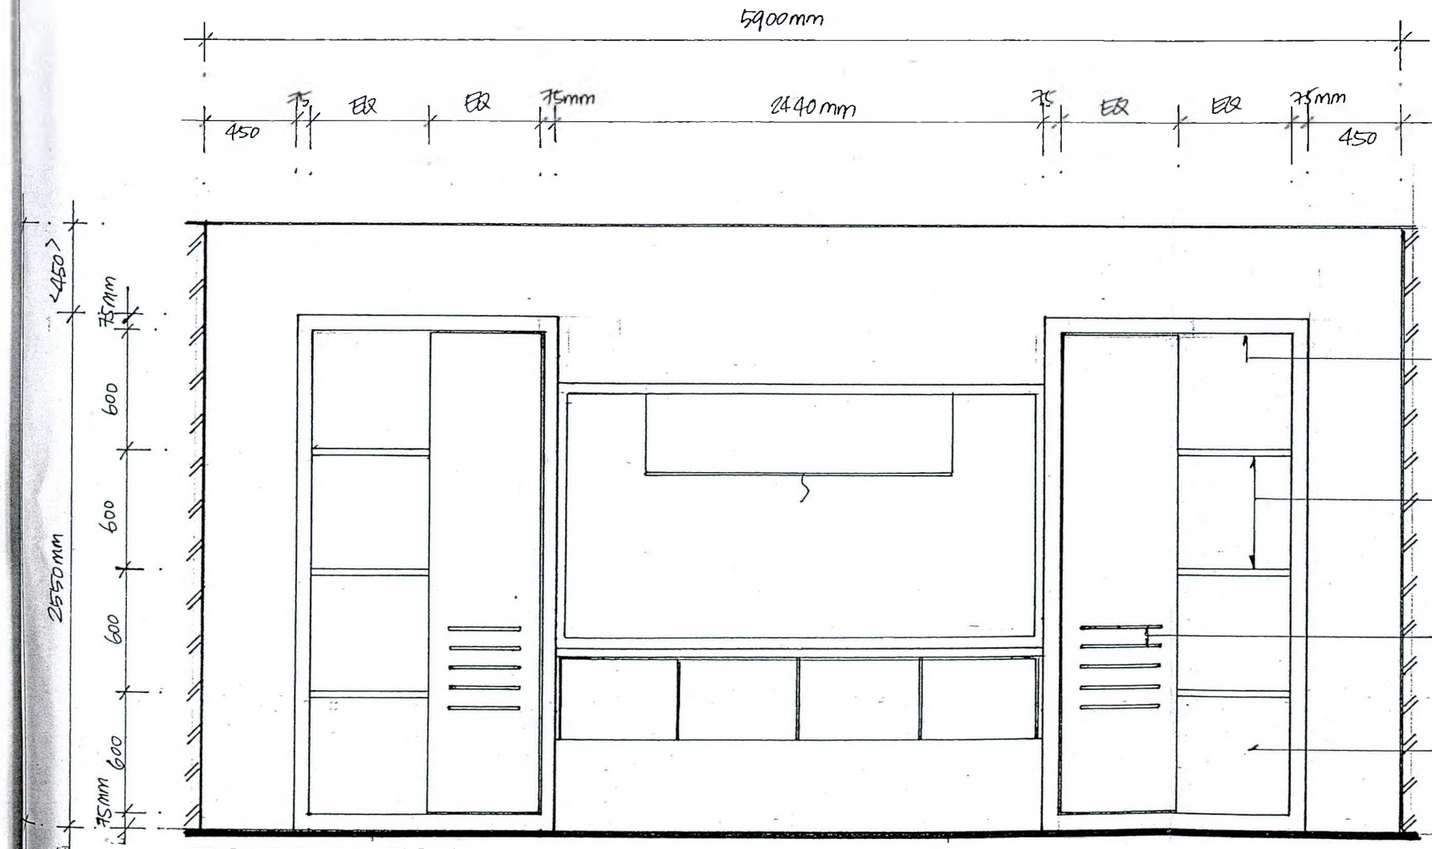

FRONT ELEVATION

SCALE : 1 TO 30

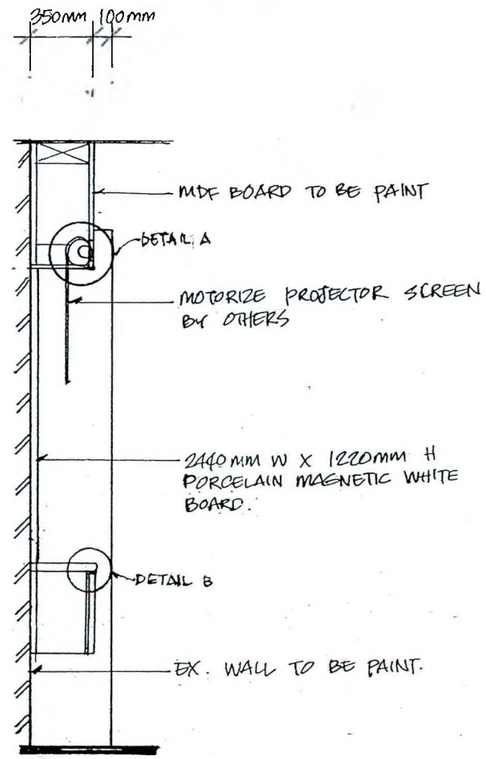

SIDE SECTION

CABINET WITH WHITE BOARD

TENDER DRAWING

TENAGA NASIONAL BERHAD

UNIVERSITI TENAGA NASIONAL

KAMPUS MUADZAM SHAH, MUKIM SULTAN AHMAD SHAH, PAHANG DARUL MAKMUR, MALAYSIA TEL : 4552020 FAX : 4552000

THIS DRAWING IS COPYRIGHT @ 2001

This drawing shall remains the property of Ambre Consultants Sdn. Bhd and must not be used or copied without written permission.

NO.	DATE	AMENDMENT	NAME

PROJECT CONSULTANT

AMBRE CONSULTANTS SDN. BHD.
Suite C22,2nd Floor,Block C,Plaza Petaling, No. 2 Jalan Tun Razak, 50400 Kuala Lumpur
Tel No. 03-40410211,40413812,40413912 Fax No. 03-40426124

AMBRE

SUPPORTING CONSULTANTS

ARCHITECT
IDRIS BHAT & ASSOCIATES
architects
5-8-11, 8th Floor, Block B, Wisma Penang Garden, No. 42, Jalan Yap Kwan Seng, 50450 Kuala Lumpur
Tel: 03-21629411 Fax No: 03-21616419

CONSULTING ENGINEERS
J & A Associates Sdn. Bhd.
CONSULTING ENGINEERS
Suite C22,2nd Floor,Block C,Plaza Petaling, No. 2 Jalan Tun Razak, 50400 Kuala Lumpur.
Tel No. 03-40410711,40413811 40413912 Fax No. 03-40426124

QUANTITY SURVEYOR
Basar + Harun Sdn.Bhd.
14b, Jalan 222, 46100 Petaling Jaya
Selangor Darul Ehsan, Malaysia
Tel: 03-79559533 Fax: 03-79554991

INTERIOR DESIGNER
jhaf DESIGN
Jhaf Design
Unit 14.02b Menara PSCI,
39, Jalan Sultan Ahmad Shah, 10050 Penang
Tel: 04-2282260 Fax: 04-2287078

LANDSCAPE ARCHITECT
SHAPAKAT CONSULTANTS
21-3, Jalan Opera B, U2 D, Taman TTDI Jaya, 40150 Shah Alam, Selangor, Darul Ehsan
Tel : 03-78430825 Fax : 03-78441125

OWNER'S SIGNATURE

ADHAM BIN SULAIMAN
Pengurus Besar (Pembangunan Harta)
TNB Properties Sdn. bhd.
Aras 3, Wisma TNB, Jalan Kepong,
52000 Kuala Lumpur

ARCHITECT'S/ENGINEER'S SIGNATURE

PROJECT TITLE:
CADANGAN PEMBANGUNAN KAMPUS TETAP KOLEJ PENGURUSAN BISNES, UNIVERSITI TENAGA NASIONAL DI BANDAR MUADZAM SHAH, PAHANG DARUL MAKMUR


PACKAGE: ACADEMIC BLOCK (PHASE 3E - ID)

DRAWING TITLE:
LIBRARY
SECOND FLOOR

CONTRACT NO.

SCALE:	DATE: JAN 04
DRAWN BY:	CHECKED BY:
ENGINEER	APPROVED BY

DRAWING NO.
JD / AC / 0203 - 1183

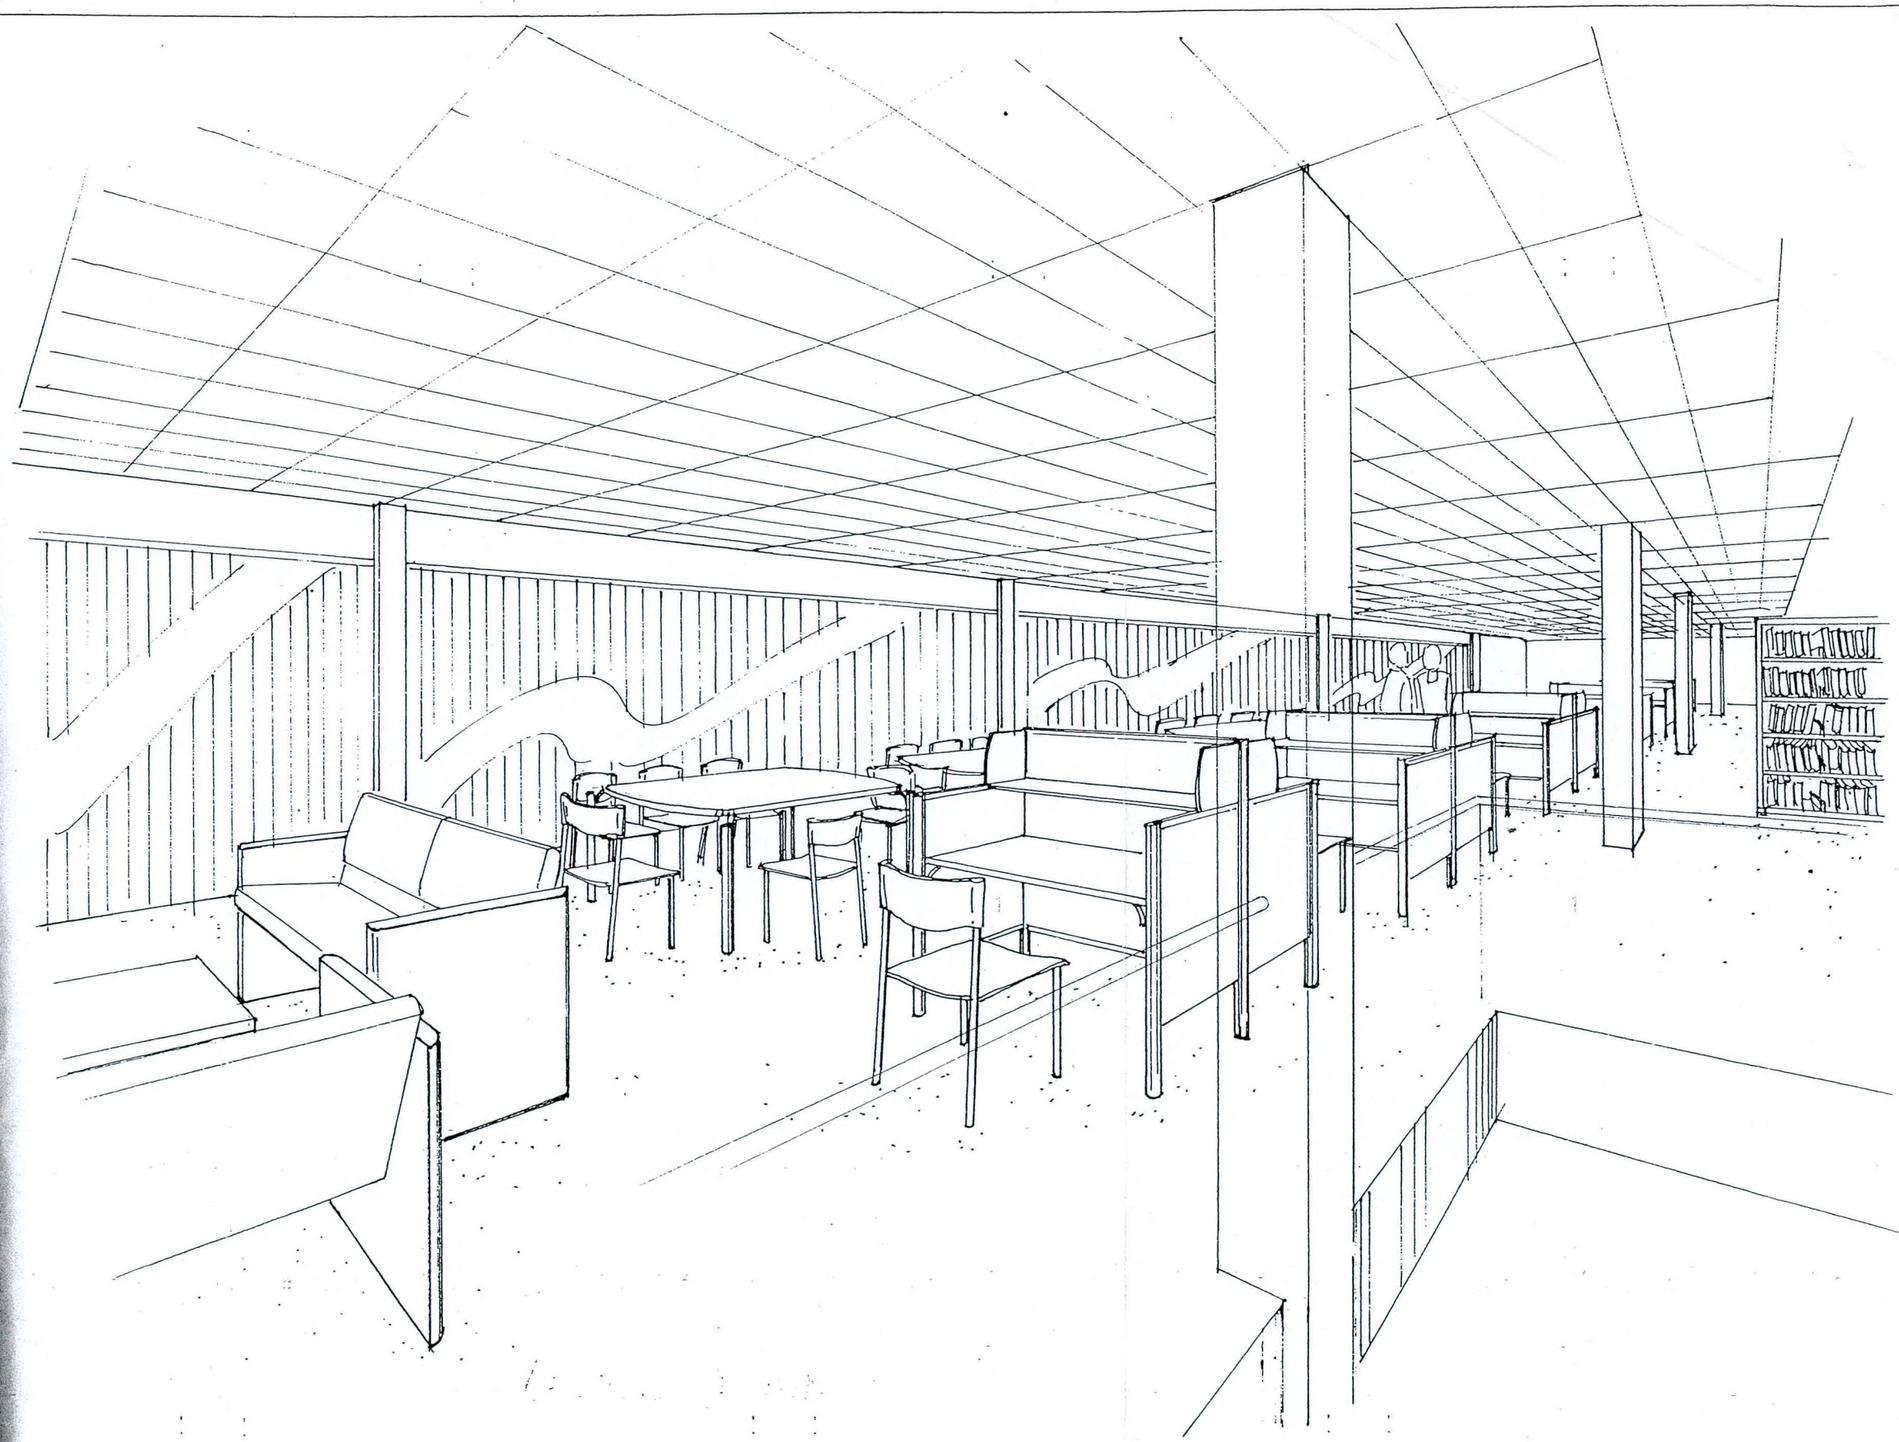

OPAC WORKS STATION

TENDER DRAWING

TENAGA NASIONAL BERHAD

UNIVERSITI TENAGA NASIONAL

KAMPUS MUADZAM SHAH, WISMA SULTAN AHMAD SHAH, PAHANG DARUL MAKMUR, MALAYSIA TEL : 4552020 FAX : 4552000

THIS DRAWING IS COPYRIGHT © 2001

This drawing shall remains the property of Ambre Consultants Sdn. Bhd. and must not be used or copied without written permission.

NO.	DATE	AMENDMENT	NAME

PROJECT CONSULTANT

AMBRE CONSULTANTS SDN. BHD.
Suite C22,2nd Floor,Block C,Plaza Pekeliling,
No. 2 Jalan Tun Razak, 50400 Kuala Lumpur.
Tel No. 03-40410711,40413812 40413812 Fax No. 03-40426124

AMBRE

SUPPORTING CONSULTANTS

ARCHITECT

INAS BHAT & ASSOCIATES
B-9-11, 9th Floor, Block B,
Uranat, Pusat Avenue,
No: 17, Jalan Yap Kwan Seng,
50450 Kuala Lumpur.
Tel: 03-21629411 Fax No: 03-21618419

CONSULTING ENGINEERS

J & A Associates Sdn. Bhd.
CONSULTING ENGINEERS
Suite C22,2nd Floor,Block C,Plaza Pekeliling,
No. 2 Jalan Tun Razak, 50400 Kuala Lumpur.
Tel No. 03-40410711,40413812 40413812 Fax No. 03-40426124

QUANTITY SURVEYOR

Basar + Harun Sdn.Bhd.
14b, Jalan 222, 46100 Petaling Jaya
Selangor Darul Ehsan, Malaysia
Tel: 03-79559533 Fax: 03-79554991

INTERIOR DESIGNER

JHAF Design
Unit 14.02b Menara PSCI,
39, Jalan Sultan Ahmad Shah, 10050 Penang
Tel: 04-2282260 Fax: 04-2287078

jhaf DESIGN

LANDSCAPE ARCHITECT

SHAPAKAT CONSULTANTS
21-2, Jalan Opera B, U2 D, Taman TTDI Jaya,

OWNER'S SIGNATURE

ADNAN BIN SULAIMAN
Pengurus Besar (Pembangunan Harta)
TNB Properties Sdn. bhd.
Aras 3, Wisma TNB, Jalan Kepong,
52000 Kuala Lumpur

ARCHITECT'S/ENGINEER'S SIGNATURE

PROJECT TITLE:

CADANGAN PEMBANGUNAN
KAMPUS TETAP KOLEJ
PENGURUSAN BISNES,
UNIVERSITI TENAGA NASIONAL
DI BANDAR MUADZAM SHAH,
PAHANG DARUL MAKMUR

PACKAGE: ACADEMIC BLOCK
(PHASE 3E - ID)

DRAWING TITLE:

LIBRARY
SECOND FLOOR

CONTRACT NO:

SCALE:	DATE: JAN 04
DRAWN BY:	CHECKED BY:
ENGINEER:	APPROVED BY:

DRAWING NO: JD / AC / 0203 - 1183 | 58/58